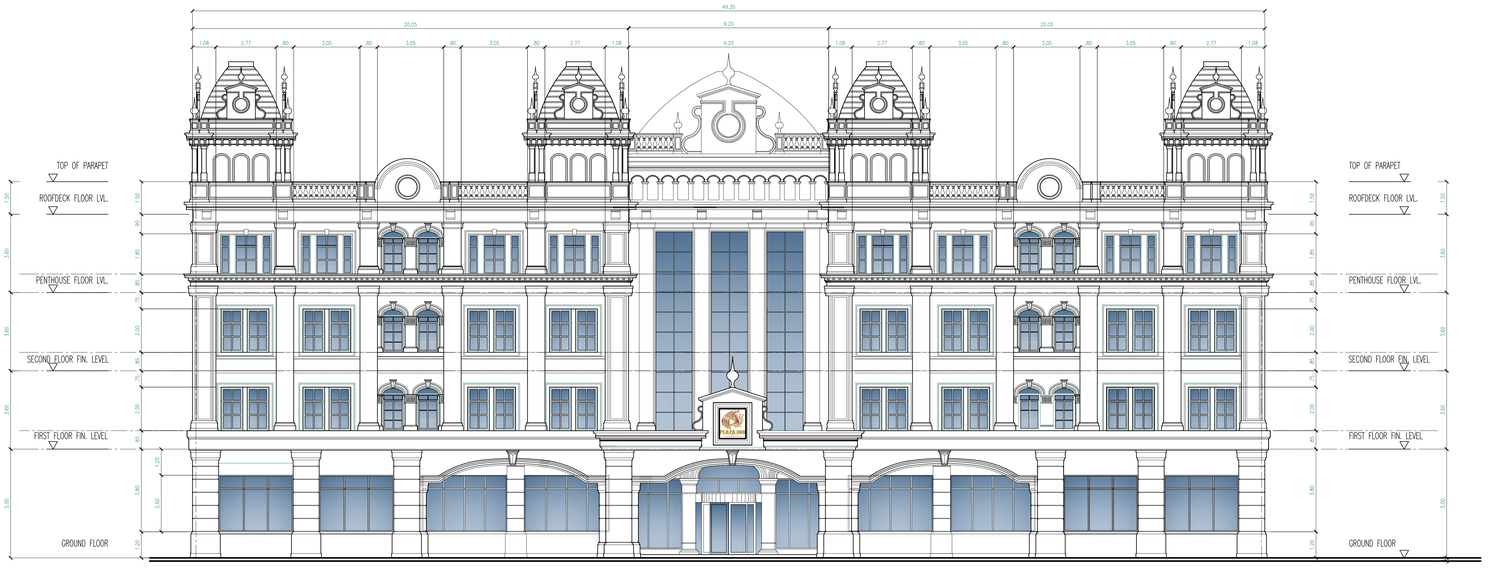


1 / A|3 SCALE **FRONT ELEVATION BUILDING -B** 1:100 M.

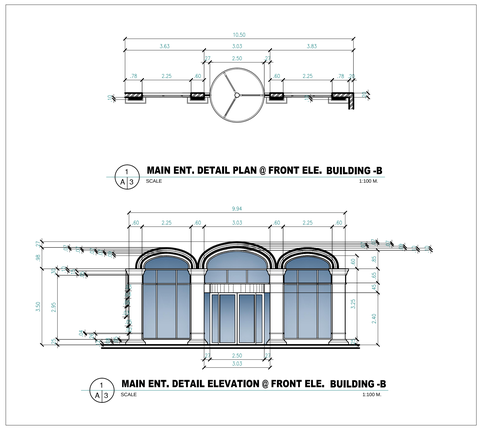


1 / A|3 SCALE **MAIN ENT. DETAIL PLAN @ FRONT ELE. BUILDING -B** 1:100 M.

1 / A|3 SCALE **MAIN ENT. DETAIL ELEVATION @ FRONT ELE. BUILDING -B** 1:100 M.

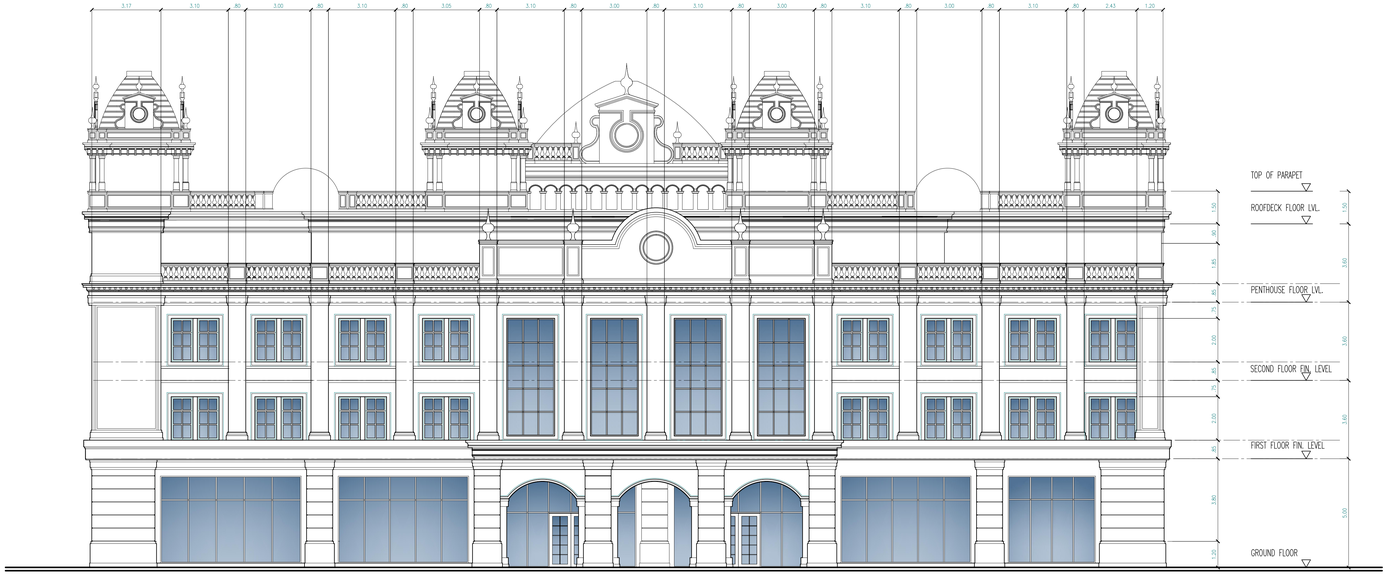


1 / A|3 SCALE **BACK SIDE ELEVATION BUILDING -B** 1:100 M.

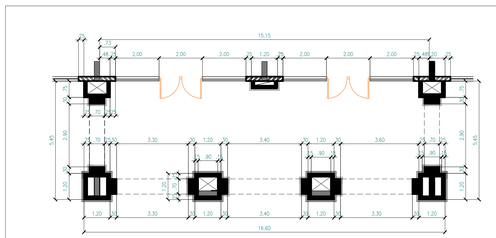


1 / A|3 SCALE **MAIN ENT. DETAIL PLAN @ REAR ELEVATION BUILDING -B** 1:100 M.

1 / A|3 SCALE **MAIN ENT. DETAIL ELEVATION @ REAR ELE. BUILDING -B** 1:100 M.