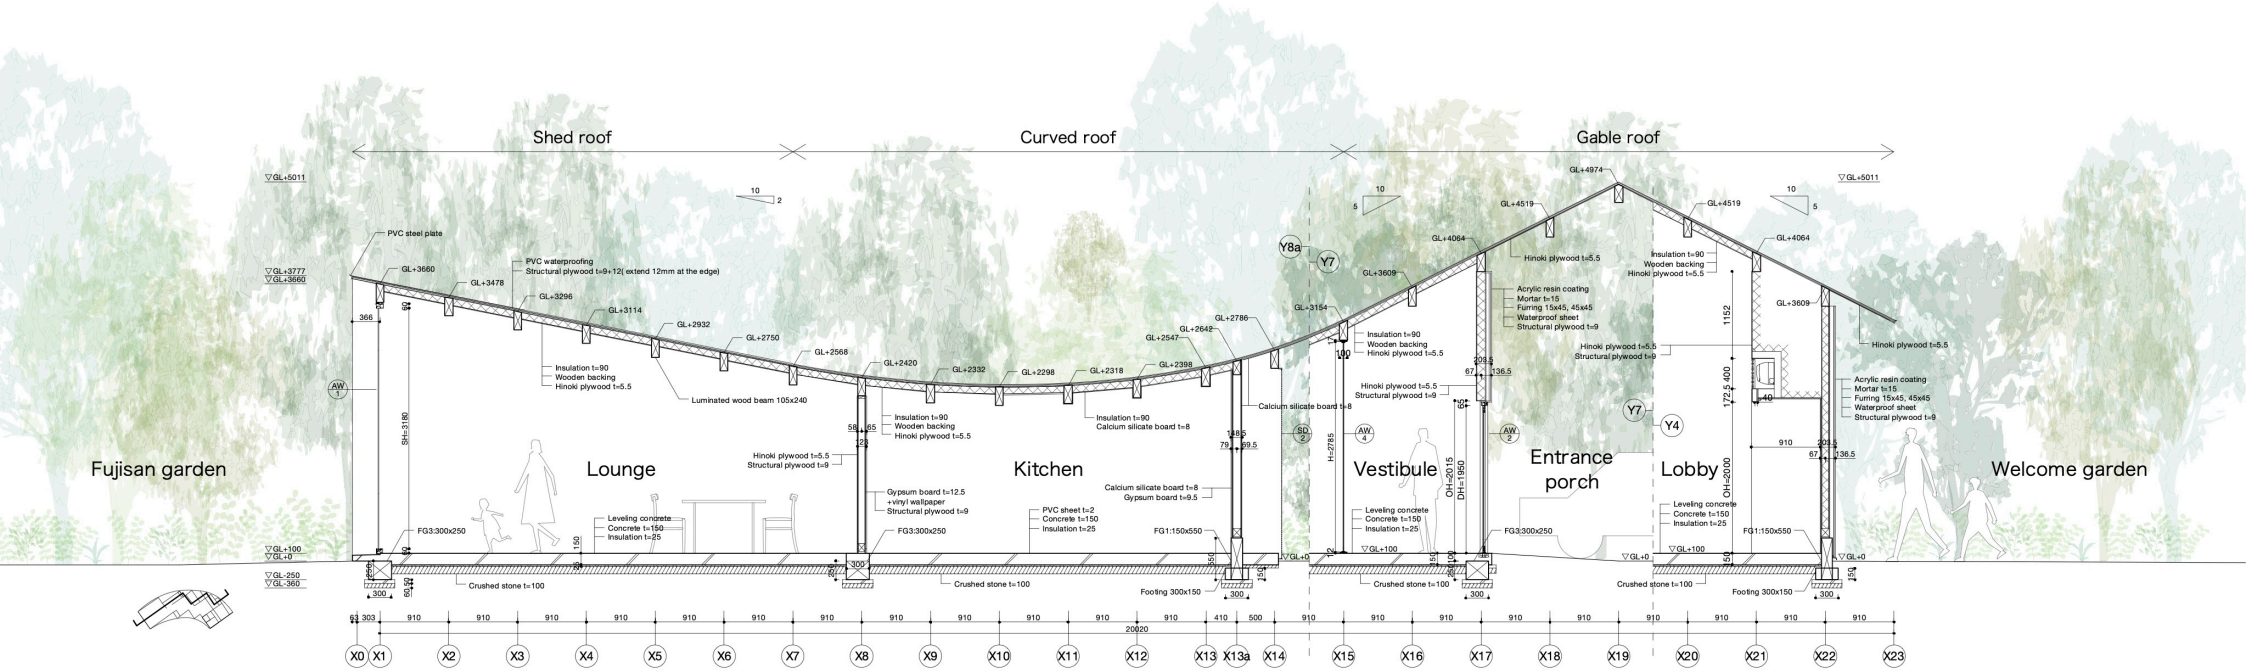
Shed roof
Curved roof
Gable roof
Fujisan garden
Lounge
Kitchen
Vestibule
Entrance porch
Lobby
Welcome garden
PVC steel plate
PVC waterproofing
Structural plywood t=9+12(extend 12mm at the edge)
Insulation t=90
Wooden backing
Hinoki plywood t=5.5
Luminated wood beam 105x240
Hinoki plywood t=5.5
Structural plywood t=9
Gypsum board t=12.5
+vinyl wallpaper
Structural plywood t=9
Leveling concrete
Concrete t=150
Insulation t=25
FG3:300x250
Crushed stone t=100
Calcium silicate board t=8
Gypsum board t=9.5
PVC sheet t=2
FG1:150x550
Footing 300x150
Acrylic resin coating
Mortar t=15
Furring 15x45, 45x45
Waterproof sheet
Structural plywood t=9
Hinoki plywood t=5.5
Structural plywood t=9
Insulation t=90
Wooden backing
Hinoki plywood t=5.5
Hinoki plywood t=5.5
Structural plywood t=9
Hinoki plywood t=5.5
Acrylic resin coating
Mortar t=15
Furring 15x45, 45x45
Waterproof sheet
Structural plywood t=9
Hinoki plywood t=5.5
GL+5011
GL+3777
GL+3660
GL+3478
GL+3296
GL+3114
GL+2932
GL+2750
GL+2568
GL+2420
GL+2332
GL+2298
GL+2318
GL+2398
GL+2547
GL+2642
GL+2786
GL+3154
GL+3609
GL+4064
GL+4519
GL+4974
GL+100
GL+0
GL-250
GL-360
SH=3180
H=2785
OH=2015
DH=1950
OH=2000
20020
X0
X1
X2
X3
X4
X5
X6
X7
X8
X9
X10
X11
X12
X13
X13a
X14
X15
X16
X17
X18
X19
X20
X21
X22
X23
Y8a
Y7
Y4
AW 1
AW 4
AW 2
SD 2