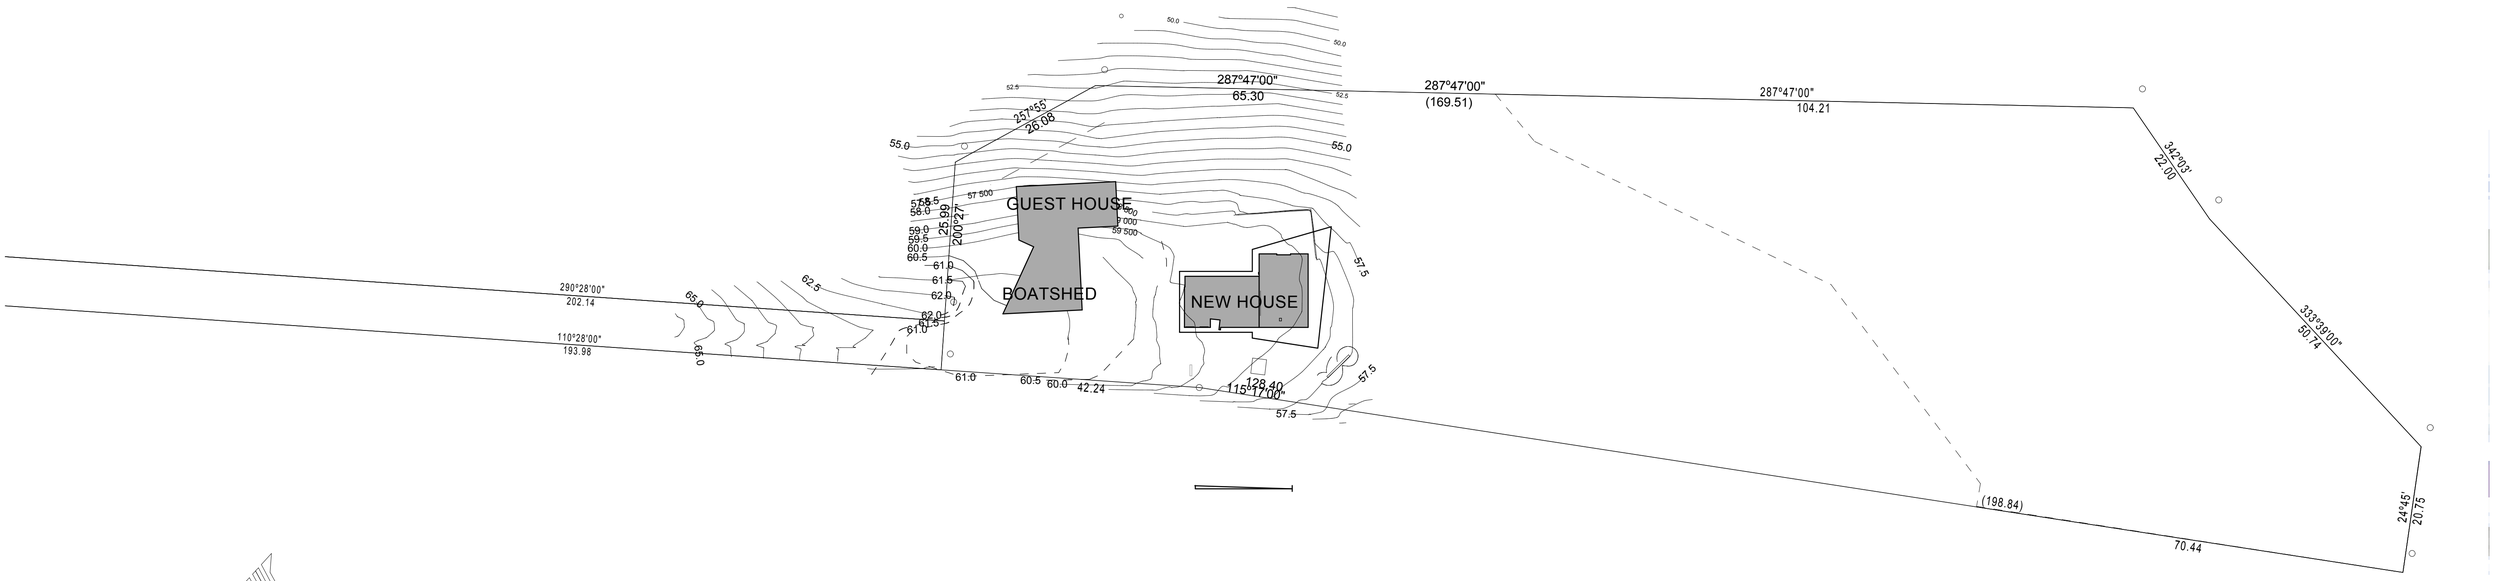

Location Plan 1:500

NORTH

General Location 1:250(