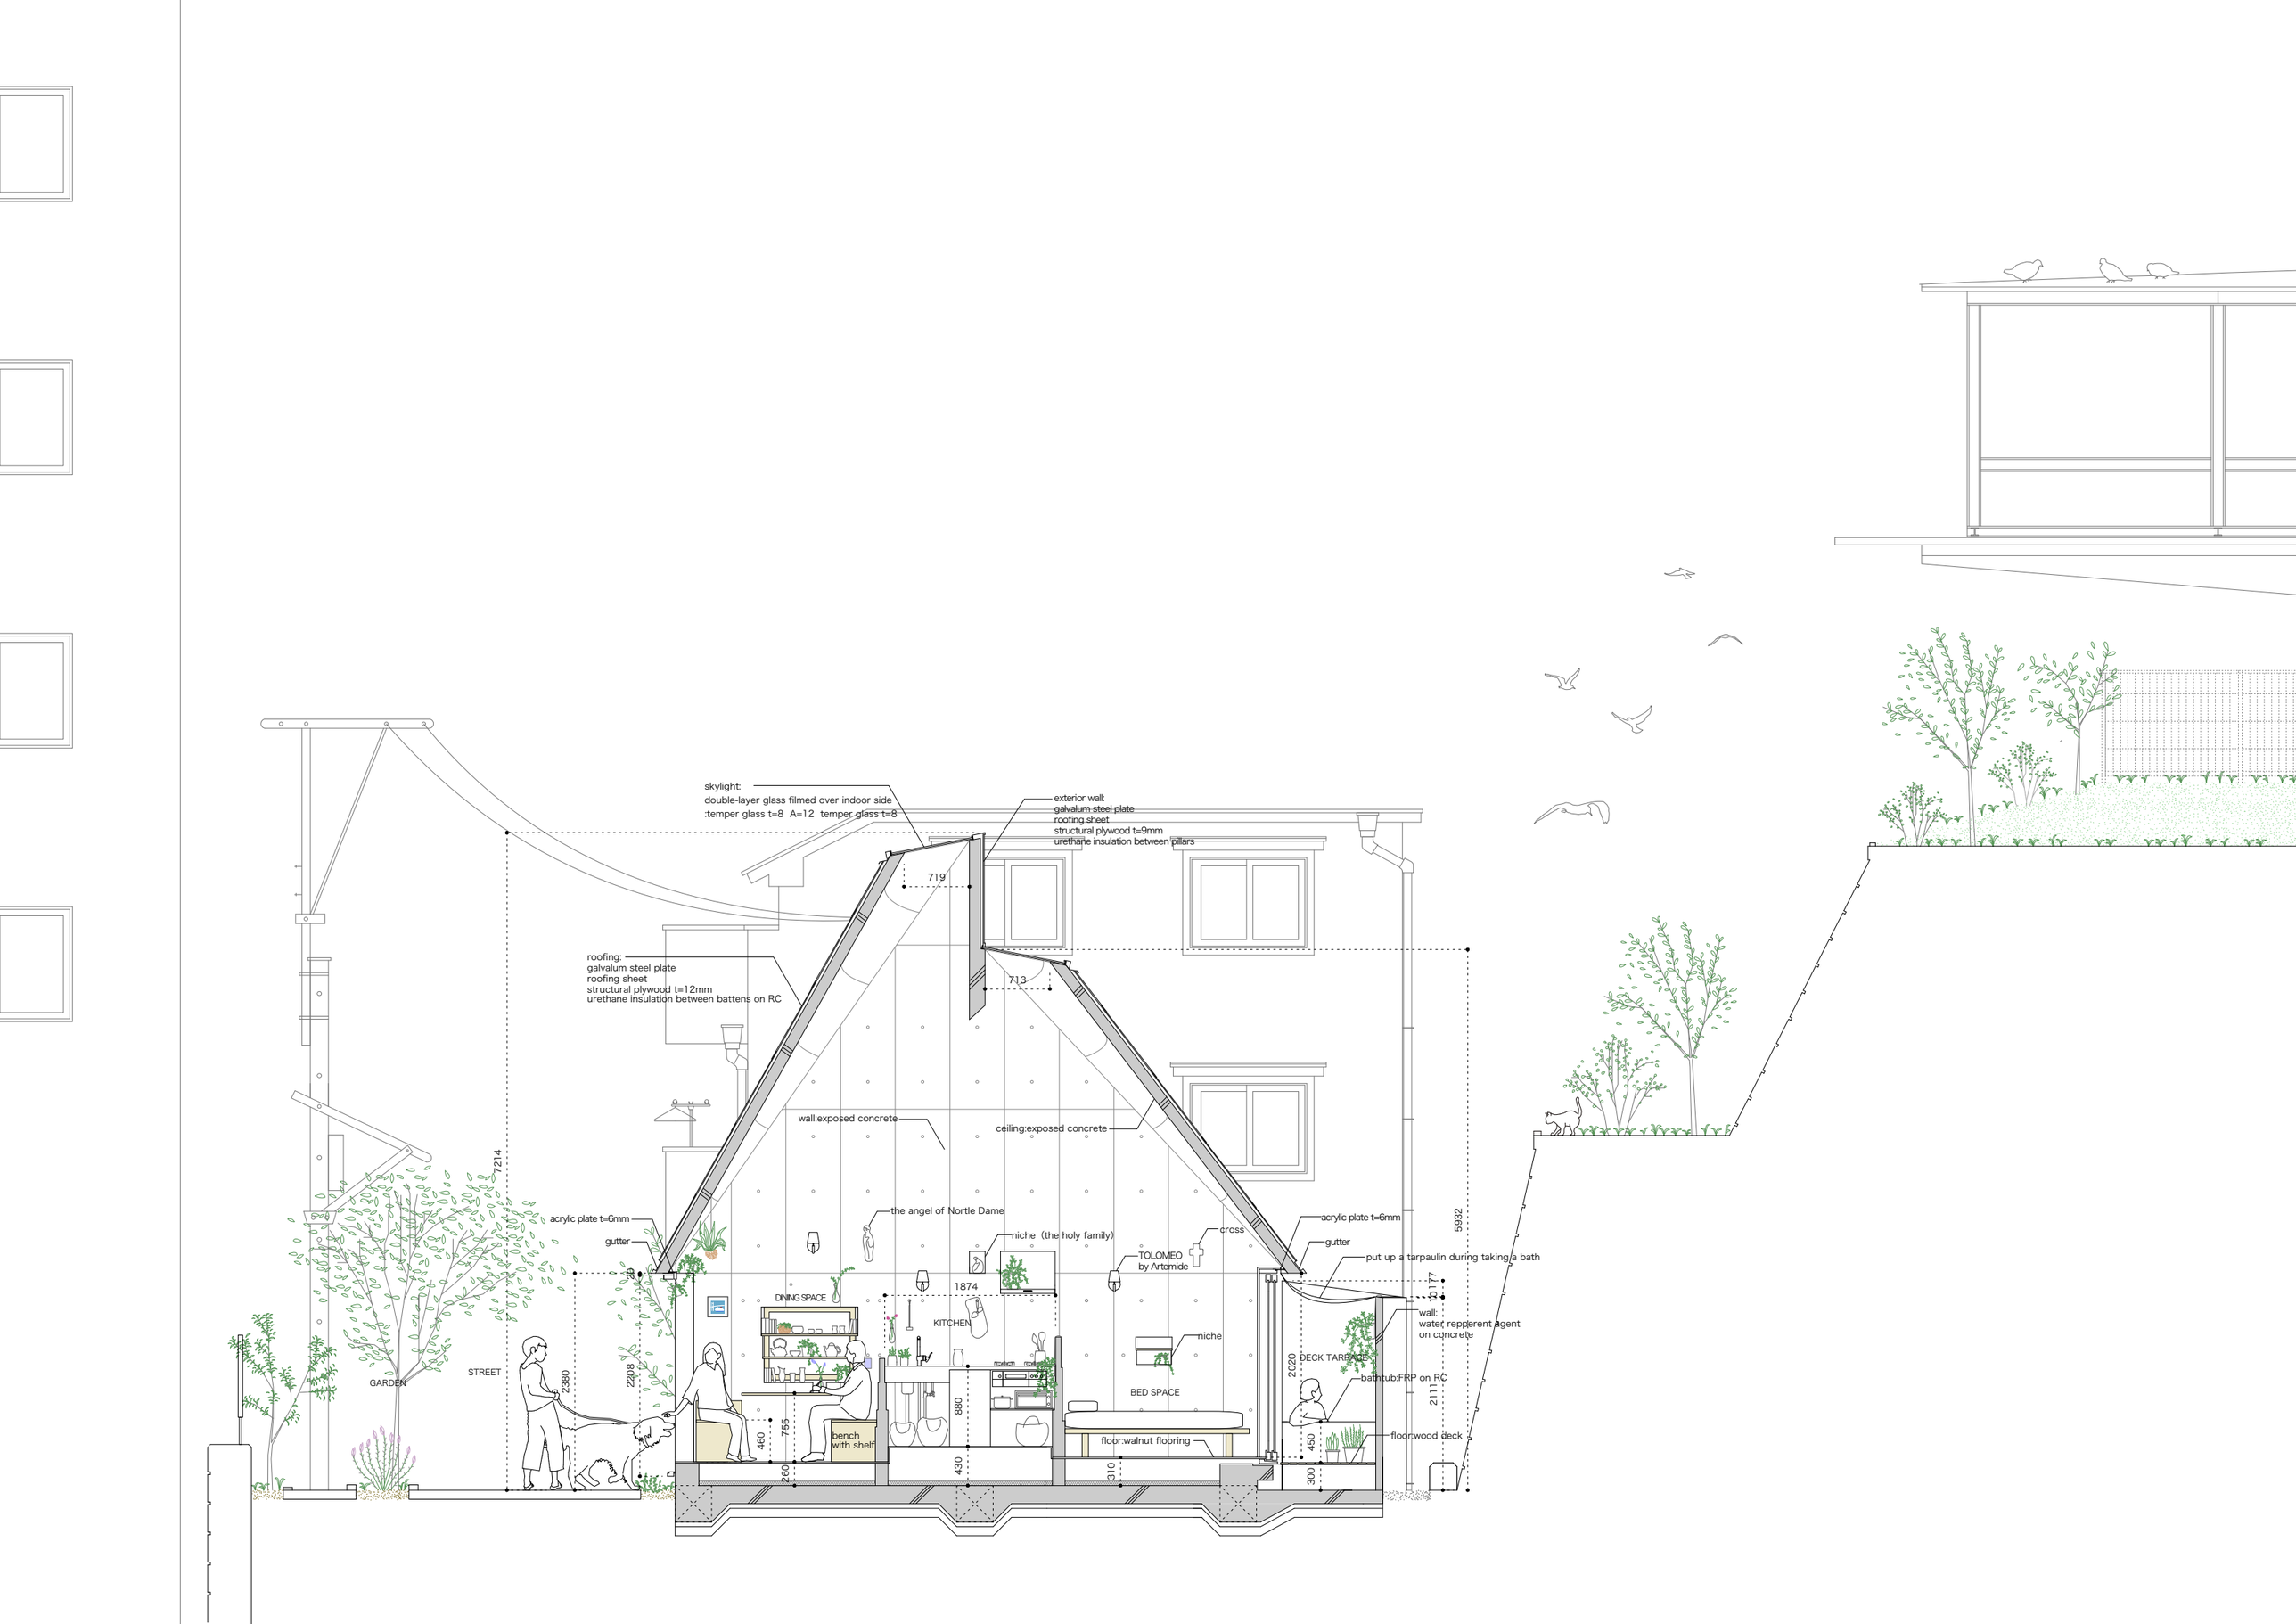
skylight:
double-layer glass filmed over indoor side
:temper glass t=8 A=12 temper glass t=8
exterior wall:
galvalum steel plate
roofing sheet
structural plywood t=9mm
urethane insulation between pillars
719
713
roofing:
galvalum steel plate
roofing sheet
structural plywood t=12mm
urethane insulation between battens on RC
wall:exposed concrete
ceiling:exposed concrete
7214
5932
acrylic plate t=6mm
gutter
the angel of Nortle Dame
niche (the holy family)
cross
TOLOMEO
by Artemide
acrylic plate t=6mm
gutter
put up a tarpaulin during taking a bath
1874
DINING SPACE
KITCHEN
niche
wall:
water repperent agent
on concrete
DECK TARRACE
bathtub:FRP on RC
BED SPACE
floor:walnut flooring
floor:wood deck
bench
with shelf
GARDEN
STREET
2380
2208
2020
2117
2111
880
460
755
260
430
310
460
300