34800
30900
27000
24300
21600
18900

INTERNAL FIRE SEAL
INTERNAL SUSPENDED CEILING LINE
INTERNAL SAFETY RAIL
SLAB LEVEL
INTERNAL FIRE SEAL
INTERNAL SUSPENDED CEILING LINE
INTERNAL SAFETY RAIL
SLAB LEVEL
INTERNAL SUSPENDED CEILING LINE
GLAZING BAR
INTERNAL SAFETY RAIL
SLAB LEVEL
INTERNAL FIRE SEAL
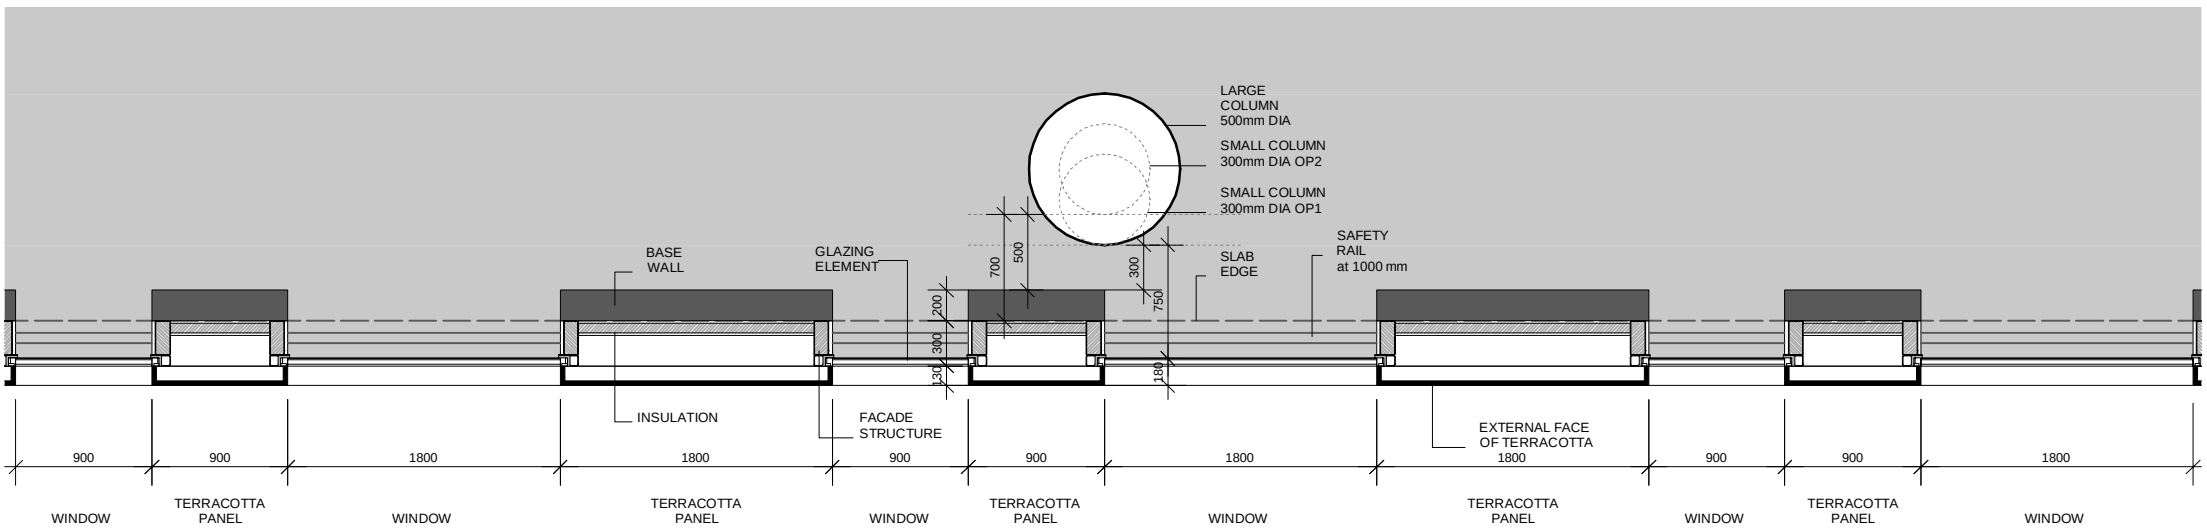
900
800
3100
300
300
5400
900