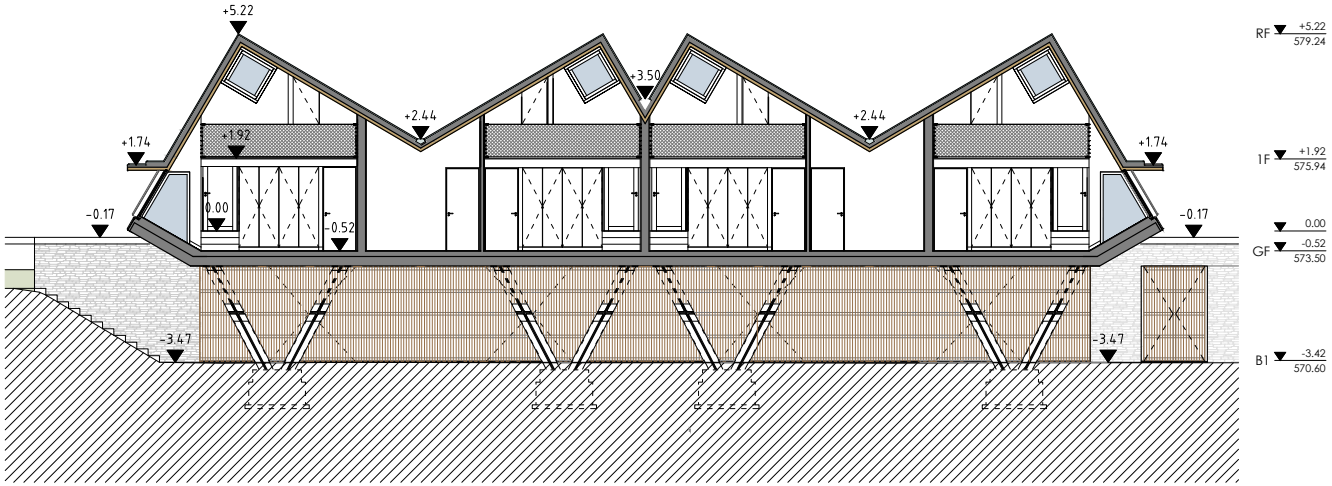

SECTION 6

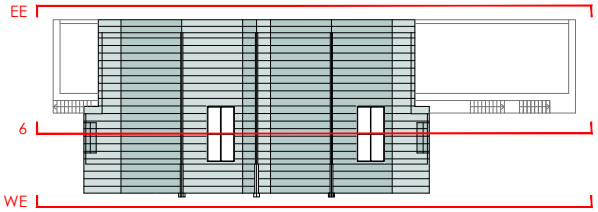

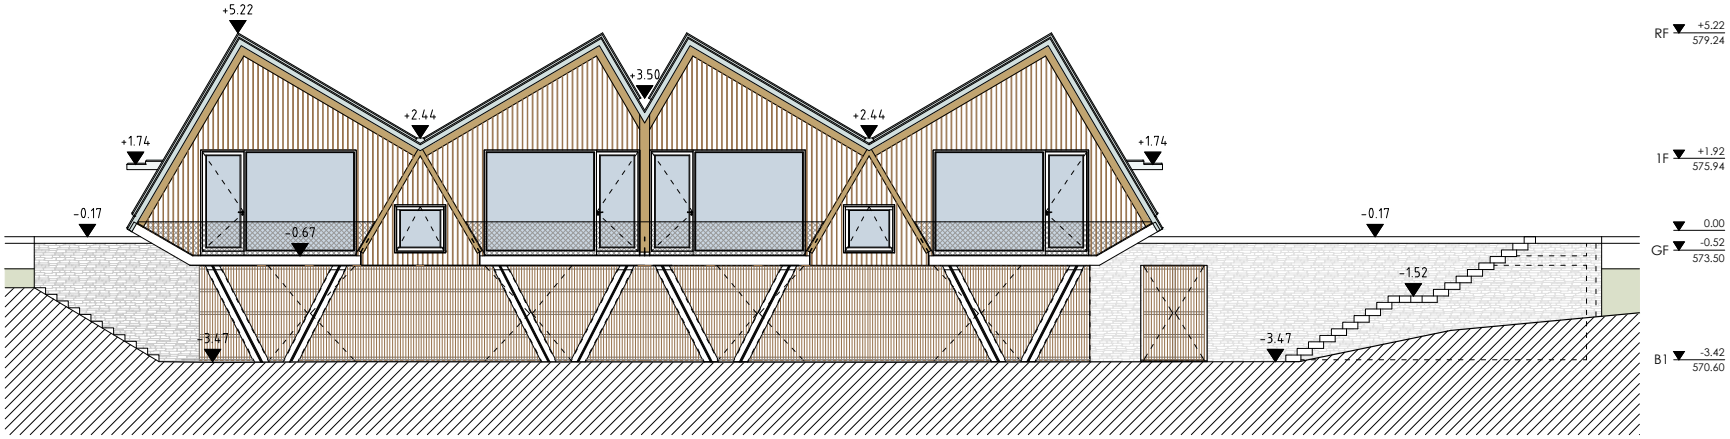

WEST ELEVATION

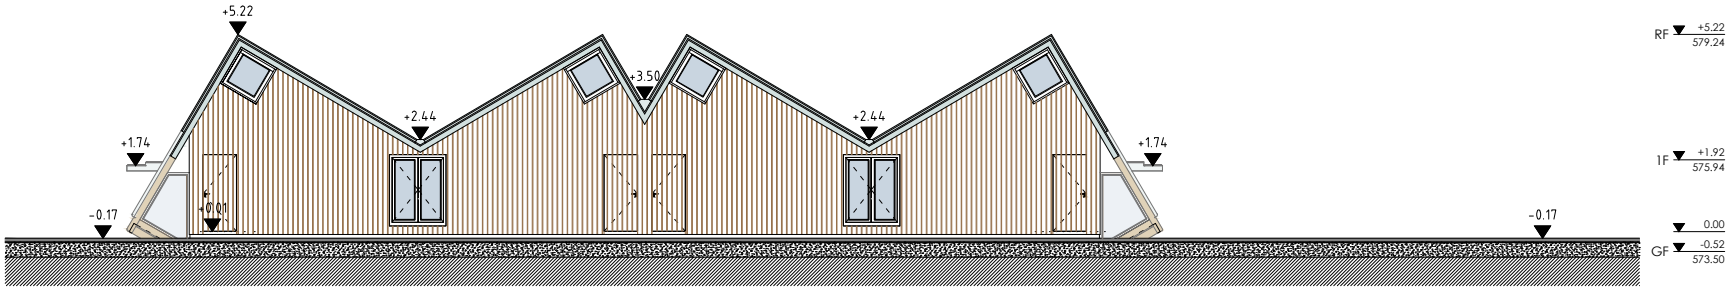

EAST ELEVATION

SECTION AND ELEVATIONS

0 2m