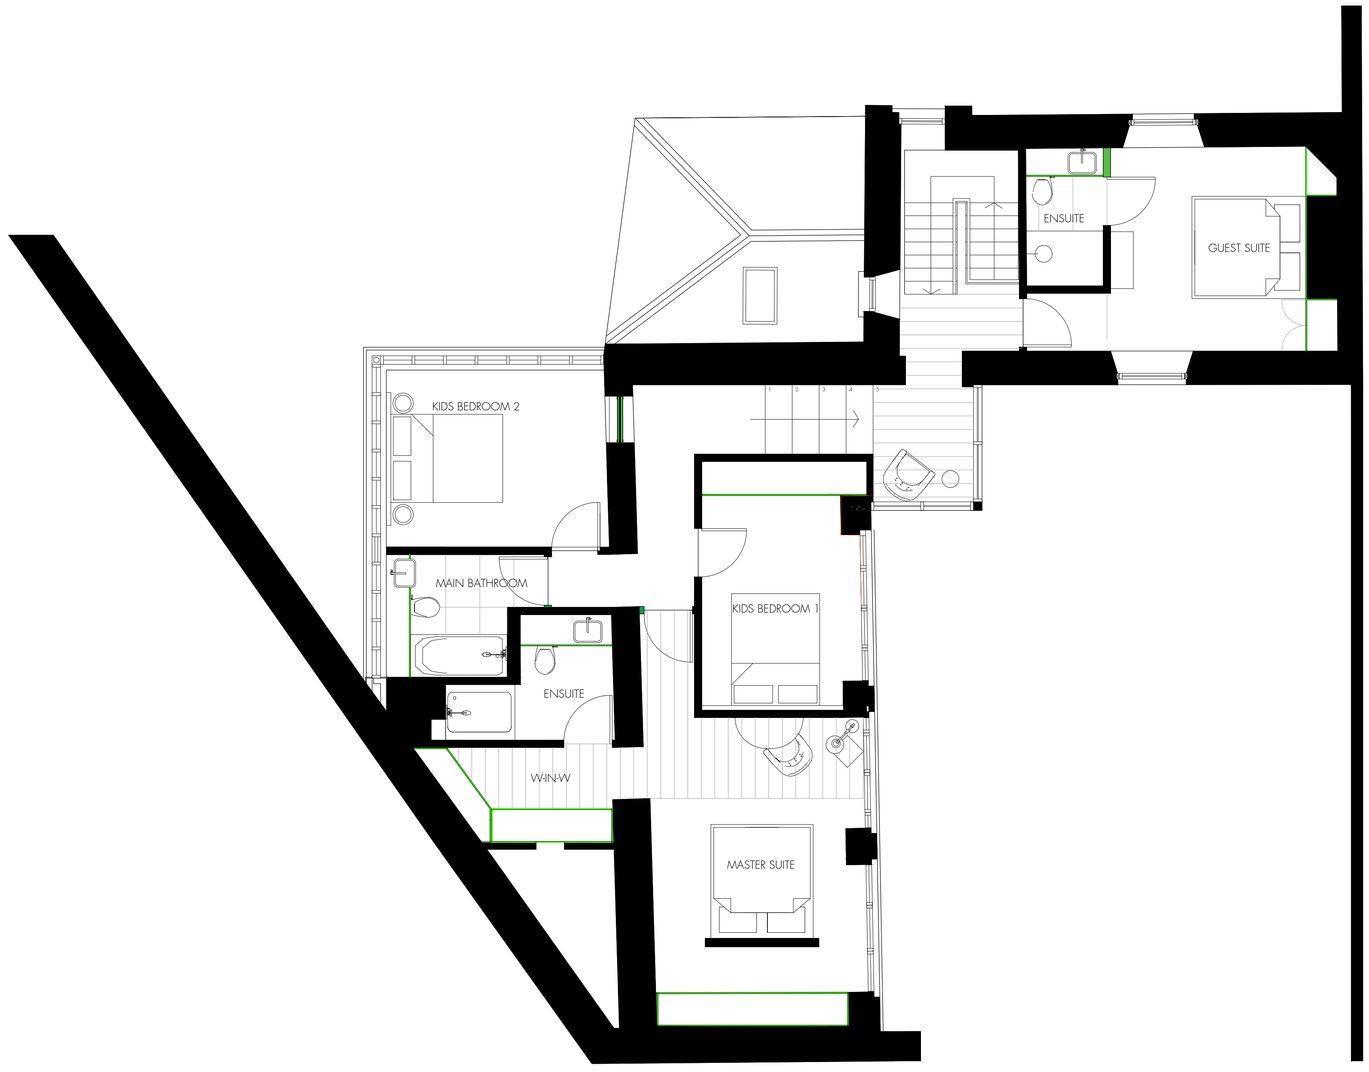

NOTES:
1. Copyright Reserved
2. Work to figured dimensions only. Do not scale drawing.
3. The contractor is responsible for checking all levels and dimensions on site and shall refer all discrepancies to the Architect
4. Where appropriate, for details of structure, or mechanical and electrical details, see Engineers drawings
5. Proprietary items shall be fixed in strict accordance with manufacturers instructions.
6. Sizes of proprietary items shall be checked with manufacturer.
7. The contractor shall be responsible for the coordination of structure, finishes and services.
8. This drawing shall only be used for the work stage as denoted and no subsequent stage.

All dimensions and levels to be checked on site and the designers notified of any discrepancies. DO NOT SCALE from drawings - use figured dimensions only. All works to be carried out in accordance with Building regulations including all subsequent revisions to same and with the requirements of the local authority.

LEGEND:

DATE	BY	DESCRIPTION	REV
DATE	BY	DESCRIPTION	REV

KINGSTON I LAFFERTY DESIGN
www.kingstonlaffertydesign.com
T: 01 551 4836
E: info@kingstonlaffertydesign.com
W: www.kingstonlaffertydesign.com
A: 48 Eastmoreland Lane, Dublin 4

kld.

CLIENT	PRIVATE CLIENT		
PROJECT	BOLTON COACH HOUSE		
DRAWING	FIRST FLOOR GENERAL ARRANGEMENT		
DRAWN BY: AS	SCALE 1:50	DATE 00/00/0000	SIZE A1
CHECKED BY RL	JOB NO.	DRAWING NO.	REVISION
STAGE S	NA	GA-02	-