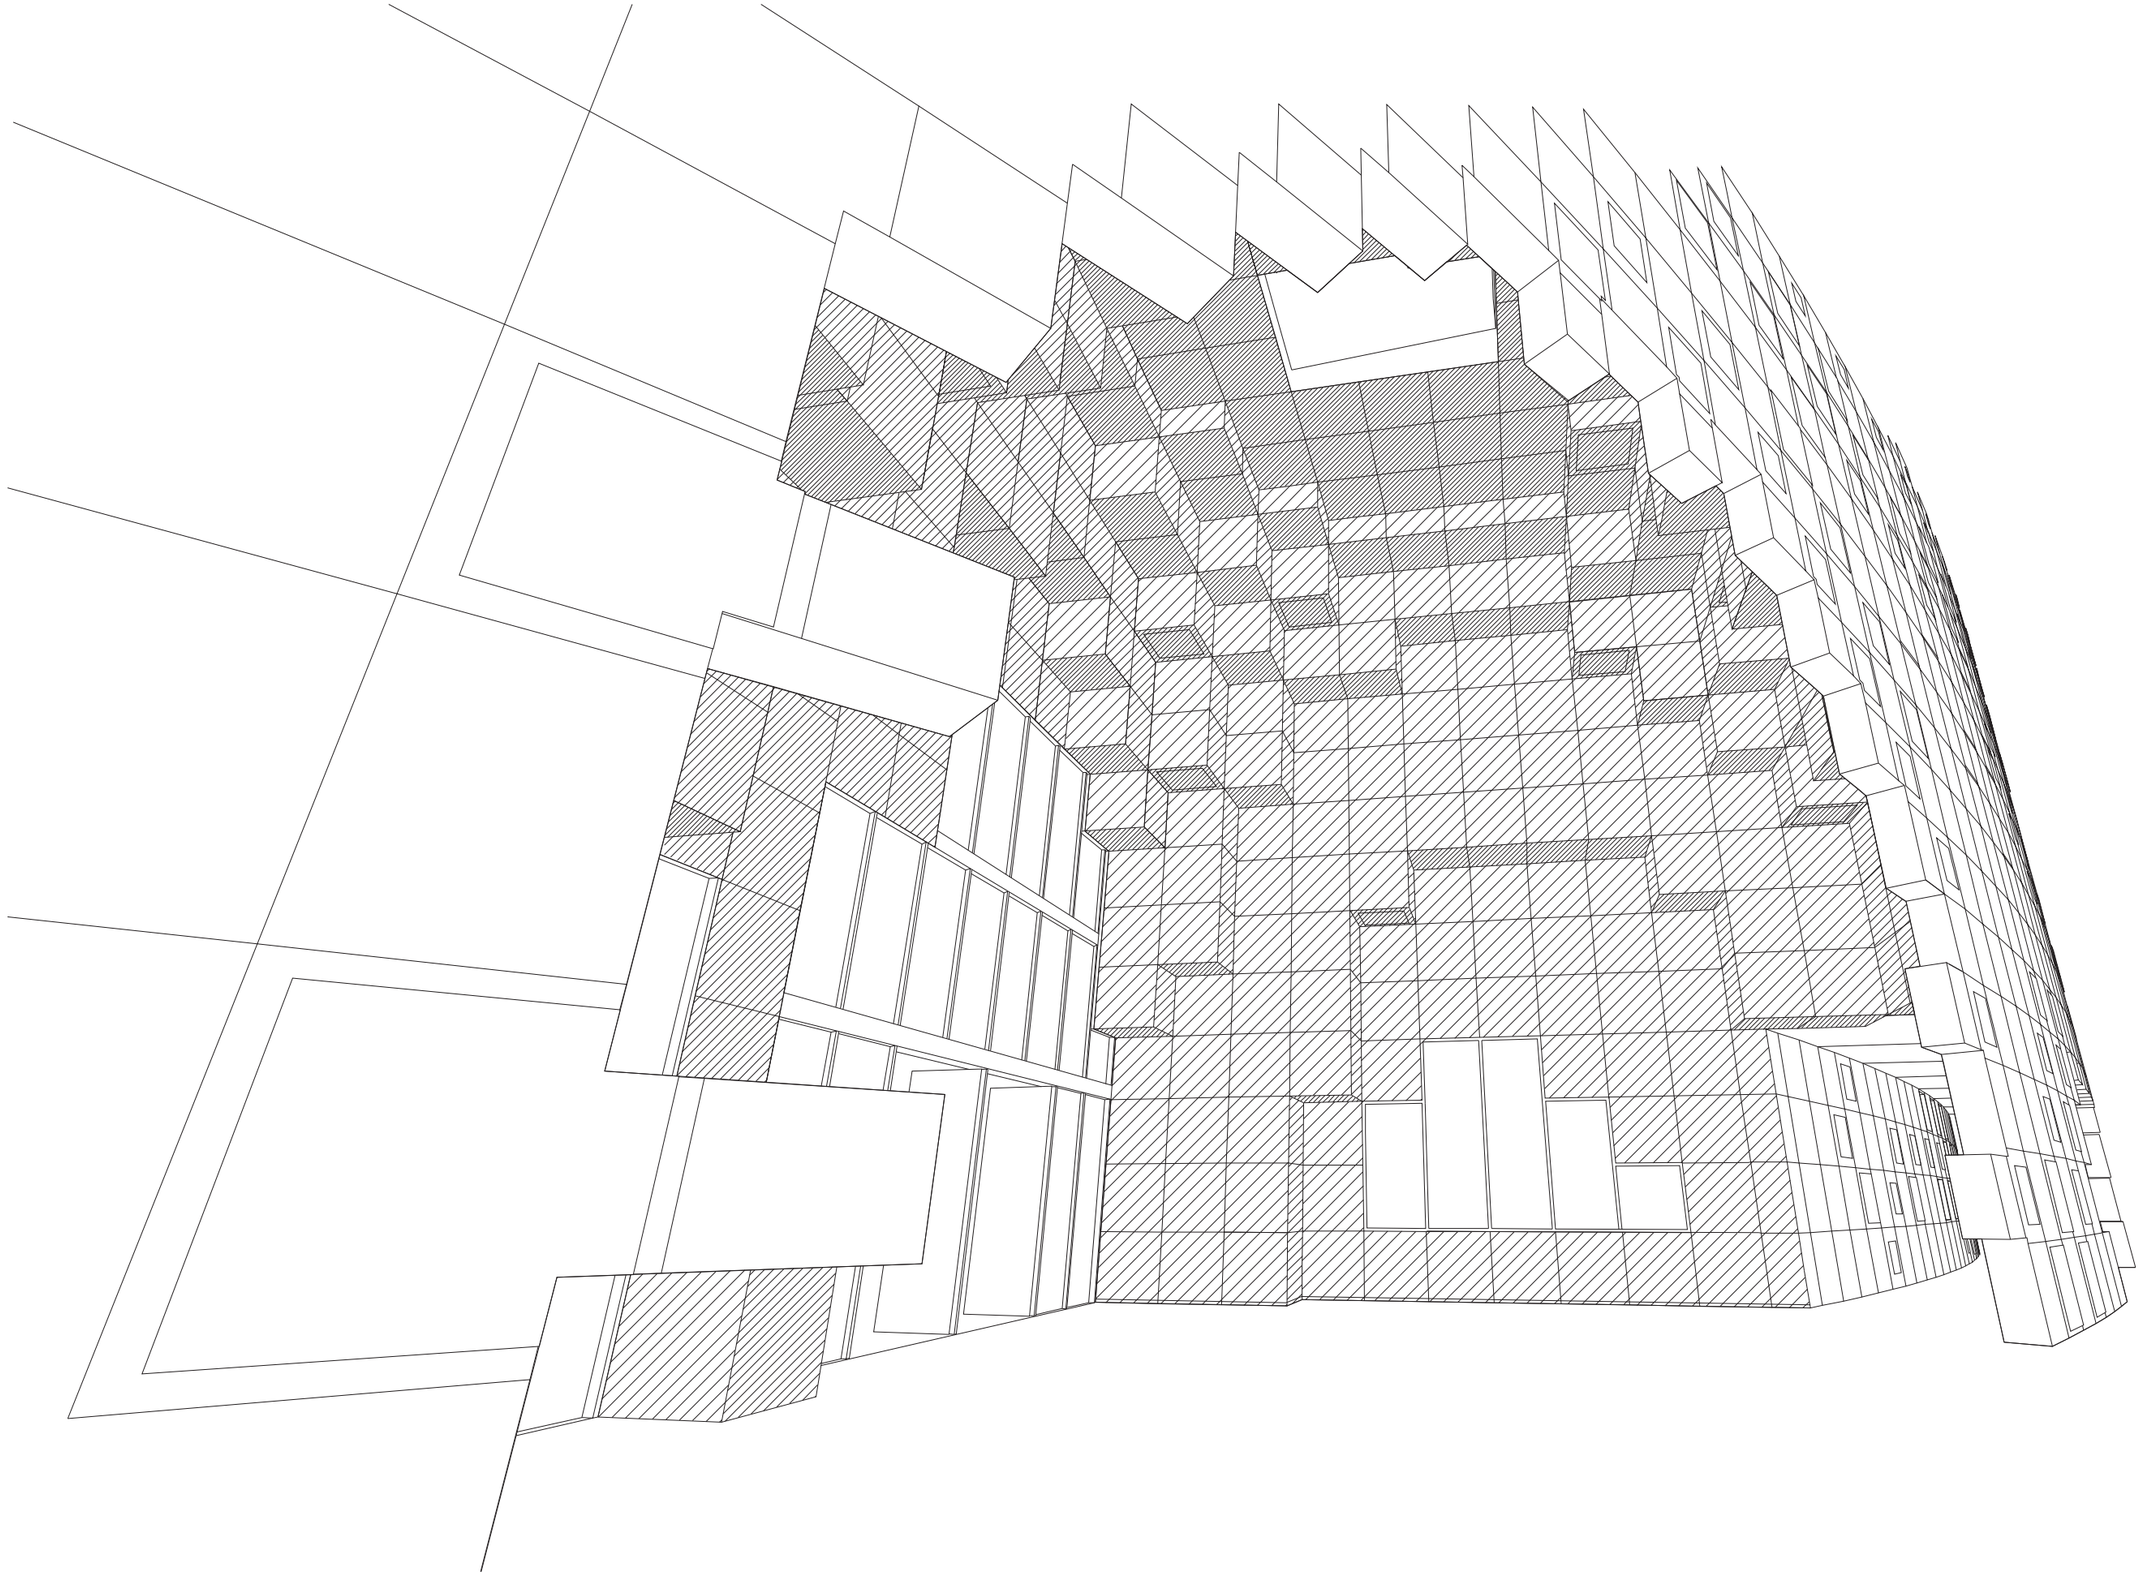

ARM
ARCHITECTURE

ARM
ARCHITECTURE URBAN DESIGN MASTERPLANNING
LEVEL 11/ 522 FLINDERS LANE MELBOURNE VICTORIA 3000 AUS
T/ 03 8613 1888 F/ 03 8613 1889
ABN 12 476 949 209

armarchitecture.com.au

ENTRY PERSPECTIVE
WANANGKURA STADIUM

PORT HEDLAND, WESTERN AUSTRALIA / 0557
13-MAR-2013

P:\49 PUBLICITY\120824_ARCHITECTUREREVIEW-WANANGKURASTADIUM\DRAWINGS\WANANGKURASTADIUM.INDD