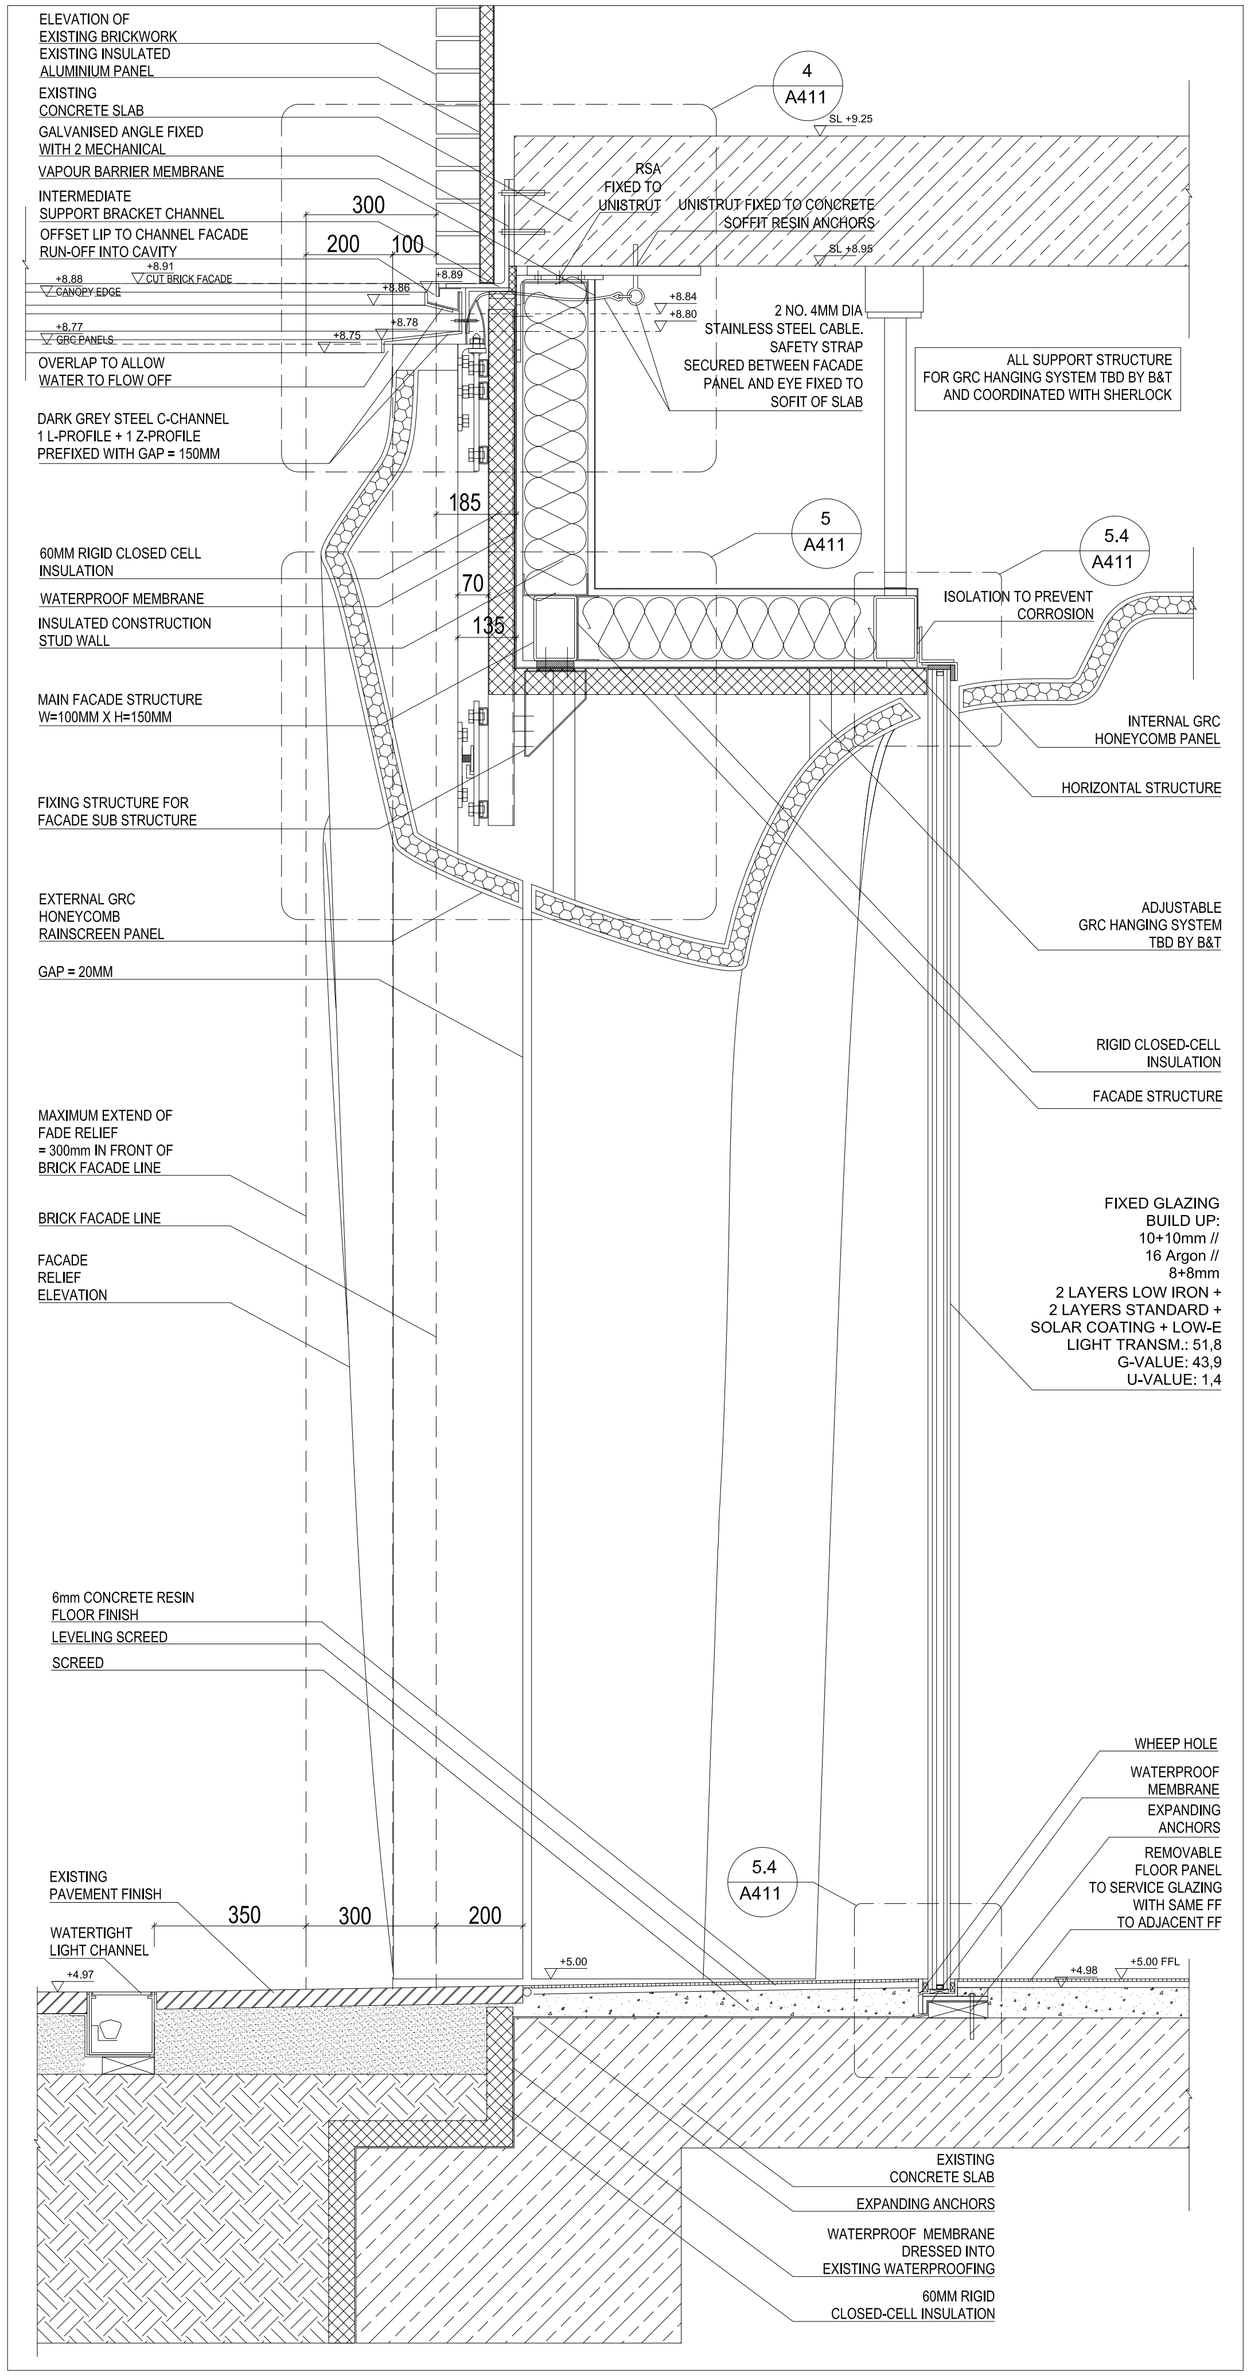

1 Facade Section C-C at Fixed Glazing with Sliding Glass Panel at Front
Section Detail Scale 1:10

2 Facade Section D-D at Main Entrance with Glass Sliding Door and Air Curtain
Section Detail Scale 1:10

Rev.	Date	Reason For Issue	Check
H	11.01.28	General Update	-
G	11.01.14	General Update	-
F	10.12.22	General Update	-
E	10.08.06	General Update	-
D	10.07.22	General Update	-
C	10.07.09	General Update	-
B	10.07.05	General Update	-
A	10.06.21	General Update	-

Key Plan

Client
Roca Sanitario, S.A.
Av. Diagonal, 513
08029 BARCELONA (SPAIN)
Telephone +36 93 366 1200
Fax + 36 93 419 4501

Project Manager
Betlinsky
Empty

Architect
Zaha Hadid Architects
10 Bowling Green Lane
London EC1R 0BQ
Telephone + 44 (0)20 7253 5147
Fax + 44 (0)20 7251 8322

Consultants
Maxfordham
Buro Happold
Isometrix
Sono

Project
Roca London Gallery

Façade
Main Entrance
Section C & D

Job No	Originator		Rev.
1530	ZHA		H
Scale	Format	Stage	A408
1:10	A1	CD	