Copyright of this drawing is owned by Focus Design Ltd -
Do not reproduce, distribute without written consent.

All dimensions to be checked on site and any discrepancies notified prior to commencement of work.

FOCUS DESIGN Ltd
The Old Pumping Station, Main Road, Littleton, Winchester,
Hampshire, SO22 6PR.
01962 850000

Origin: ☐ CAD ☐ IMAGE ☐ SURVEY
Status: ☐ For Information ☐ For Tender ☐ For Construction ☐ As Built Drawing

CHAIRS / SEATING

A	-	17NO.	DINING SIDE CHAIR (TORUS BY SATELLIET)
B	-	16NO.	DINING ARMCHAIR
C	-	6NO.	CROISSANT LOUNGE CHAIR (BY SATELLIET) (SUITABLE FOR DINING)
D	-	2NO.	LOW COMFY LOUNGE CHAIR (FIRE PLACE)
E	-	2NO.	2 SEATER SOFA
F	-	2NO.	LOW STOOL (METAL FRAME BY COX & COX)
G	-	8NO.	HIGH BAR CHAIR
K	-	4NO.	CAFE SIDE CHAIR
H	-	14NO.	TOLIX STYLE ARMCHAIR (EXTERNAL)
J	-	36NO.	PLASTIC COLOURED SIDECHAIR (EXTERNAL)
BENCH1	-	2 NO.	TIMBER BENCH - 1800X650

FIXED SEATING

FS1	-	1NO.	DINING HEIGHT F/SEAT - 6540x560
FS2	-	2NO.	DINING HEIGHT F/SEAT (FIREPLACE) - 800x560
FS3	-	2NO.	DINING HEIGHT F/SEAT (BOOTH STYLE) - 1500x560

TABLES

T1	-	4NO.	PEDSTAL BASE - DINING HEIGHT - 700x700
T2	-	5NO.	PEDSTAL BASE - DINING HEIGHT - 750x1200
T3	-	3NO.	DINING TABLE - 900x900
T4	-	1NO.	DINING TABLE - 800x800
T5	-	2NO.	DINING TABLE (SMALL) - 700Ø
T6	-	2NO.	PEDSTAL BASE - DINING HEIGHT - 800Ø
T7	-	1NO.	PEDSTAL BASE - DINING HEIGHT - 1000Ø
T8	-	1NO.	HIGH POSER RECLAIMED TABLE - 1800x700
T9	-	2NO.	LOW LAMP TABLE - 500x500
T10A	-	1NO.	TIMBER DINING TABLE - 900x900
T10B	-	2NO.	TIMBER DINING TABLE - 1500X800
T11	-	5NO.	RATTAN / TIMBER INSERT TABLES - 800x800
T12	-	6NO.	RATTAN / TIMBER INSERT TABLE - 1500x800
T13	-	1NO.	TIMBER DINING TABLE (BESPOKE) - 1800x900

OTHER

W/S 1	-	1NO. RECLAIMED BUTCHERS BLOCK UNIT 1730L X 650D

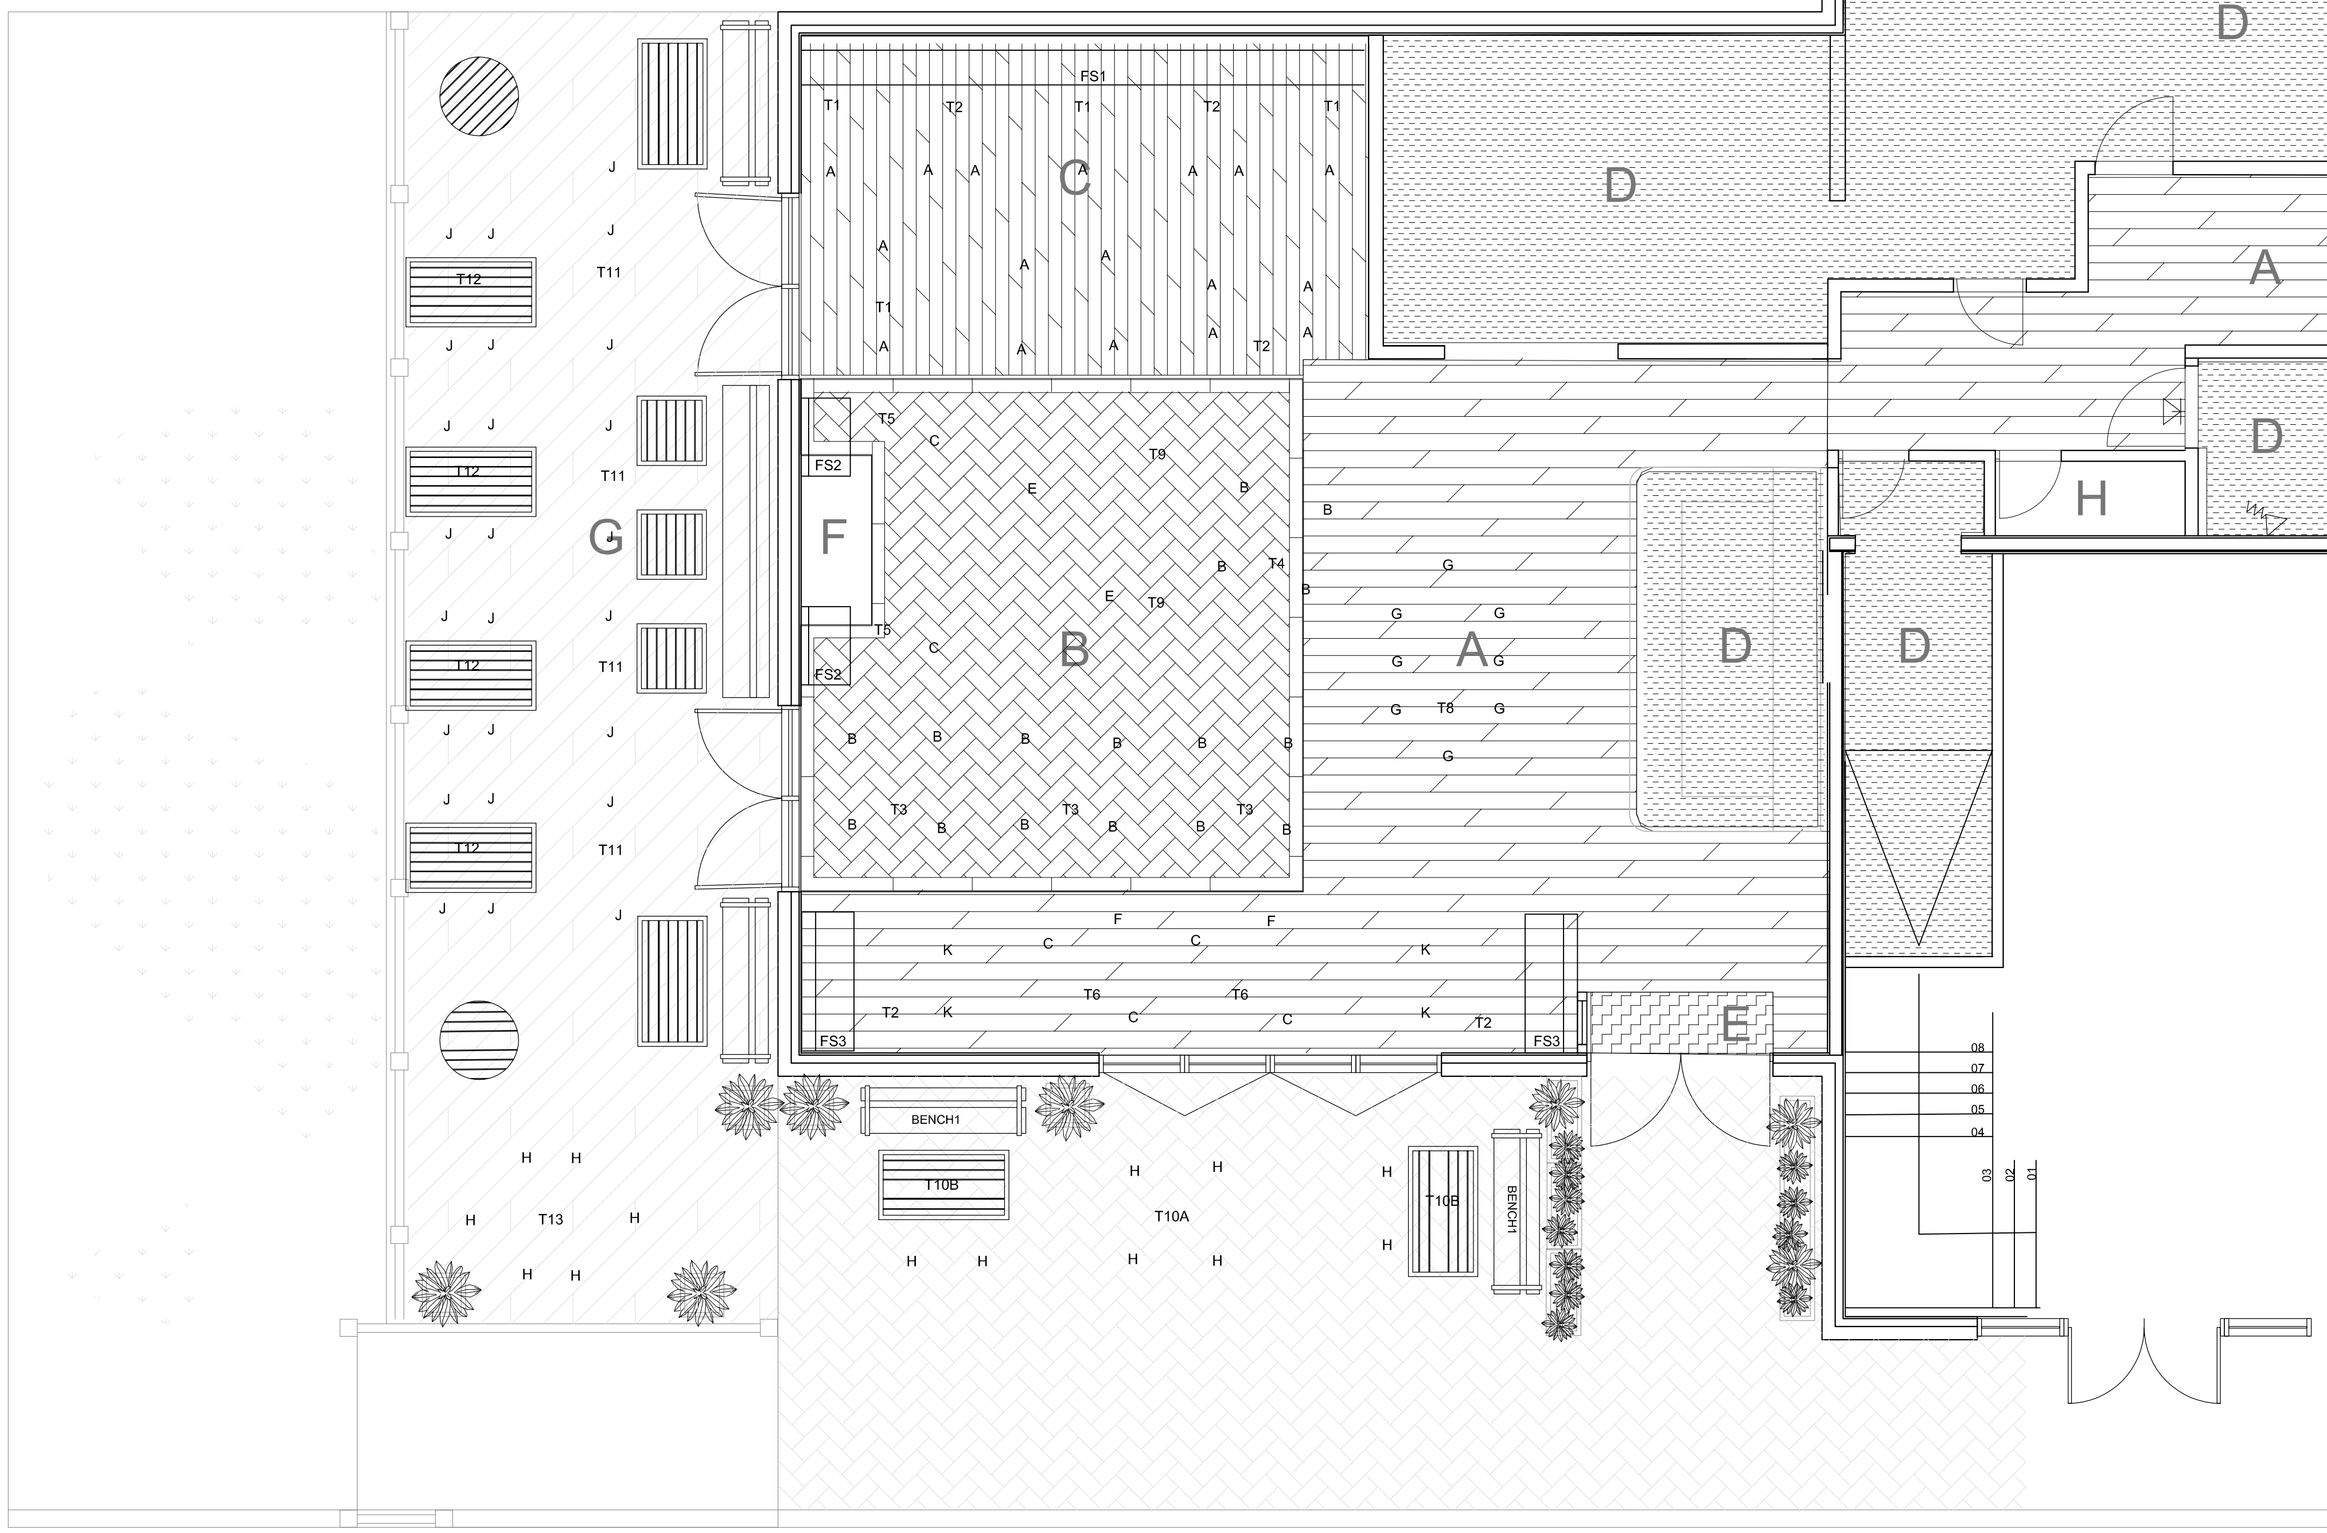

FLOORING

A		NEW TIMBER EFFECT VINYL FLOOR SPEC: POLYFLOR CAMARO WOOD PU, MAIN BOARD:2239 HERITAGE OAK MARQUETRY STRIP BETWEEN EACH BOARD: CLASSIC OAK FULL LENGTH BOARDS AT 203MM X 1219MM COMMENT: LAY RANDOM.
B		NEW TIMBER EFFECT VINYL FLOOR SPEC: POLYFLOR CAMARO WOOD 2220 VINTAGE TIMBER, COMPRISE OF THIRD LENGTH PLANKS (APP.300MM) LAID HERRINGBONE PATTERN WITH FULL LENGTH BOARD (914MM) BORDER
C		NEW TIMBER EFFECT VINYL FLOOR SPEC: POLYFLOR CAMARO WOOD 2233 SMOKE BRUSH ELM, FULL LENGTH BOARDS (152MMX914MM) COMMENT: LAY RANDOM
D		NEW ALTRO SAFETY FLOORING SPEC: X3010 DOLPHIN, SELF COVED, 3MM THICK TEL. 01462 707700
E		NEW ENTRANCE MATTING BY JAYMART ZIGAZAQA 2000, COLOUR: NIGHT SHADOW COMMENT: LAY WITHIN BLACK TRIM MAT WELL
F		NEW TILED HEARTH FLOORING SPEC: TBC SUPPLIED BY: TBC
G		NEW DECKING WOOD POLYMER COMPOSITE BOARDS (WPC), SUPPLIED BY: ECODECK 01978 667840 REF: PEBBLE GREY COMMENT: LAID AS SHOWN - 45 DEGREES TO BUILDING LINE
H		PAINTED CONCRETE FLOOR. DULUX SMOOTH MASONRY PAINT. COLOUR: CONCRETE GREY
J		NEW ANTI STATIC CARPET SPEC: TBC SUPPLIED BY: TBC

NOTES:

- ALL AREAS TO RECEIVE BUILT UP TIMBER SUBFLOOR MARINE PLY SUBSTRATE. CONTRACTOR TO ENSURE LEVEL FINISH TO ALL FLOORING JUNCTIONS AND TRESHOLDS. ALL VOID TO TIMBER SUBFLOOR TO BE FILLED WITH FOIL BACKED INSULATION. DEPTH OF FLOOR MAKE UP APPROX 115mm.
- FREEZER AND CHILLER FLOORING BY CATERING SUPPLIER.
- ALL TRIMS AND DIVISION STRIPS TO BE STAINLESS STEEL UNLESS OTHERWISE INDICATED.

DATES	REV	COMMENTS
07.07.13	A	POLYFLOOR SPECIFIED & APPROVED

FOCUS DESIGN

CLIENT
PREMIER MARINAS

PROJECT
CHICHESTER MARINA
BIRDHAM
WEST SUSSEX
PO20 7EJ

DRAWING TITLE
IDEAL COLLECTION GROUND FLOOR PROPOSED FLOOR FINISHES

SCALE : 1:50 @ A1
DATE : JUL '13
DRAWN BY : MH

SP39.13.201 A