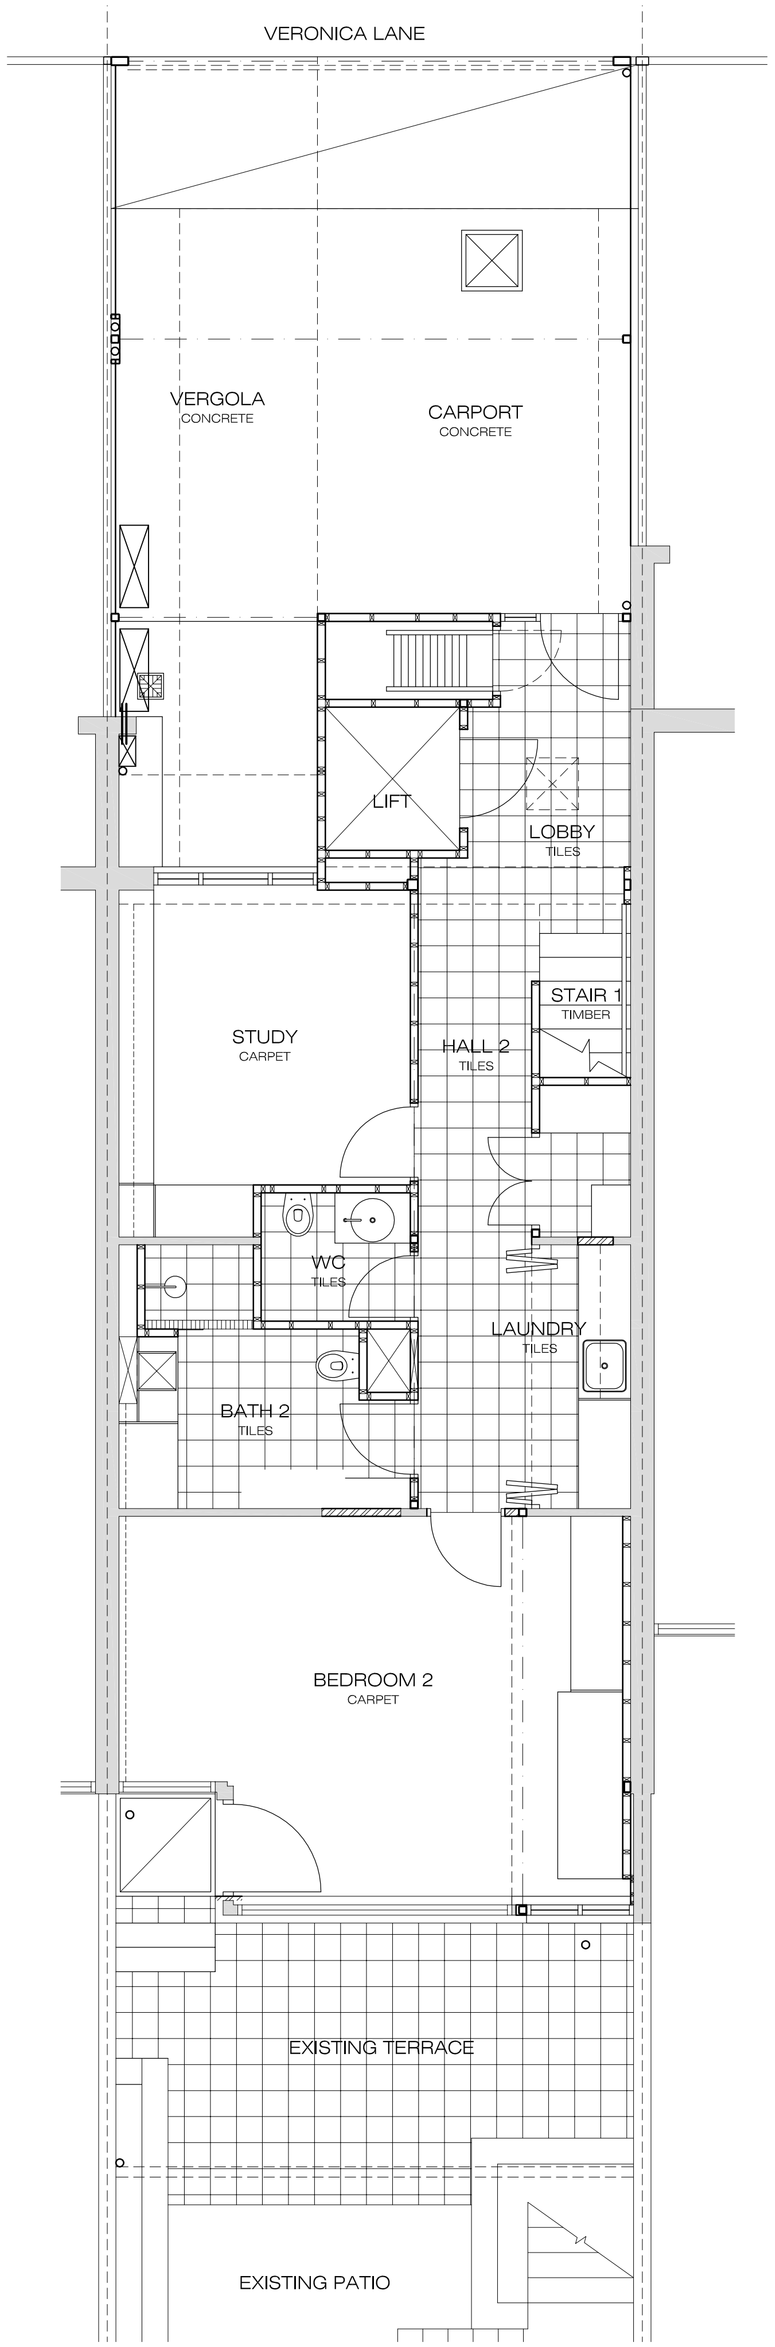

GROUND FLOOR 1:50

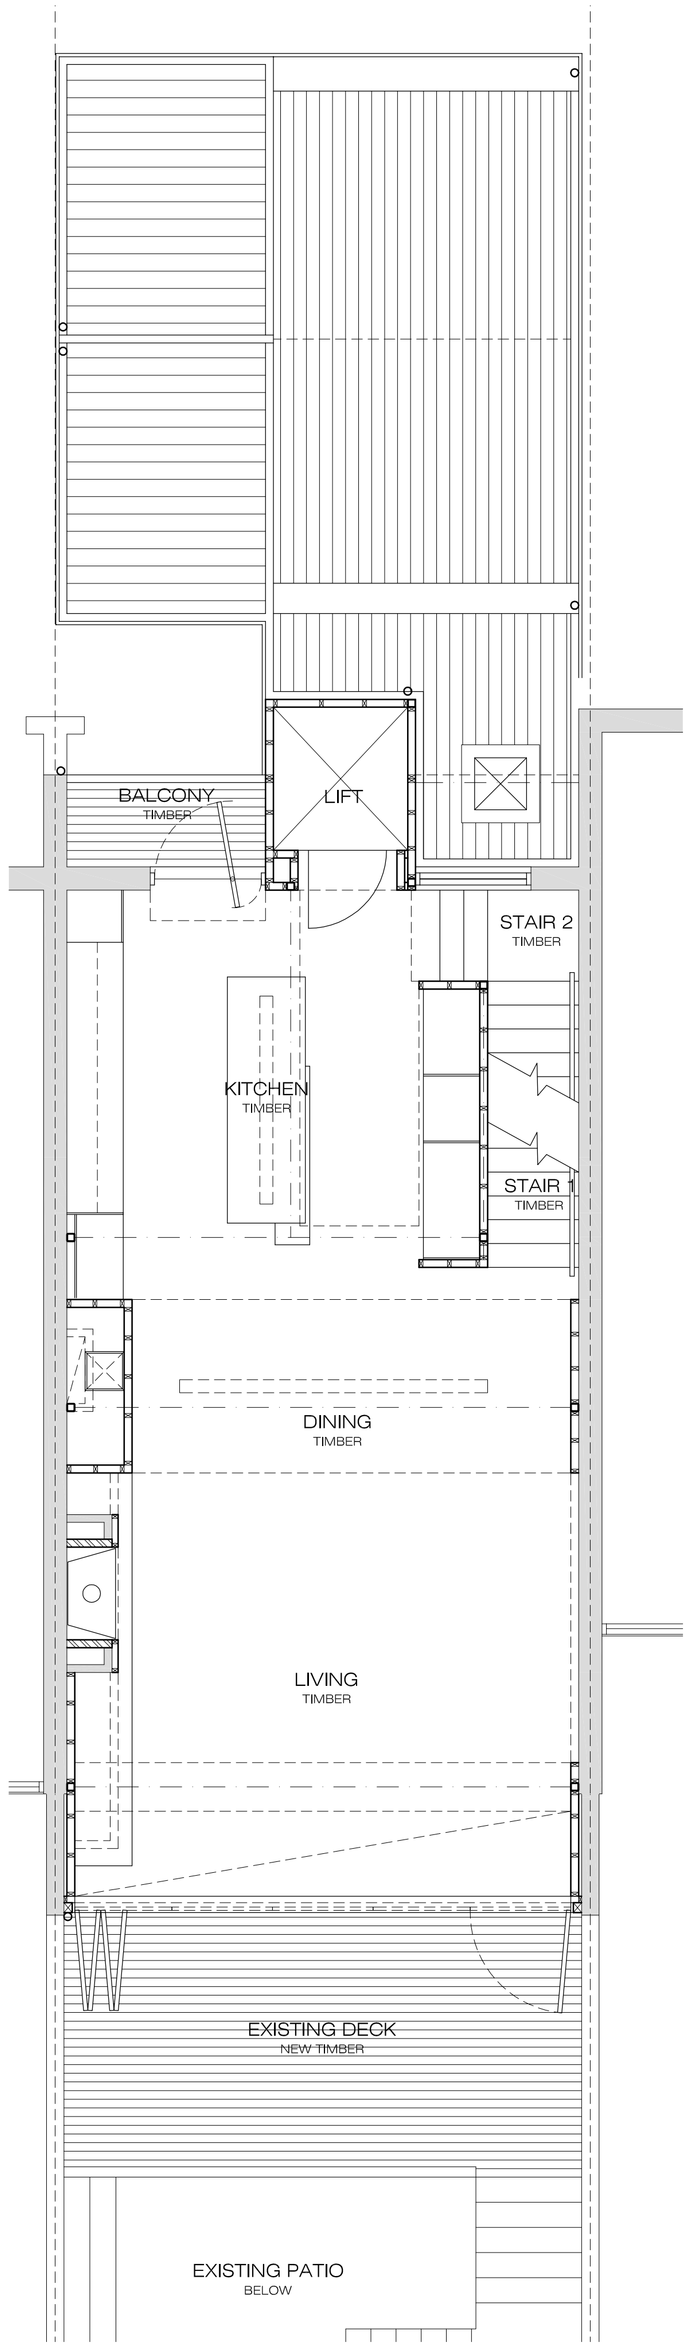

FIRST FLOOR PLAN 1:50

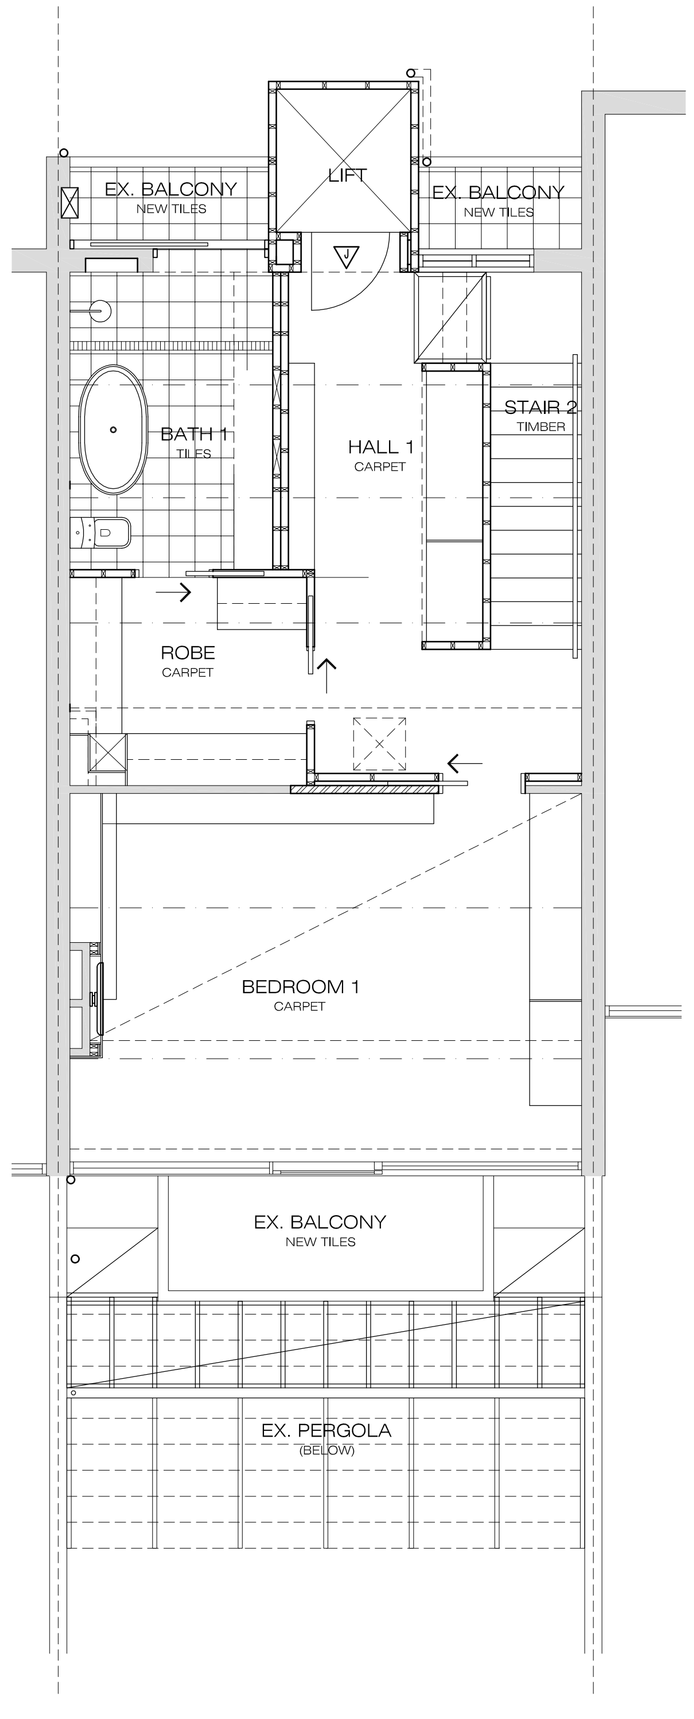

SECOND FLOOR PLAN 1:50

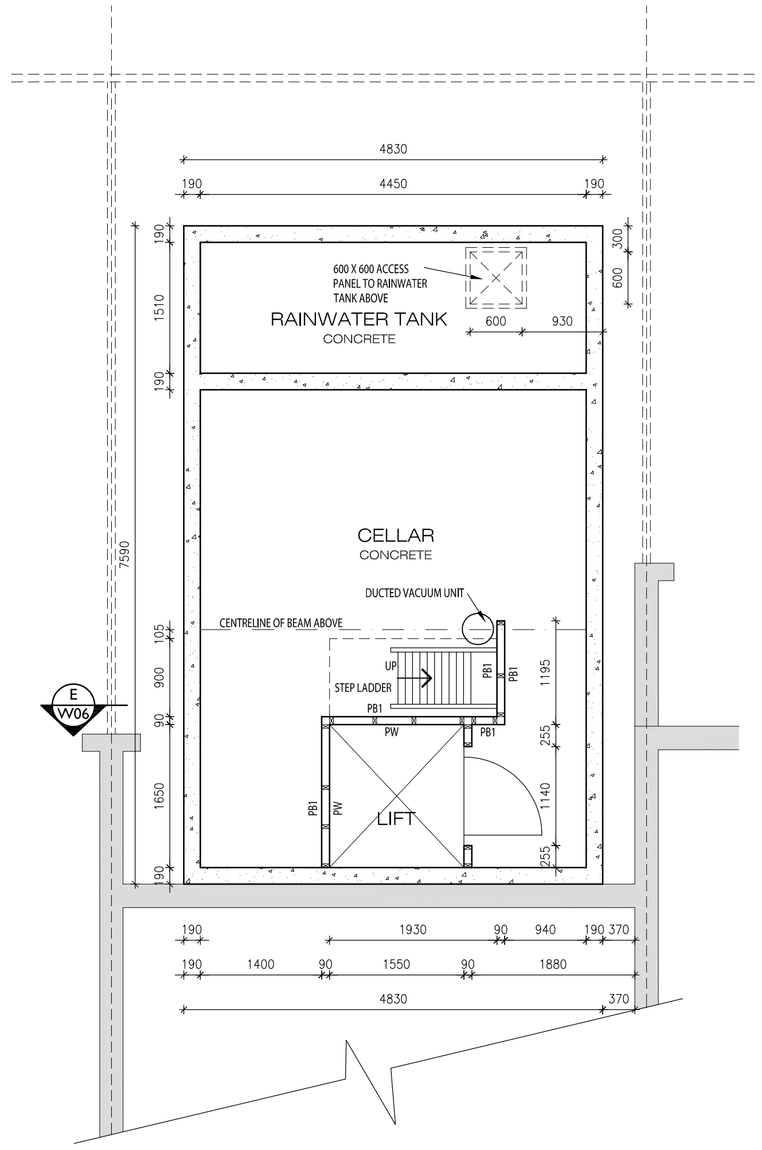

CELLAR PLAN 1:50