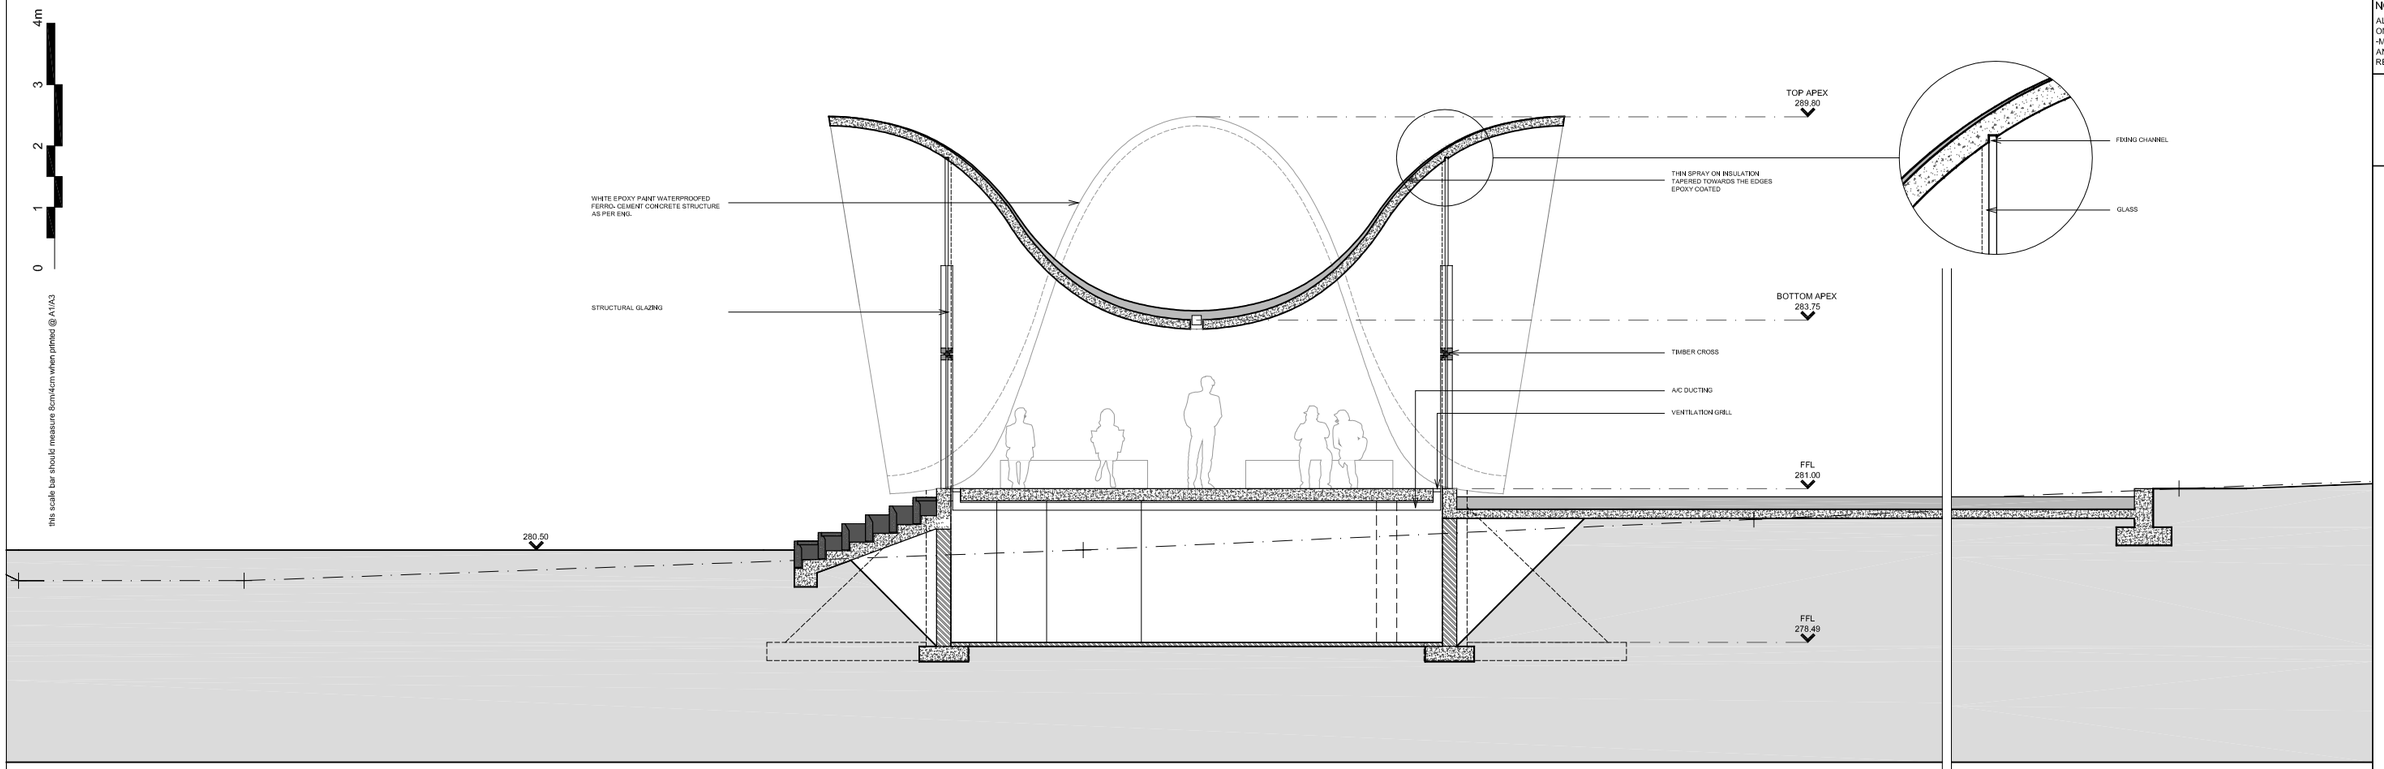

DETAIL SECTION 1

scale 1:50

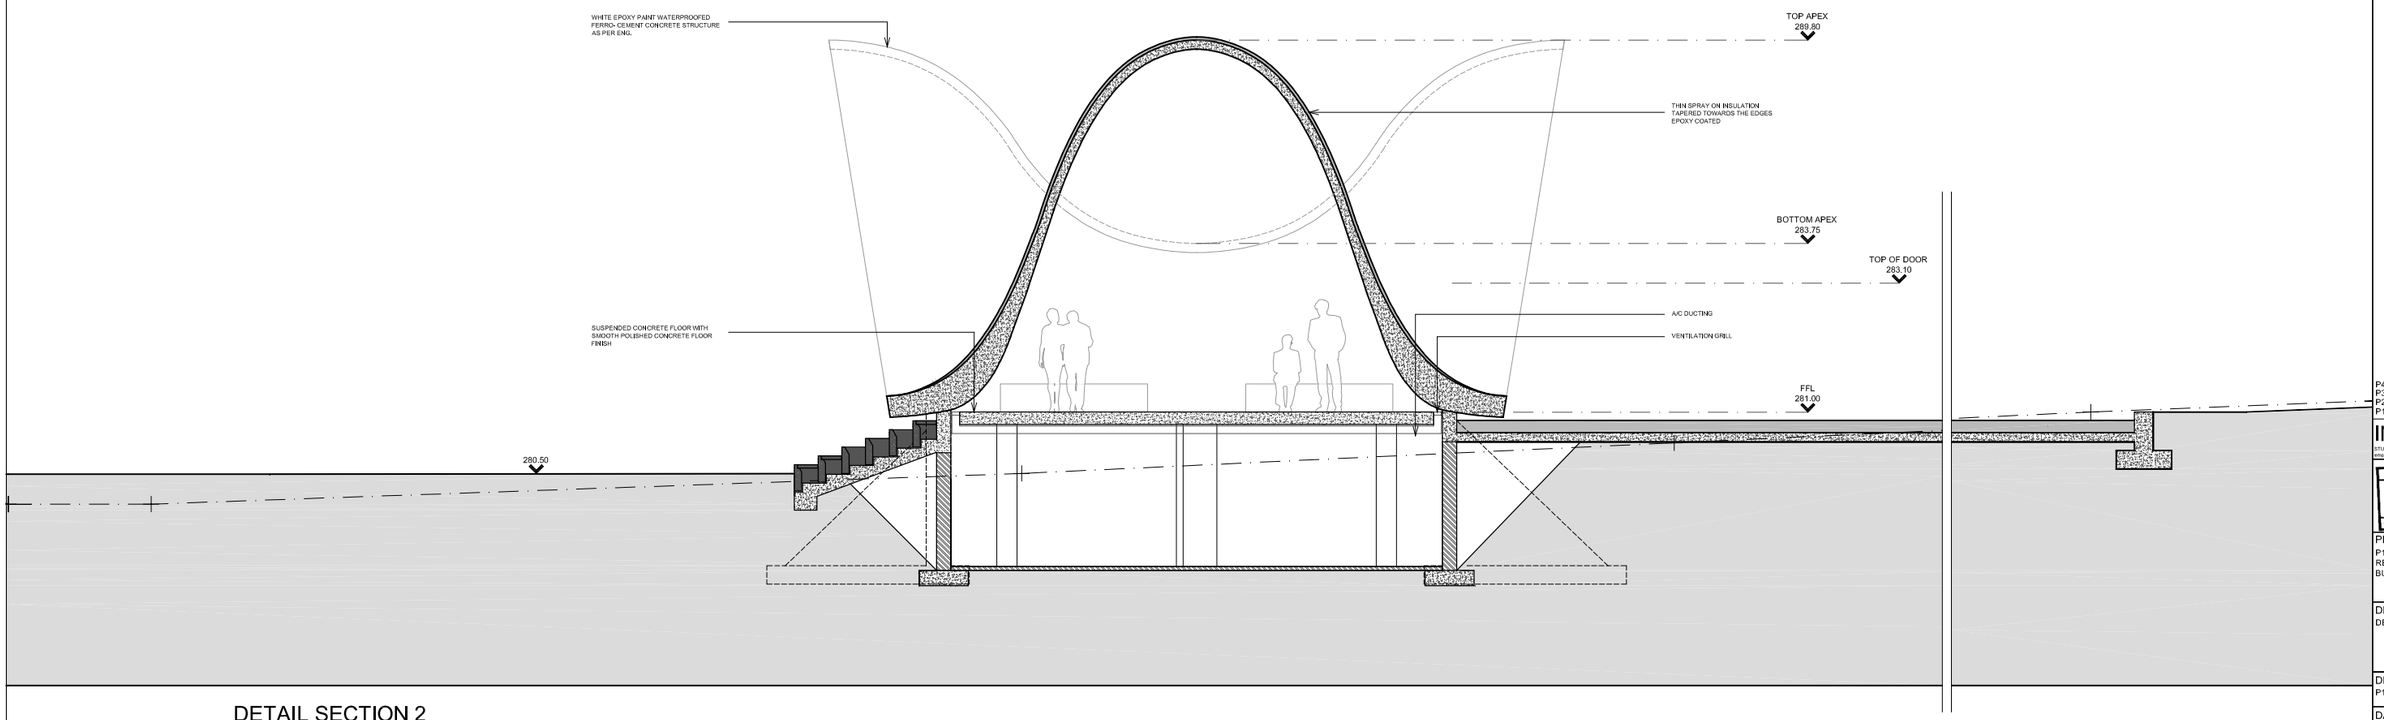

DETAIL SECTION 2

scale 1:50

this scale bar should measure 8cm/4cm when printed @ A1/A3

0 1 2 3 4m

NOTES

ALL DIMENSIONS TO BE CHECKED ON SITE PRIOR TO COMMENCE -MENT OF WORK. NO SCALING. ANY DISCREPANCIES TO BE REPORTED TO THE ARCHITECT. ©

P4: Steps Revised	13.12.13
P3: General Revisions	06.12.13
P2: General Revisions	10.12.12
P1: First Issue	14.11.12

INFORMATION

STUDIO 5, 155 COMMERCIAL STREET, LONDON UK, E1 6BJ
email: info@steyn-studio.com mobile: +44 (0) 7930 808866

STEYN COLLABORATIVE - ARCHITECTURE

PROJECT NAME
P1001 | BUSHMENS VALLEY REDEVELOPMENT
BUILDING 1: CHAPEL

DRAWING
DETAIL SECTIONS

DRAWING NO.
P1001 | G | 1 | 202 | P4

DATE
DECEMBER 2012

SCALE
1:50 @ A1, 1:100 @ A3

DRAWN BY
JF

CHECKED BY
CS