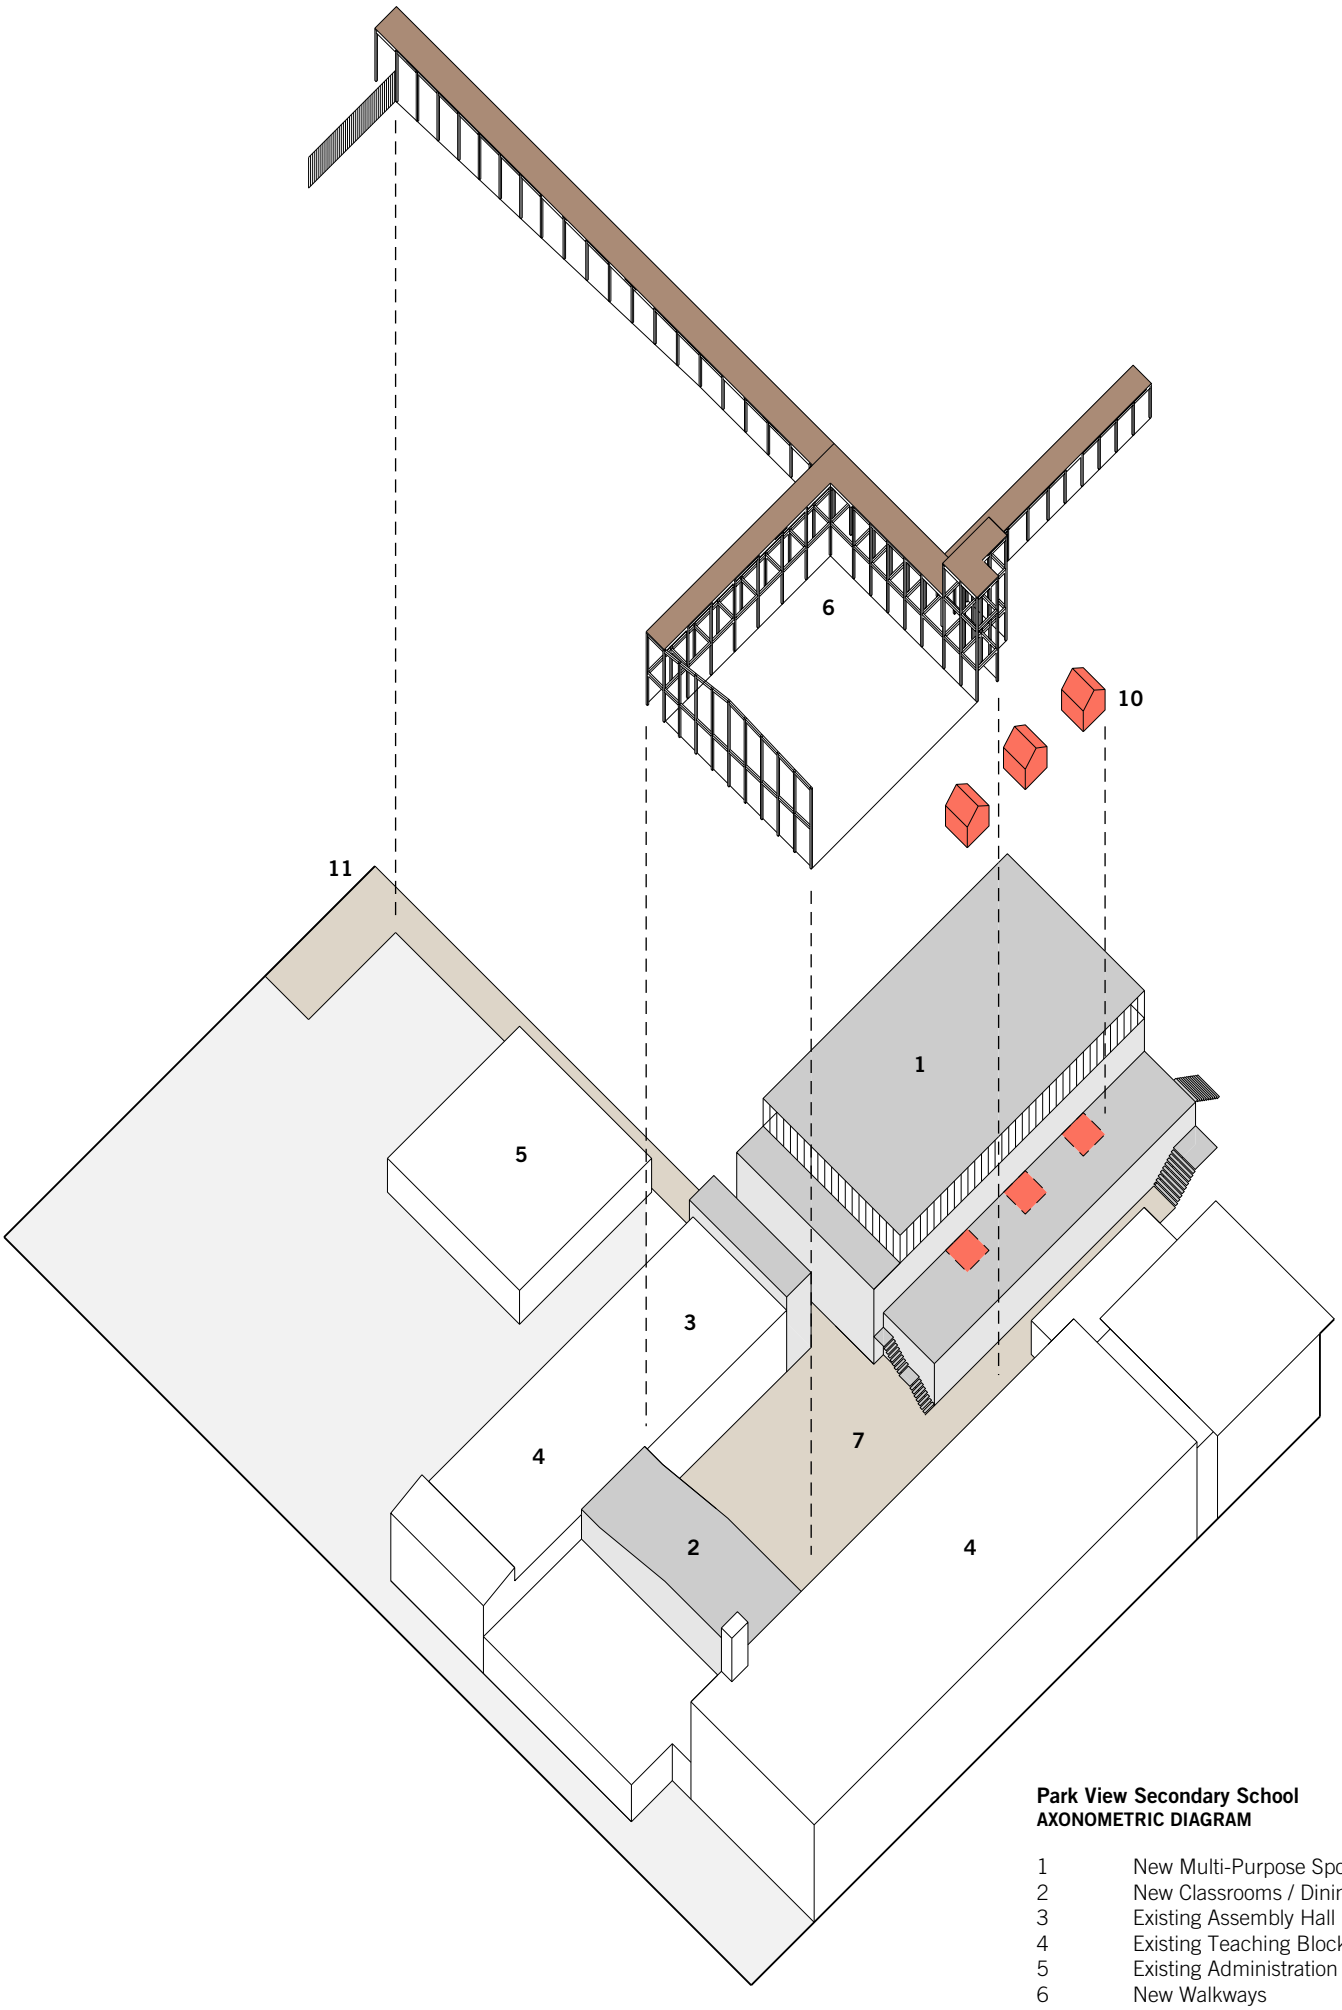

Park View Secondary School
AXONOMETRIC DIAGRAM

1	New Multi-Purpose Sports Hall
2	New Classrooms / Dining Hall Extension
3	Existing Assembly Hall
4	Existing Teaching Block
5	Existing Administration Block
6	New Walkways
7	Central Courtyard
8	Playground
9	All Weather Sports Field
10	Business Sheds
11	Entrance