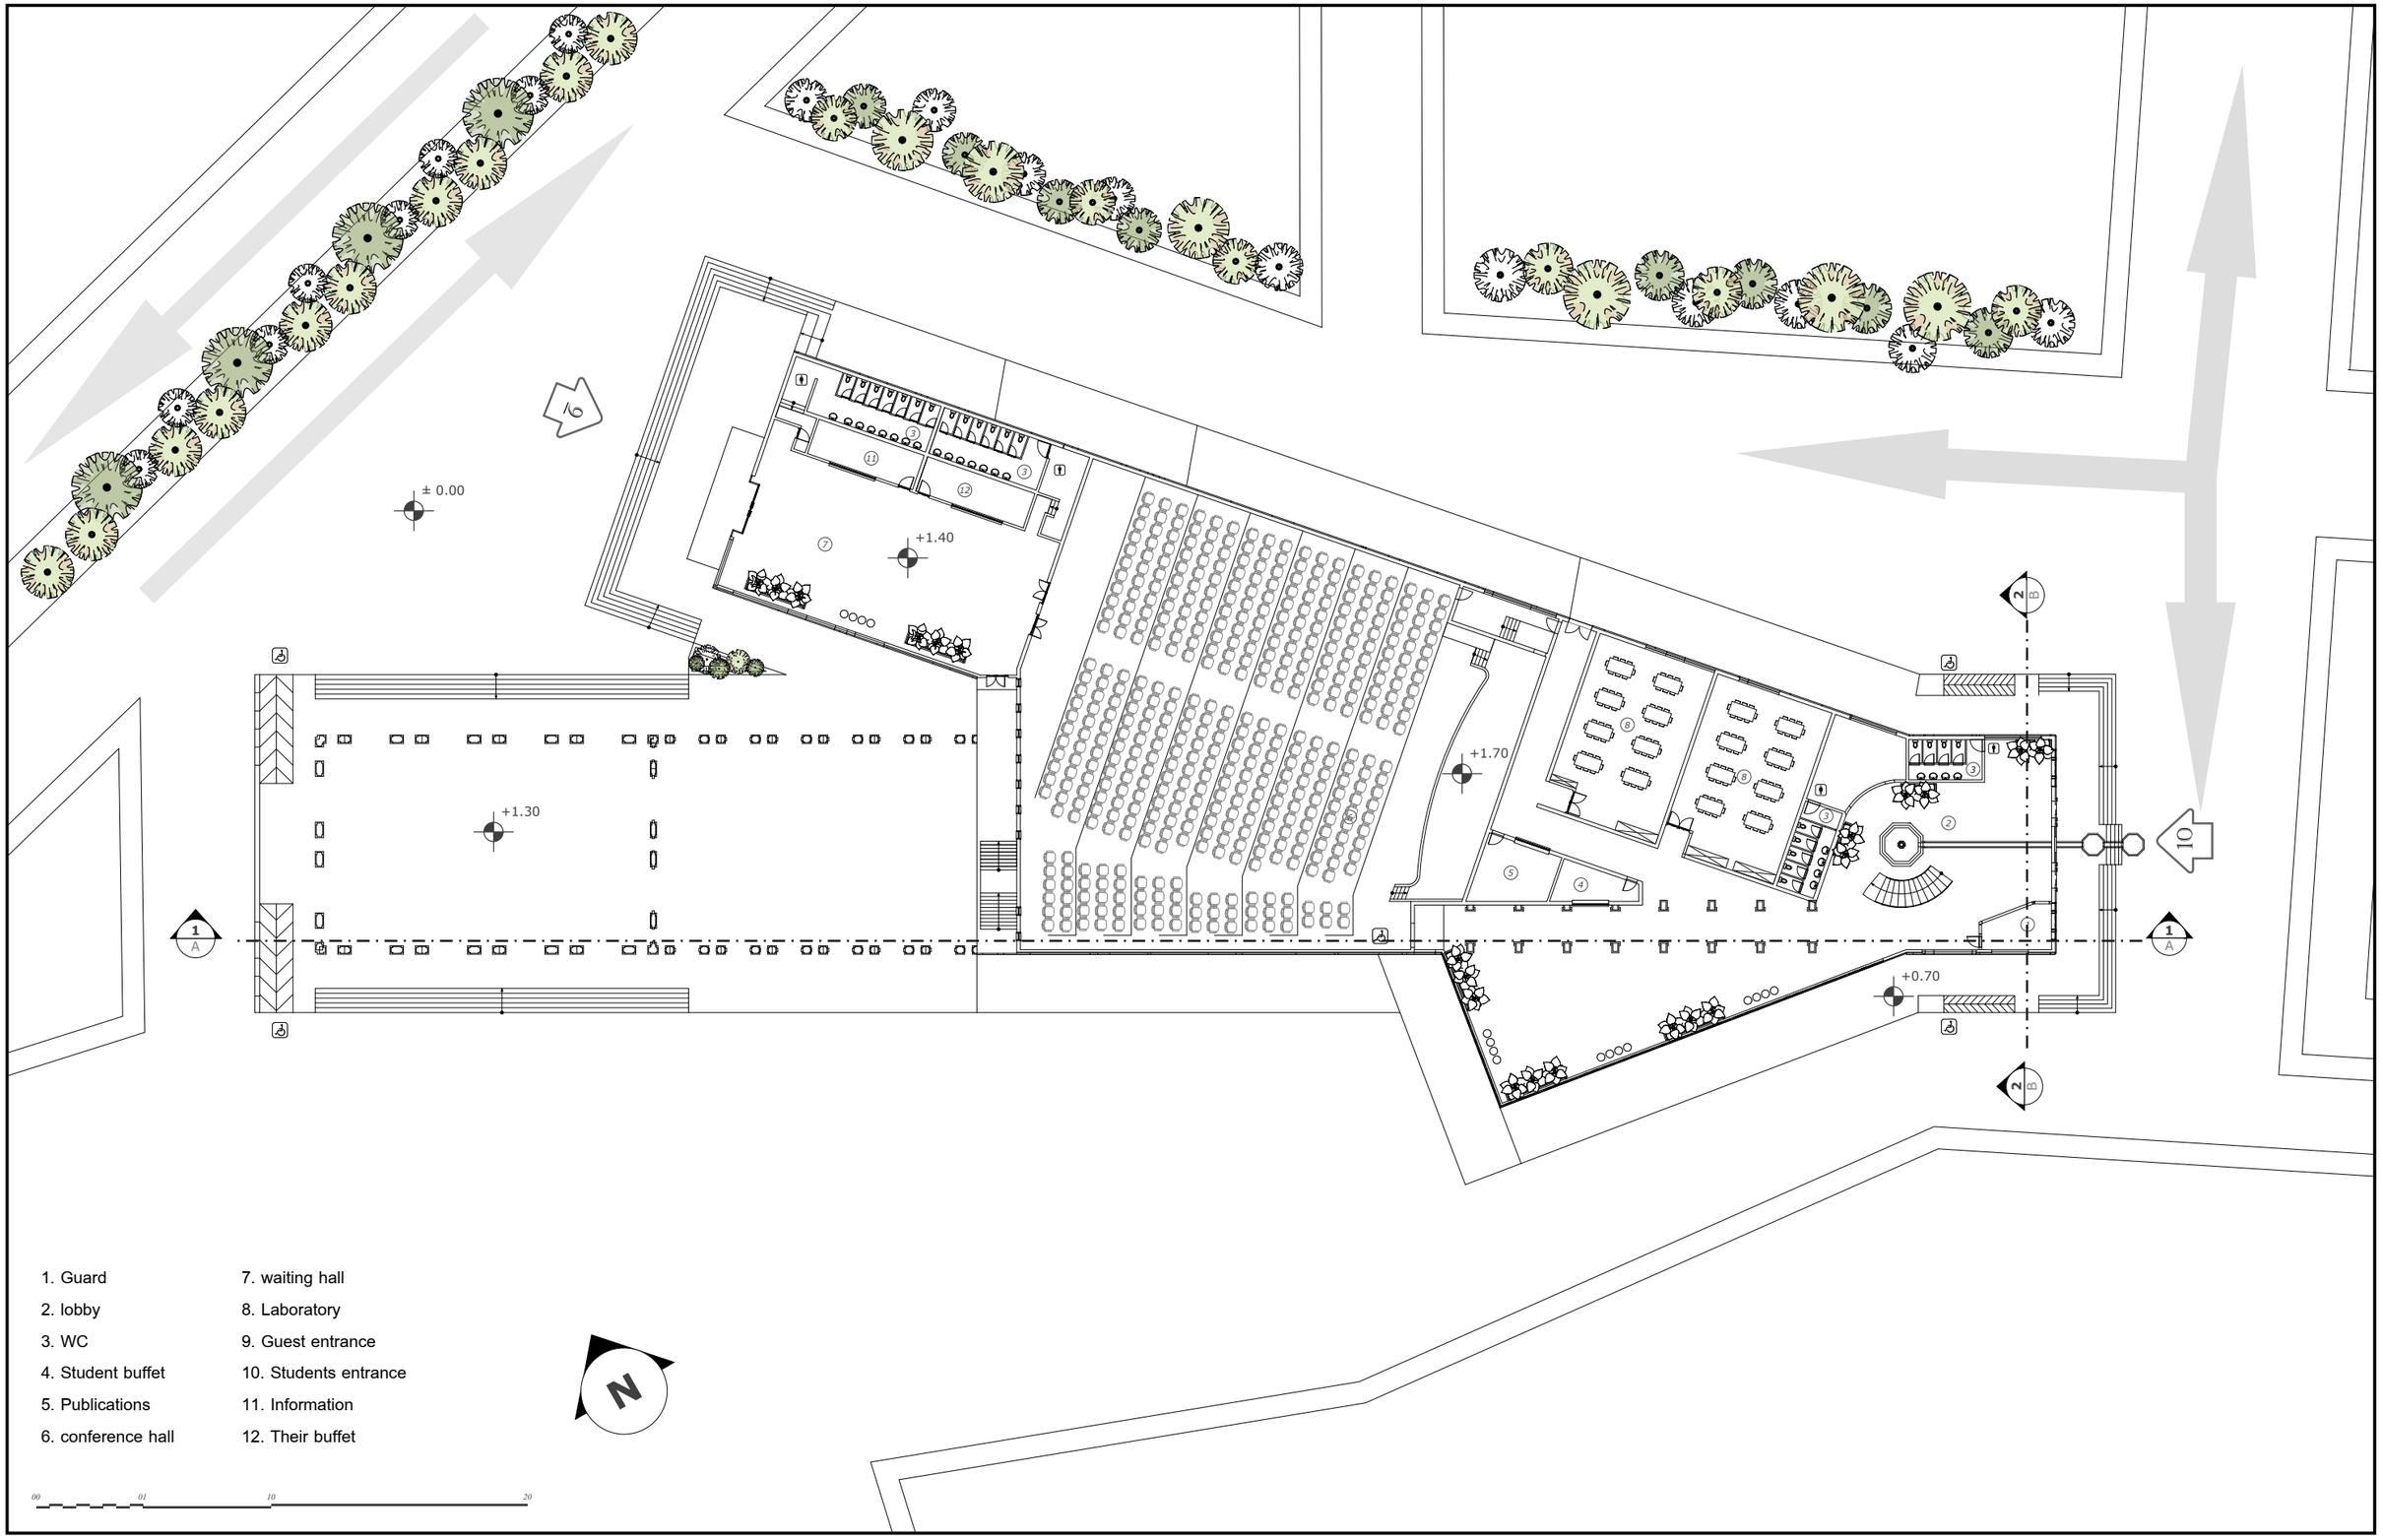

1. Guard
2. lobby
3. WC
4. Student buffet
5. Publications
6. conference hall
7. waiting hall
8. Laboratory
9. Guest entrance
10. Students entrance
11. Information
12. Their buffet

N

00 01 10 20

WHITE PEN
ARCHITECTURAL DESIGN

CLIENT	PROJECT	PROJECT NO.	DRAWN BY	ISSUE
Mrs.Iqbal	Light Rya	2013-2	R.Khalilnejady	13.06.26

GROUND FLOOR SECTION

A.01

1. Design Studio
2. understand and express Studio
3. Technical Drawing Studio
4. pottery and sculpture company units
5. Ripablic workshop
6. Workshop on photography
7. Presidential room
8. the Deputy
9. room admin group
10. the Faculty room
11. Expert Training
12. the library
13. study hall
14. digital library
15. reference library
16. the clerk
17. pantry

WHITE PEN
ARCHITECTURAL DESIGN

CLIENT
Mrs.Iqbal

PROJECT
Light Rya

PROJECT NO.
2013-2

DRAWN BY
R.Khalilnejady

ISSUE
13.06.26

FIRST FLOOR SECTION

A.02

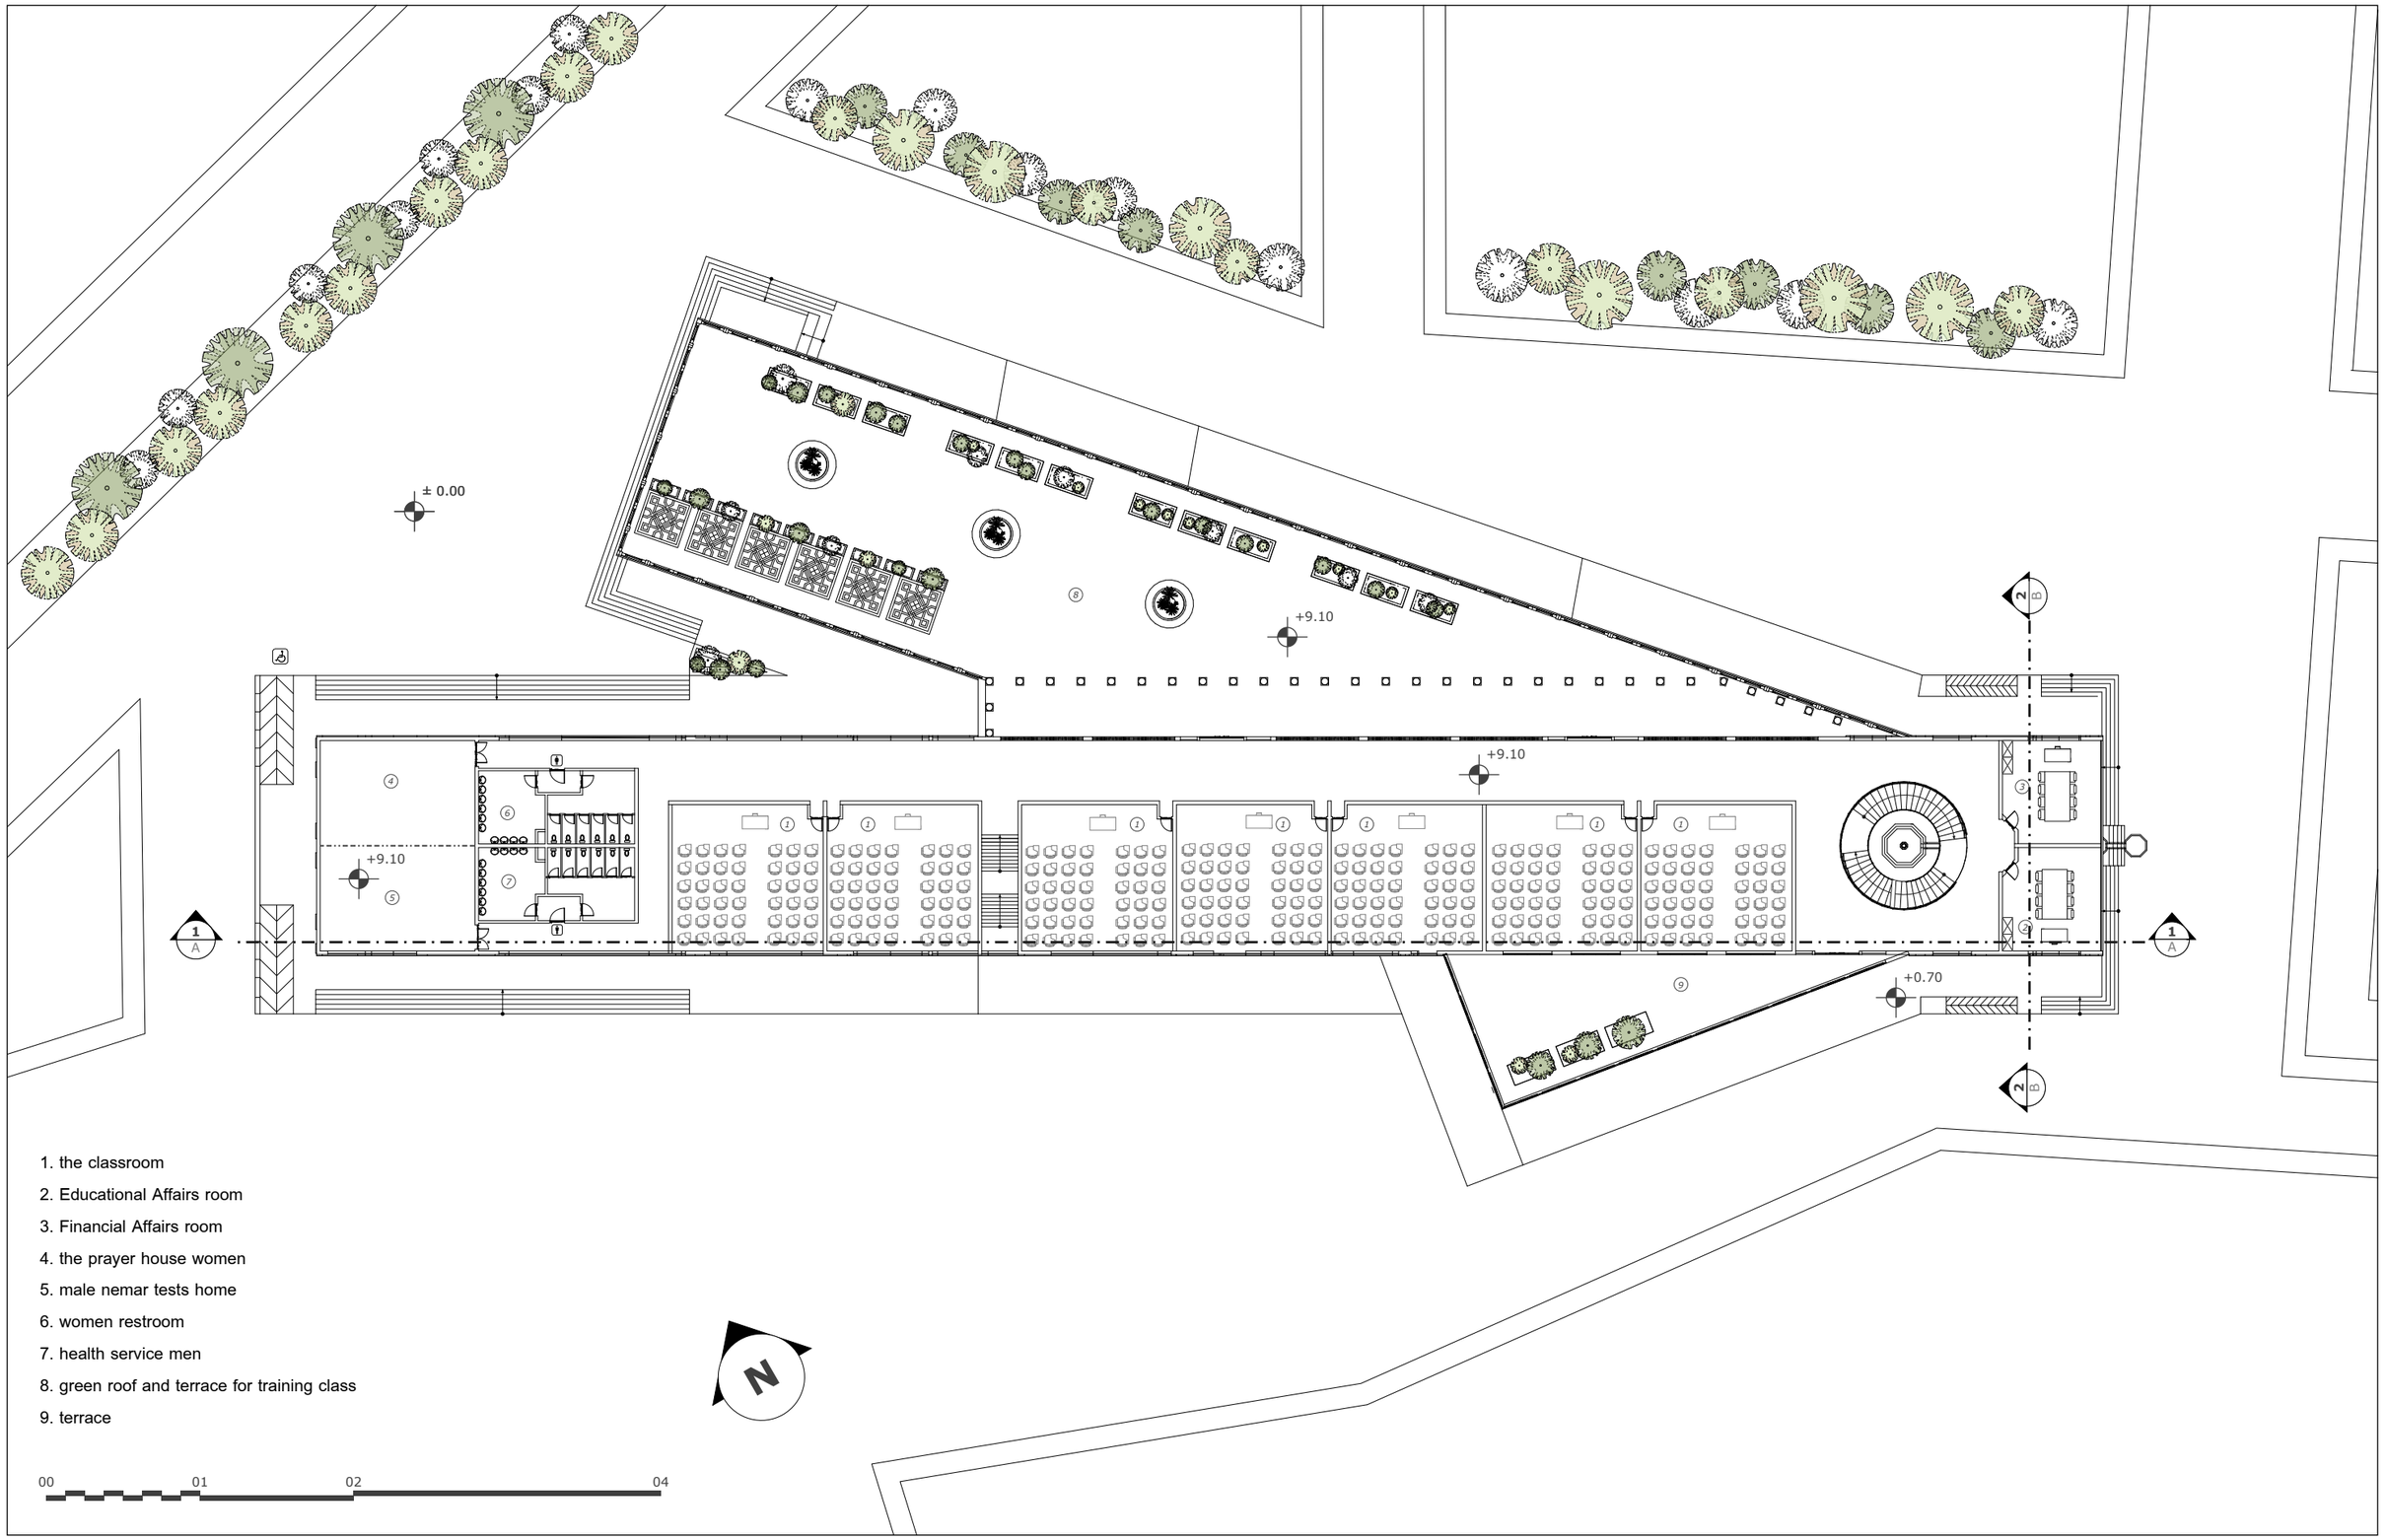

1. the classroom
2. Educational Affairs room
3. Financial Affairs room
4. the prayer house women
5. male nemar tests home
6. women restroom
7. health service men
8. green roof and terrace for training class
9. terrace

WHITE PEN
ARCHITECTURAL DESIGN

CLIENT Mrs.Iqbal

PROJECT Light Rya

PROJECT NO. 2013-2

DRAWN BY R.Khalilnejady

ISSUE 13.06.26

SCOND FLOOR SECTION

A.03