Copyright of this drawing is owned by Focus Design Ltd -
Do not reproduce, distribute without written consent.

All dimensions to be checked on site and any discrepancies notified prior to commencement of work.

FOCUS DESIGN Ltd
The Old Pumping Station, Main Road, Littleton, Winchester,
Hampshire, SO22 6PR.
01962 850000

Origin:	☐ CAD	☐ IMAGE	☐ SURVEY
Status:	☐ For Information	☐ For Tender	
	☐ For Construction	☐ As Built Drawing	

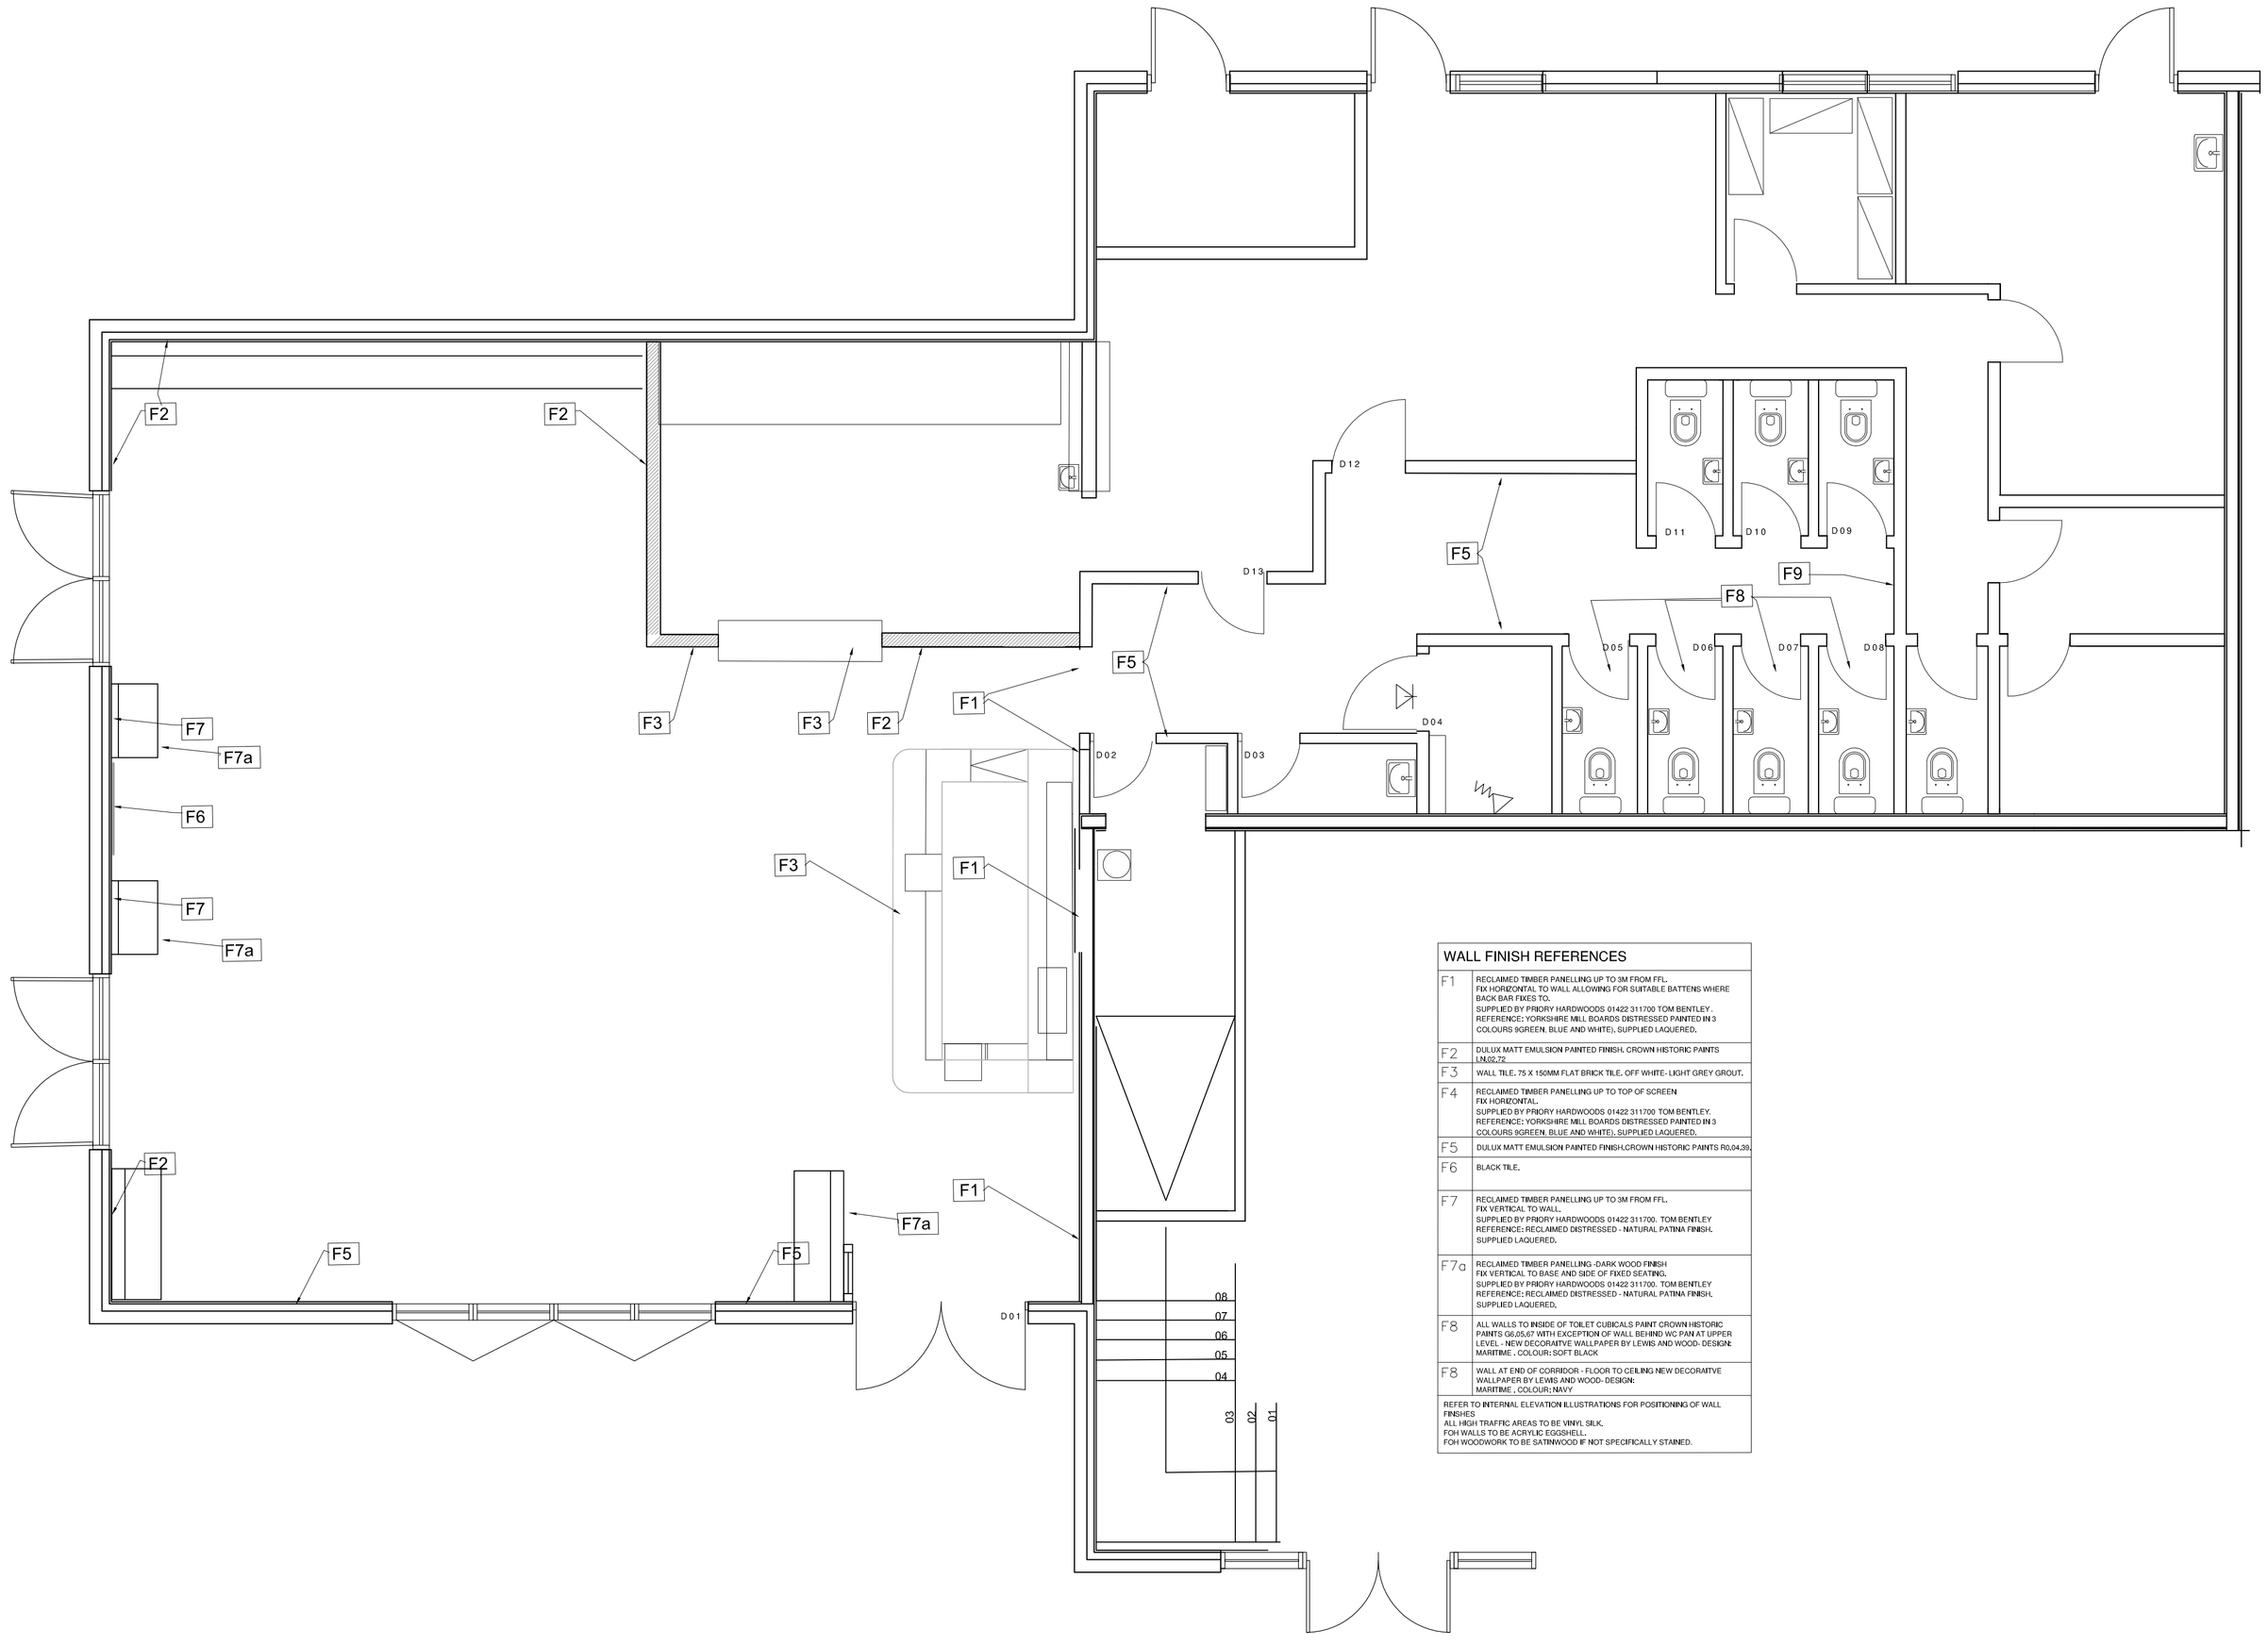

WALL FINISH REFERENCES

F1	RECLAIMED TIMBER PANELLING UP TO 3M FROM FFL. FIX HORIZONTAL TO WALL ALLOWING FOR SUITABLE BATTENS WHERE BACK BAR FIXES TO. SUPPLIED BY PRIORY HARDWOODS 01422 311700 TOM BENTLEY. REFERENCE: YORKSHIRE MILL BOARDS DISTRESSED PAINTED IN 3 COLOURS 9GREEN, BLUE AND WHITE), SUPPLIED LAQUERED.
F2	DULUX MATT EMULSION PAINTED FINISH. CROWN HISTORIC PAINTS LN50-72.
F3	WALL TILE, 75 X 150MM FLAT BRICK TILE, OFF WHITE- LIGHT GREY GROUT.
F4	RECLAIMED TIMBER PANELLING UP TO TOP OF SCREEN FIX HORIZONTAL. SUPPLIED BY PRIORY HARDWOODS 01422 311700 TOM BENTLEY. REFERENCE: YORKSHIRE MILL BOARDS DISTRESSED PAINTED IN 3 COLOURS 9GREEN, BLUE AND WHITE), SUPPLIED LAQUERED.
F5	DULUX MATT EMULSION PAINTED FINISH.CROWN HISTORIC PAINTS R0.04.39.
F6	BLACK TILE.
F7	RECLAIMED TIMBER PANELLING UP TO 3M FROM FFL. FIX VERTICAL TO WALL. SUPPLIED BY PRIORY HARDWOODS 01422 311700. TOM BENTLEY REFERENCE: RECLAIMED DISTRESSED - NATURAL PATINA FINISH. SUPPLIED LAQUERED.
F7a	RECLAIMED TIMBER PANELLING -DARK WOOD FINISH FIX VERTICAL TO BASE AND SIDE OF FIXED SEATING. SUPPLIED BY PRIORY HARDWOODS 01422 311700. TOM BENTLEY REFERENCE: RECLAIMED DISTRESSED - NATURAL PATINA FINISH. SUPPLIED LAQUERED.
F8	ALL WALLS TO INSIDE OF TOILET CUBICALS PAINT CROWN HISTORIC PAINTS G6.05.67 WITH EXCEPTION OF WALL BEHIND WC PAN AT UPPER LEVEL - NEW DECORATIVE WALLPAPER BY LEWIS AND WOOD- DESIGN: MARITIME , COLOUR: SOFT BLACK
F8	WALL AT END OF CORRIDOR - FLOOR TO CEILING NEW DECORATIVE WALLPAPER BY LEWIS AND WOOD- DESIGN: MARITIME , COLOUR: NAVY

REFER TO INTERNAL ELEVATION ILLUSTRATIONS FOR POSITIONING OF WALL FINISHES
ALL HIGH TRAFFIC AREAS TO BE VINYL SILK.
FOH WALLS TO BE ACRYLIC EGGSHELL.
FOH WOODWORK TO BE SATINWOOD IF NOT SPECIFICALLY STAINED.

DATES	REV	COMMENTS

FOCUS DESIGN

CLIENT
PREMIER MARINAS

PROJECT
CHICHESTER MARINA
BIRDHAM
WEST SUSSEX
PO20 7EJ

DRAWING TITLE
IDEAL COLLECTION GROUND FLOOR PROPOSED WALL FINISHES

SCALE :	1:50 @ A1		
DATE :	JUL '13	DRAWN BY :	MH

SP39.13.206 *