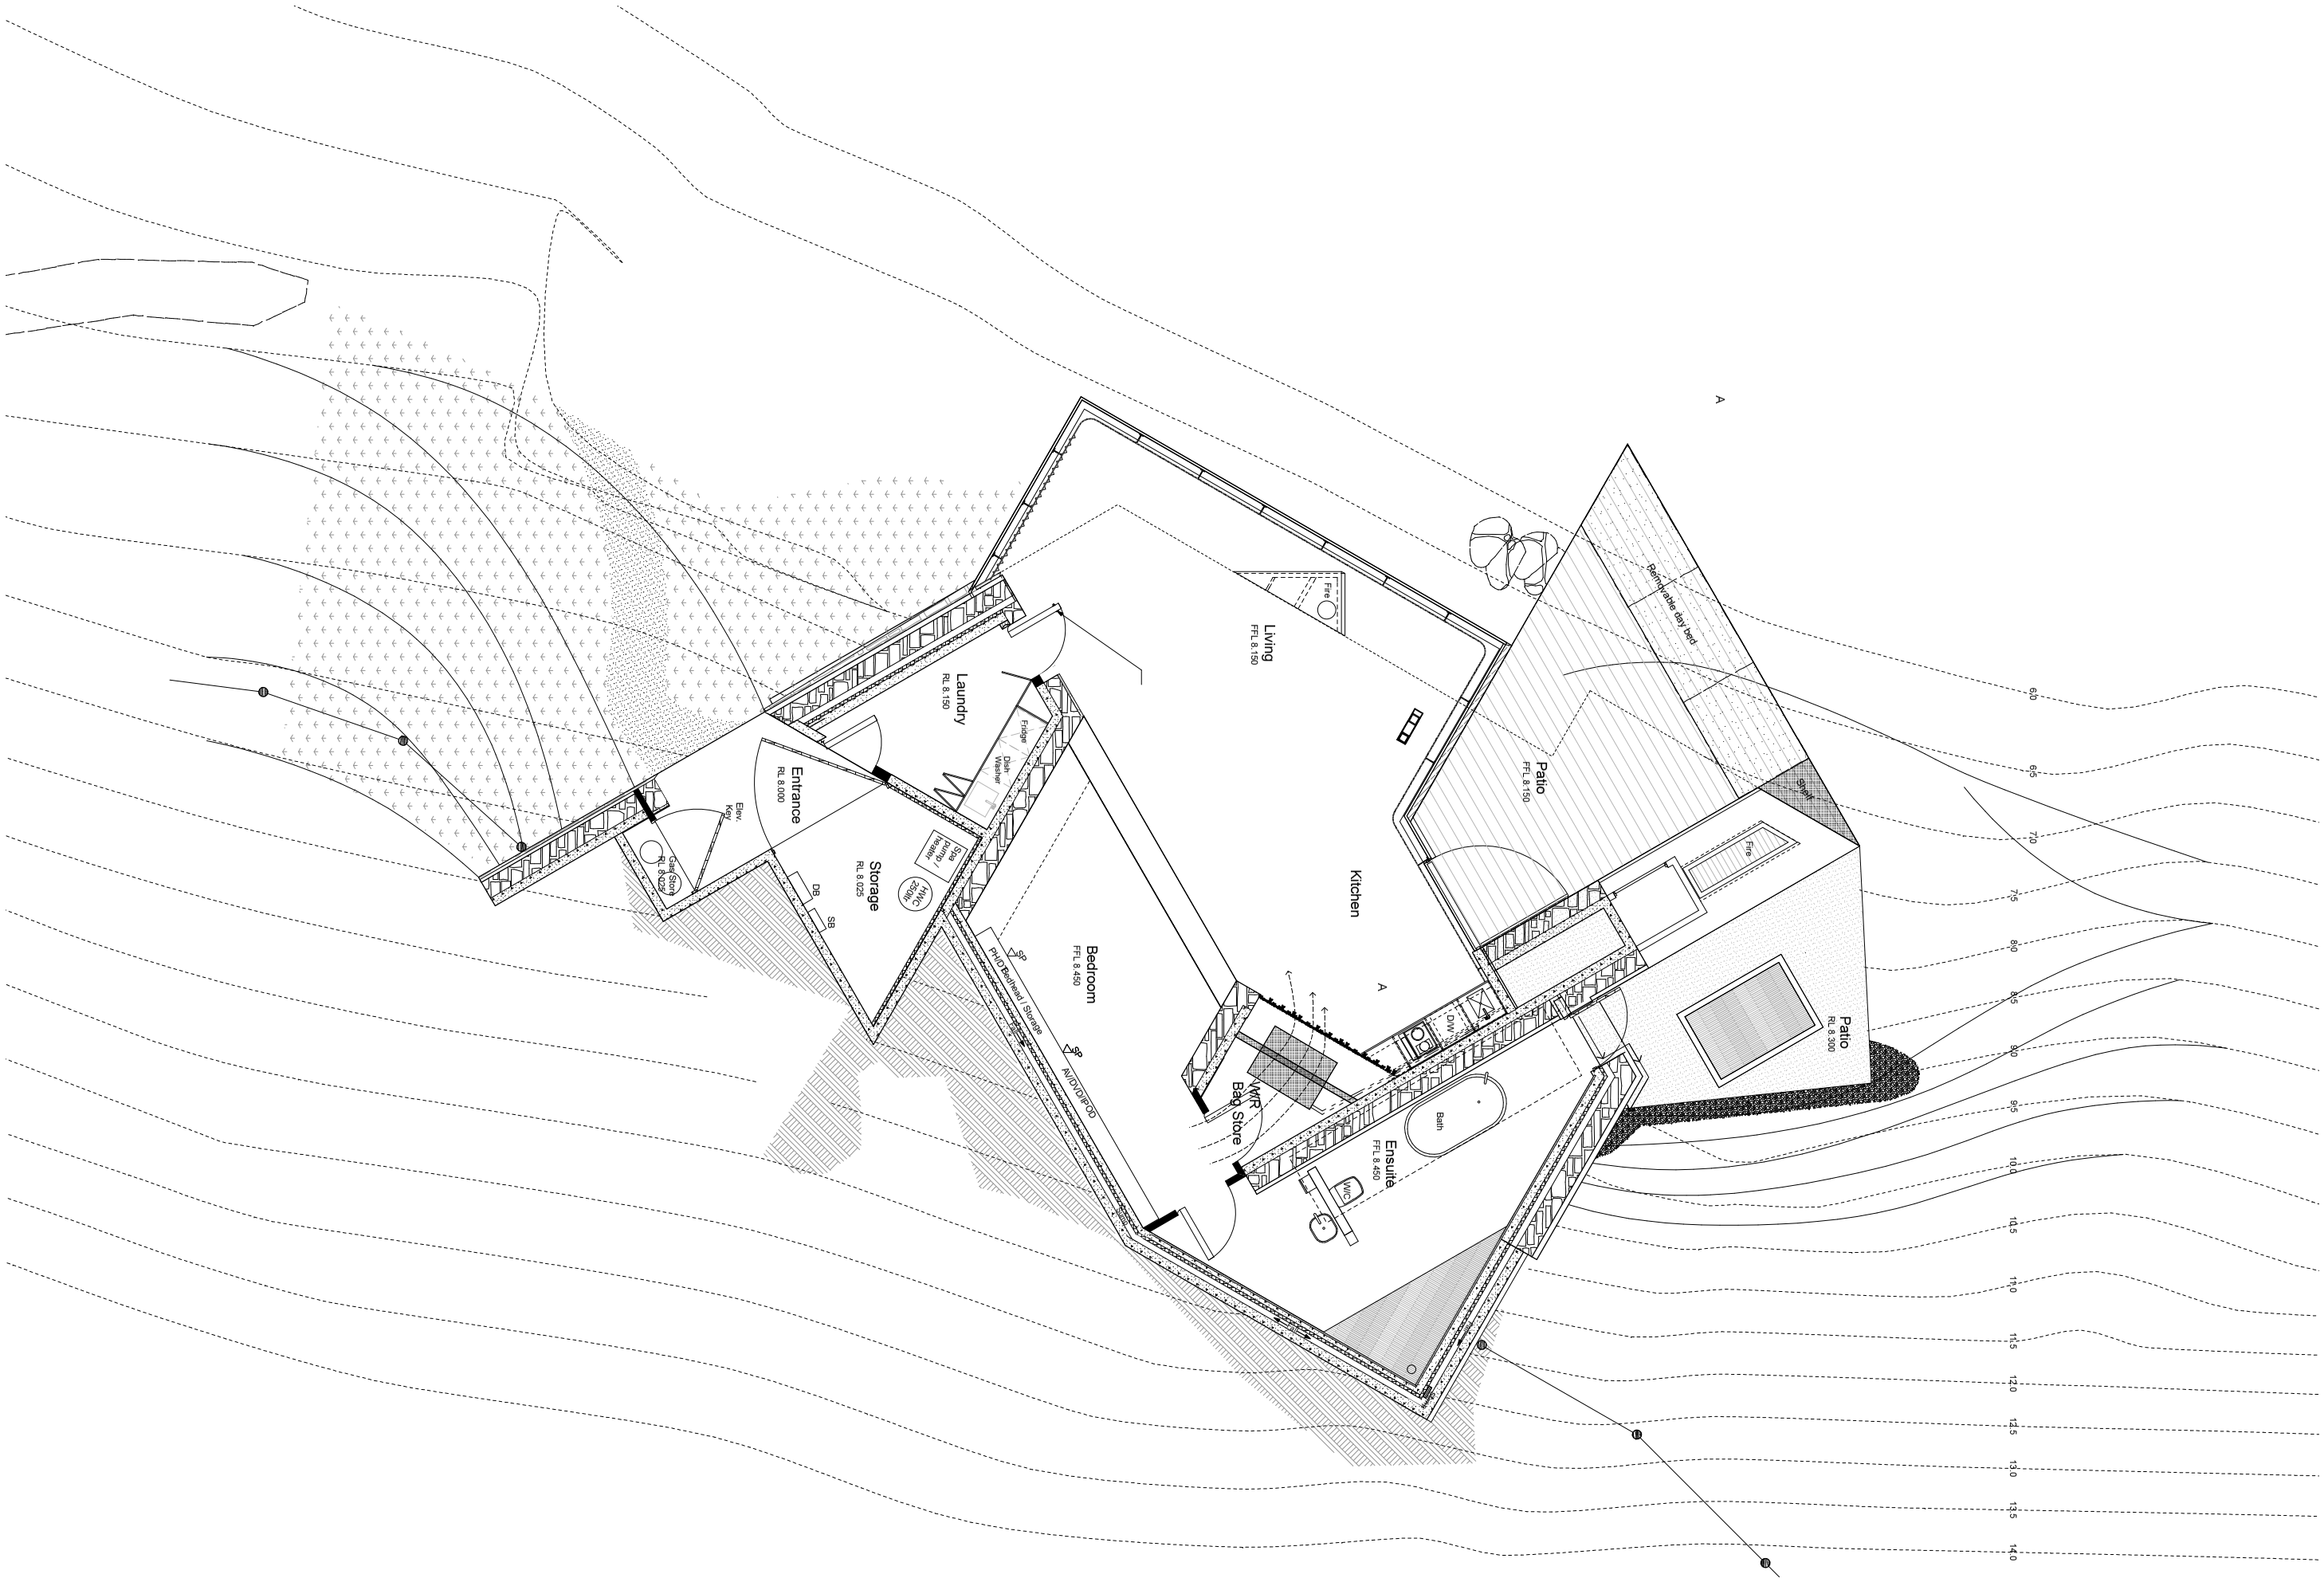
Entrance
RL 8.000
Elev.
Key
Garg Stor
RL 8.025
Storage
RL 8.025
DB
SB
WWC
Shop
Fridge /
Freezer
Fridge
Dish
Washer
Laundry
RL 8.150
Bedroom
FFL 8.450
PVC/D Bellhead Storage
AV/DV/DVR/DD
Kitchen
Living
FFL 8.150
Fire
Patio
FFL 8.150
Bench/table day bed
Fire
Patio
RL 8.300
WWR
Bag Store
Ensuite
FFL 8.450
Bath
WC
Dish
Washer
A
A
6.0
6.5
7.0
7.5
8.0
8.5
9.0
9.5
10.0
10.5
11.0
11.5
12.0
12.5
13.0
13.5
14.0