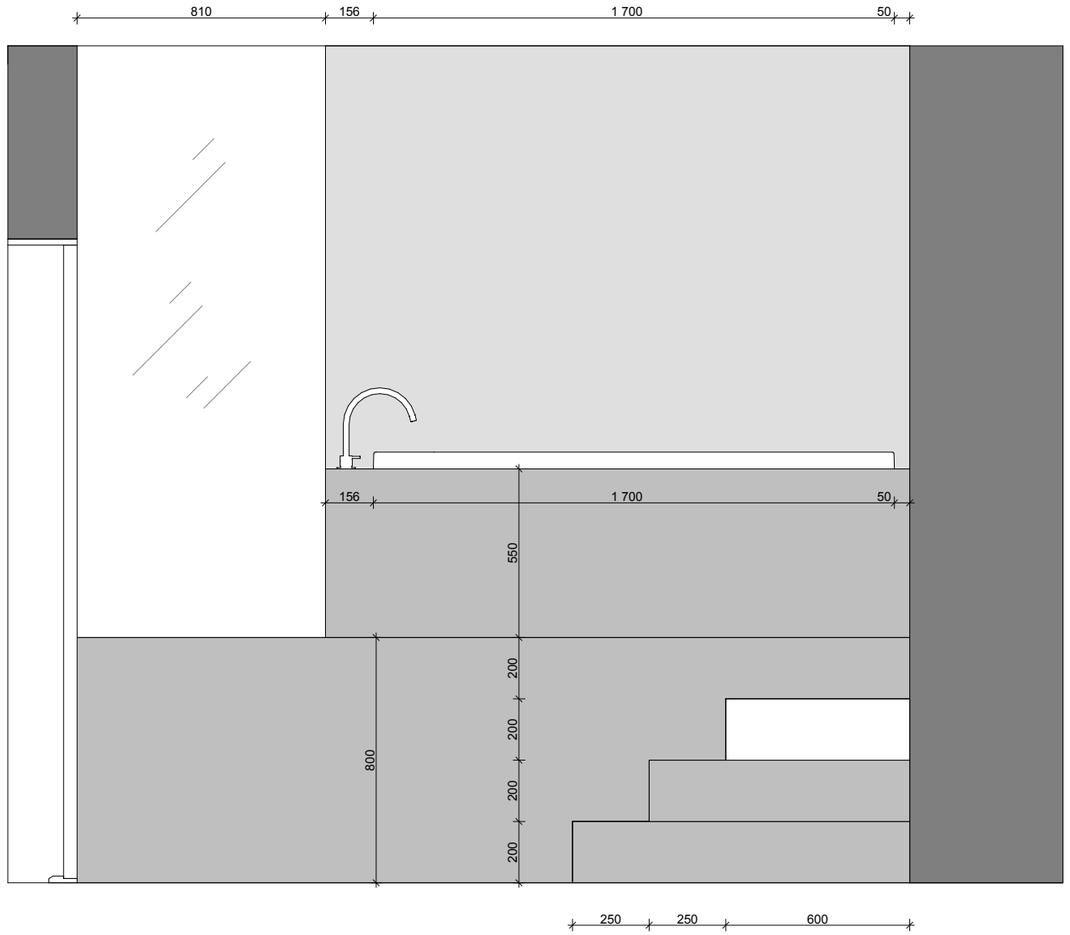

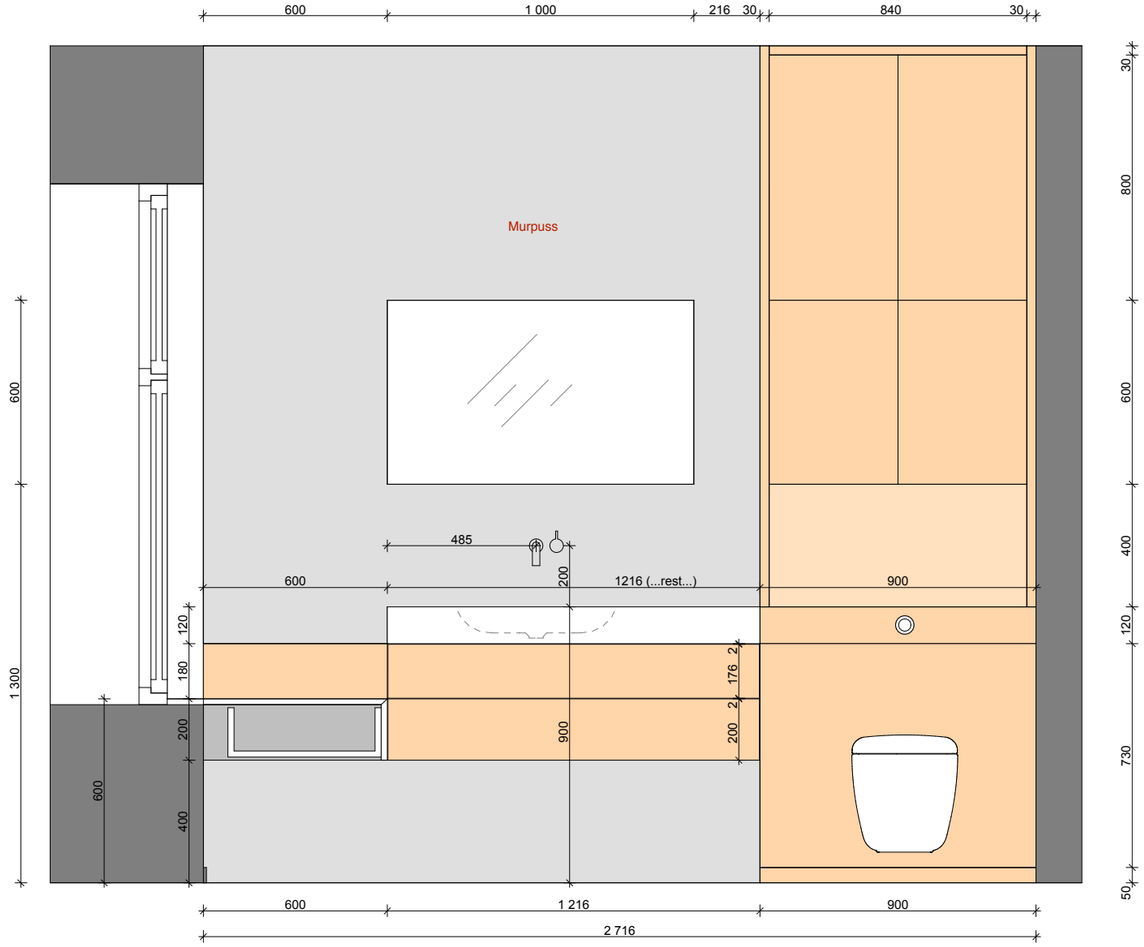

Revisjon	Dato	Tegnet av:	Endringer
x	x	x	x

Tiltakshaver **Gullestad Skavlan**	Målestokk 1:20	Tittel Bad 4. etasje_Oppriss	
Prosjekt **Casa Skavlestad**	Tegnet av: / Kontrollert av:	Dato 01.06.2012	Tegningsnummer 05

Do not scale. Use figured dimensions only. All dimensions to be verified on site prior to the commencement of any work or the production of any shop drawing. This drawing is to be read in conjunction with all related Architect's and Engineer's drawings and any other relevant information.