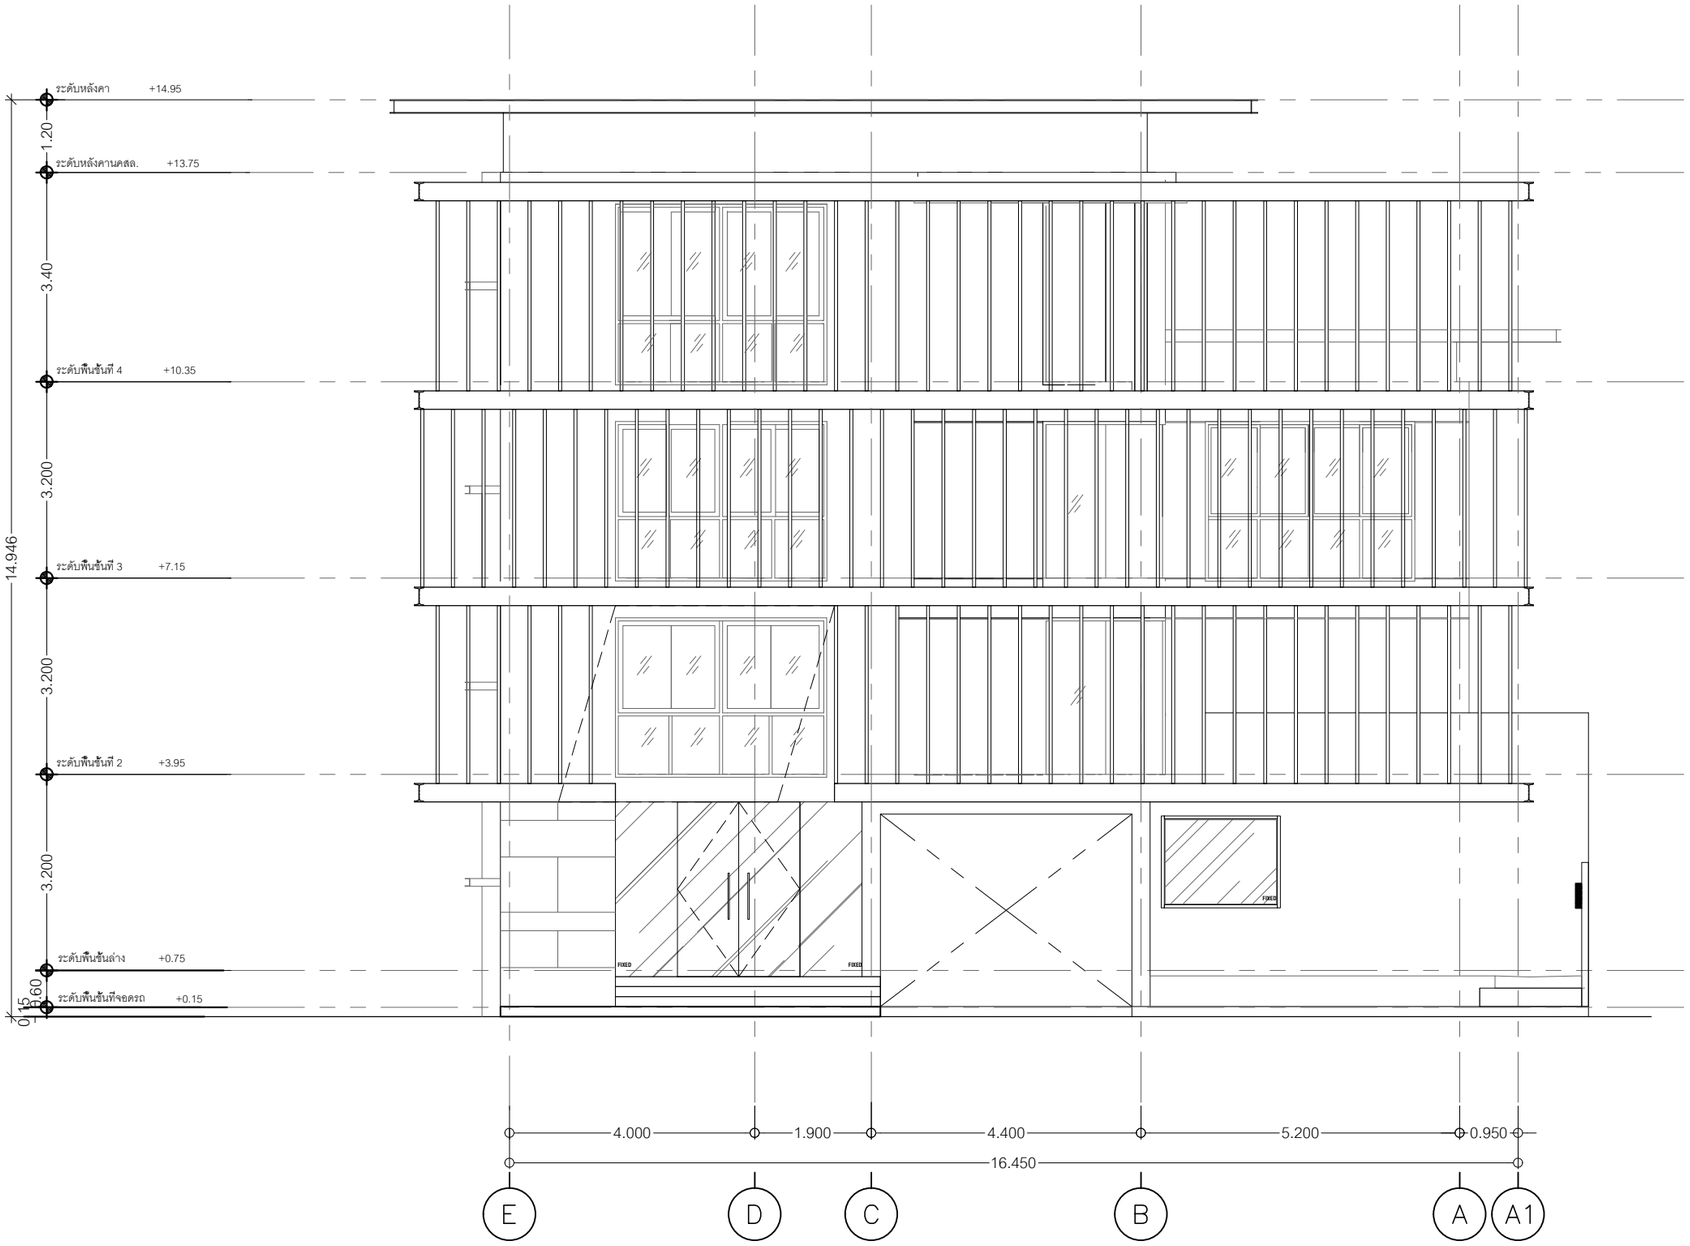


FACADE FRONT ELEVATION

SCALE 1:100