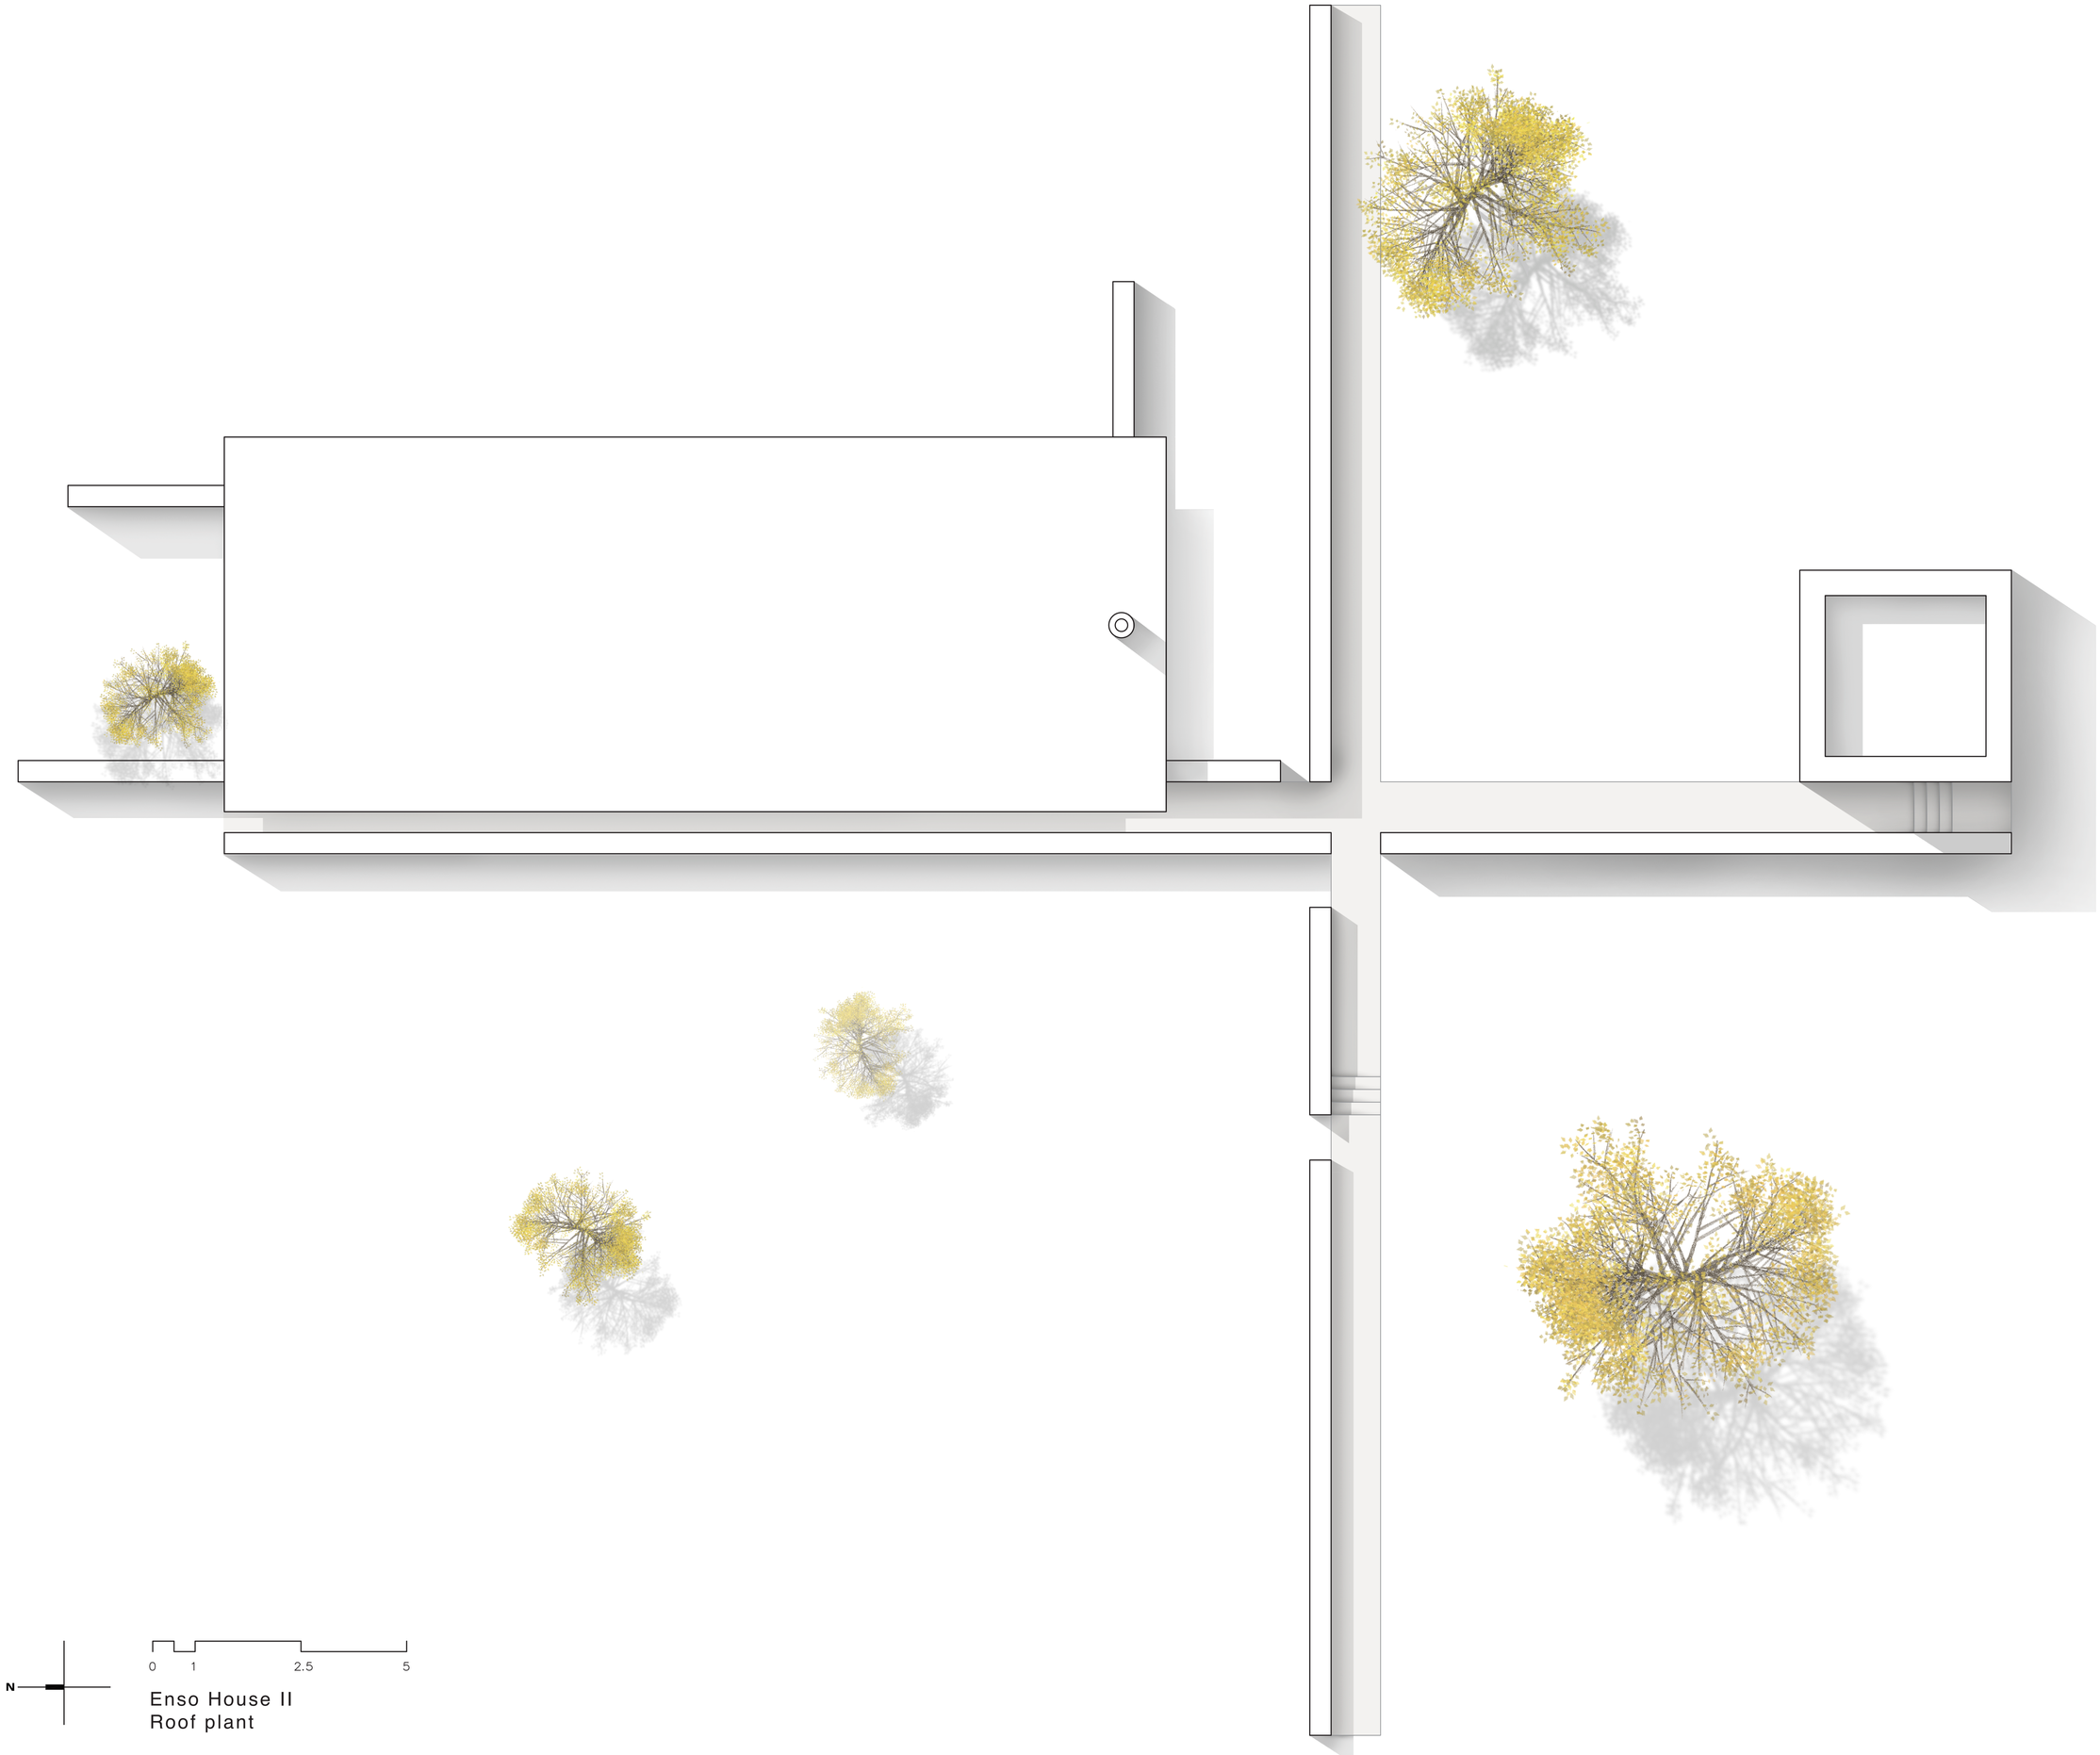

Enso House II
Roof plant