W:\Arch\SC_Publications\SC_Issues\Planning_Set\P-8.01.dgn 29/FEB/2012 11:51

Corporate Fitness Center

91'-11"
505'-6"
321'-8"
45'-11"
01 P-10.01 P-10.00
367'-7"
Site boundary
+165.0
Restaurant space
58,000 sq ft
91'-11"
70'-2"
245'-8"
386'-1"
95'-1"
45'-11"
505'-5"
10'-1"
79'-6"
10'-0"
70'-2"
280'-10"
35'-1"
10'-0"
Shading blade projection
386'-1"
500'-1"
Inner Radius
245'-8"
321'-8"
01 P-10.00
91'-11"
Entrance
+165.0
760'-7"
Outer radius
70'-2"
+165.0
91'-11"
Apple transit center
Bus drop off
Security Reception 01
Entrance to Parking
607'-4"
70'-2"
386'-1"
386'-1"
70'-2"
71'
386'-1"
Security Reception 02
01 P-10.01 P-10.00
505'-6"
+165.0
+165.0
+165.0
All surface parking stalls to be
8'-6" x 18'-0"
22' drive aisle
505'-6"
505'-6"
91'-11"
91'-11"

01 Level 1 Main Building
1" = 64'
0' 50' 100' 200'

General Notes
1. Do not scale drawings. Dimensions govern.
2. All dimensions are in feet and inches unless noted otherwise.
3. All dimensions shall be verified on site before proceeding with the work.
4. Foster + Partners shall be notified in writing of any discrepancies.
5. Any areas indicated on this sheet are approximate and indicative only.

Rev.	Date	Reason For Issue	CHK
03	02/29/12	Planning Revision	
02	01/17/12	Planning Revision	
01	11/04/11	Planning Revision	
00	08/09/11	Planned Development Permit	

Key Plan

Foster + Partners
Riverside, 22 Hester Road
London SW11 4AN
T +44 (0)20 7738 0455
F +44 (0)20 7738 1007
© Foster + Partners 2010

ARUP
Arup North America Ltd.
560 Mission Street, Suite 700
San Francisco, CA 94105 USA
Tel (415) 957 9445 Fax (415) 957 9096
www.arup.com

OLIN
LANDSCAPE ARCHITECTURE AND URBAN DESIGN
PUBLIC LEDGER BUILDING SUITE 1125
150 SOUTH INDEPENDENCE MALL WEST
PHILADELPHIA, PA 19106
TEL 215.440.0030 / FAX 215.440.0041
WWW.THEOLINSTUDIO.COM
OLIN PARTNERSHIP, LTD.

KIER & WRIGHT
3350 Scott Boulevard, Building 22
Santa Clara, California 95054
Phone: (408) 727 6665 Fax: (408) 727 5641
www.kierwright.com
© Kier & Wright, 2011

Client
Apple, Inc.

Project
Apple Campus 2

Title
Proposed Main Building
Level 1
Plan

Project No.	Date	Scale @ Arch E1
1858	08/09/11	1"=64'

Number	Revision
P-8.01	03

W:\A1858_Publications\03_Drawings\Planning_Sept09\A1858_P-8.02.dgn 05/09/2011 11:24:4

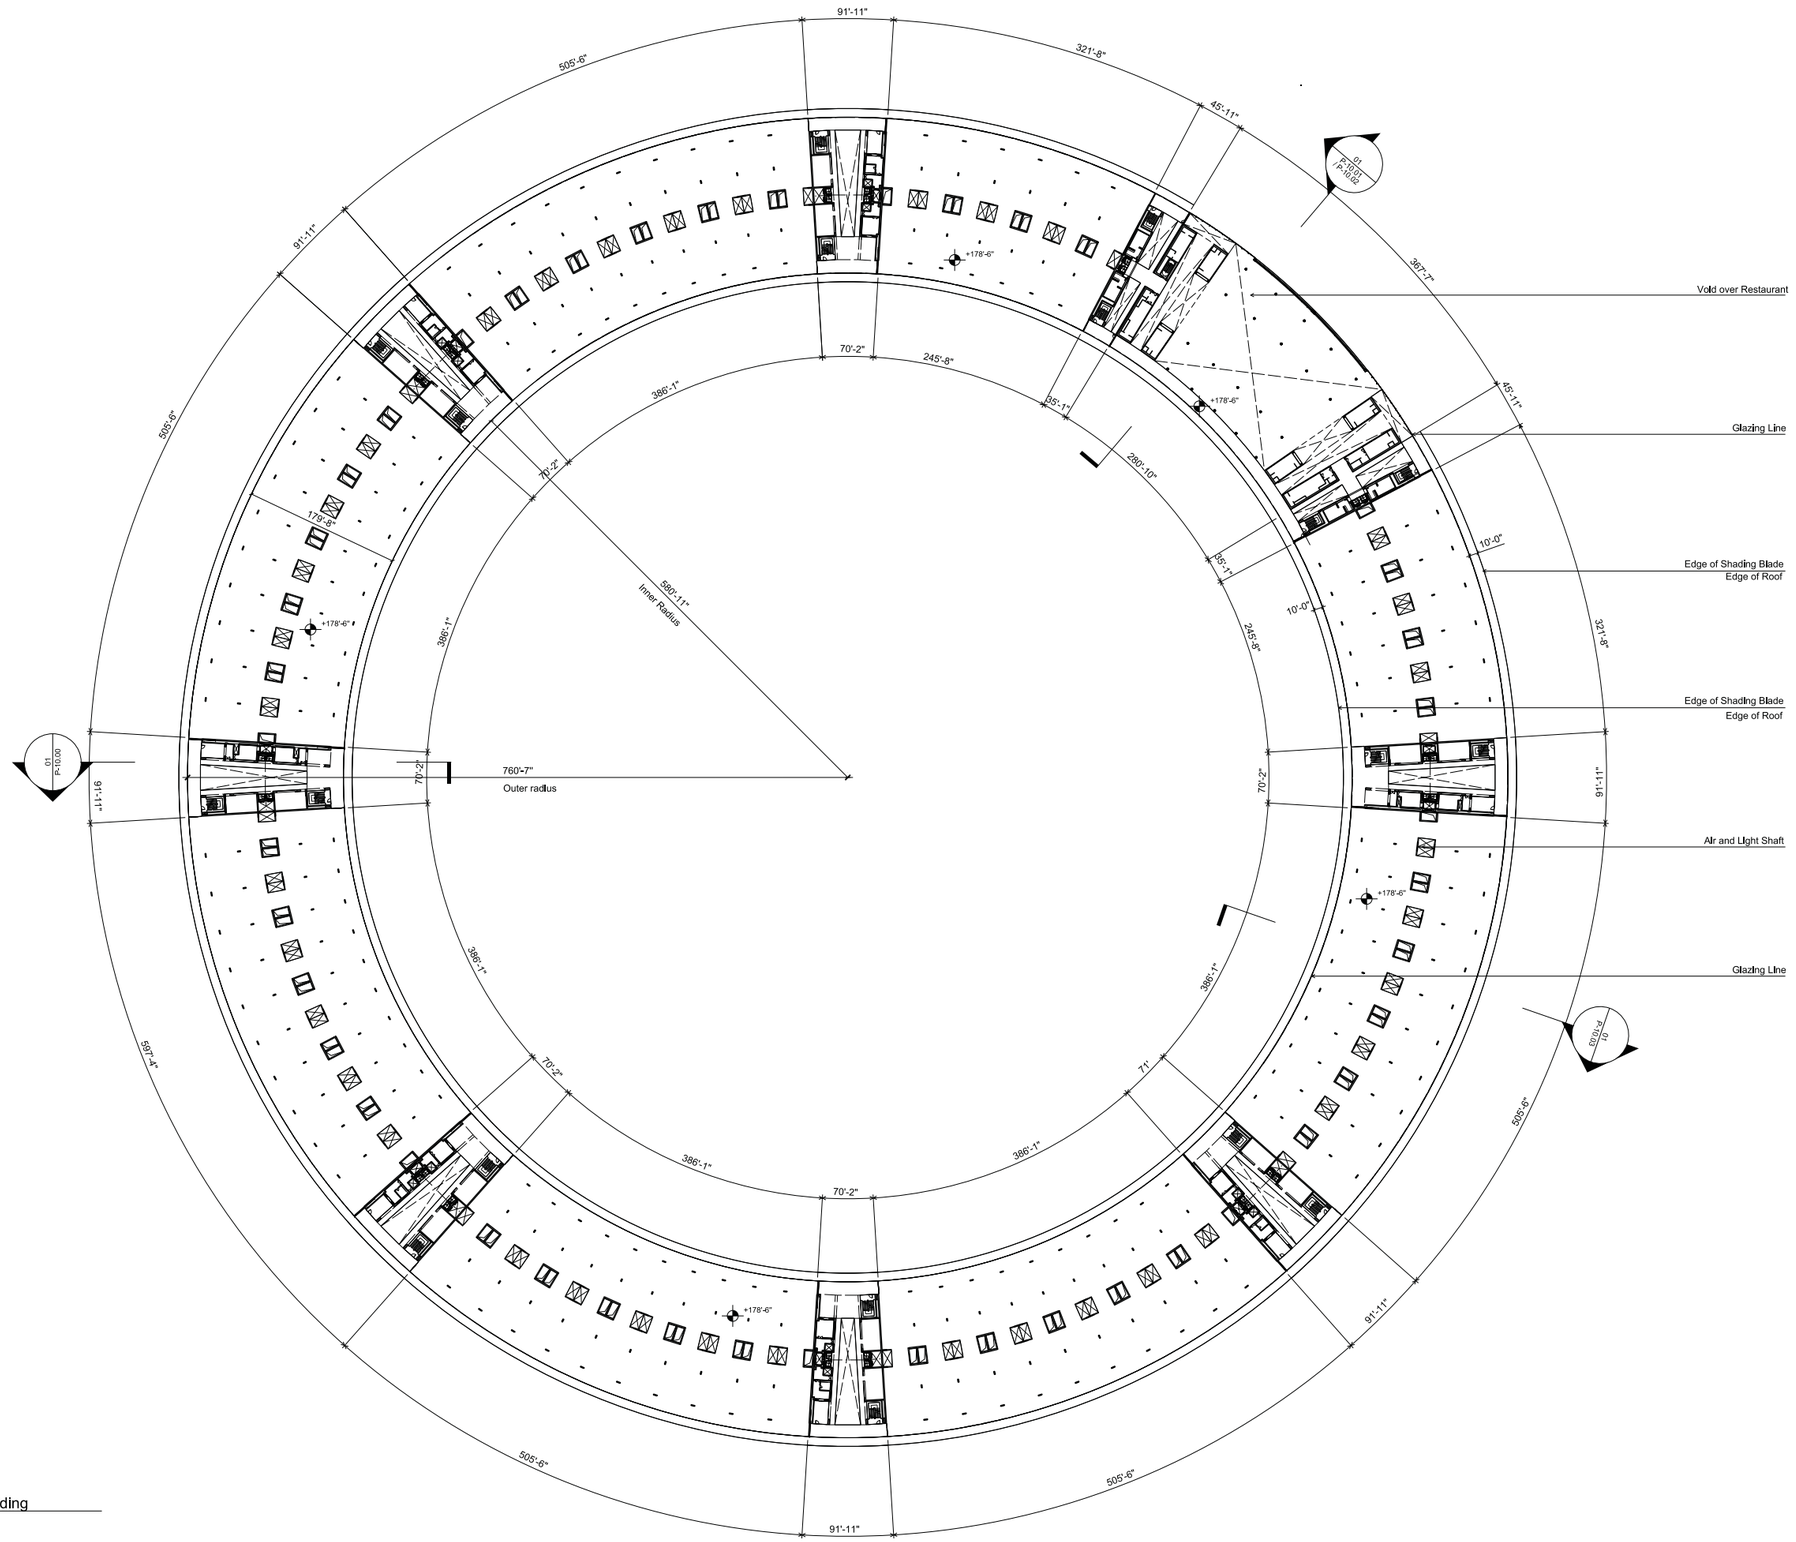

01 Level 2 Main Building
1"= 64'

0' 50' 100' 200'

General Notes
1. Do not scale drawings. Dimensions govern.
2. All dimensions are in feet and inches unless noted otherwise.
3. All dimensions shall be verified on site before proceeding with the work.
4. Foster + Partners shall be notified in writing of any discrepancies.
5. Any areas indicated on this sheet are approximate and indicative only.

Rev.	Date	Reason For Issue	Chk
01	11/04/11	Planning Revision	
00	09/09/11	Planned Development Permit	

Key Plan

Foster + Partners
Riverside, 22 Hester Road
London SW11 4AN
T +44 (0)20 7738 0455
F +44 (0)20 7738 1007
© Foster + Partners 2010

ARUP
Arup North America Ltd.
560 Mission Street, Suite 700
San Francisco, CA 94105 USA
Tel 415.957.9445 Fax 415.957.9096
www.arup.com

OLIN
LANDSCAPE ARCHITECTURE AND URBAN DESIGN
PUBLIC LEDGER BUILDING,SUITE 1123
150 SOUTH INDEPENDENCE MALL WEST
PHILADELPHIA, PA 19106
TEL 215.440.0030 / FAX 215.440.0041
WWW.THEOLINSTUDIO.COM
OLIN PARTNERSHIP, LTD.

KIER & WRIGHT
3350 Scott Boulevard, Building 22
Santa Clara, California 95054
Phone:(408) 727 6665 Fax: (408) 727 5641
www.kierwright.com
© Kier & Wright, 2011

Client
Apple, Inc.

Project
Apple Campus 2

Title
Proposed Main Building
Level 2
Plan

Project No.	Date	Scale @ Arch E1
1858	08/09/11	1"=64'

Number	Revision
P-8.02	01

W:\Working_Publications\Apple_Phase1\Plans\Level_3\P-8.03.dgn 05/09/2011 11:24:25

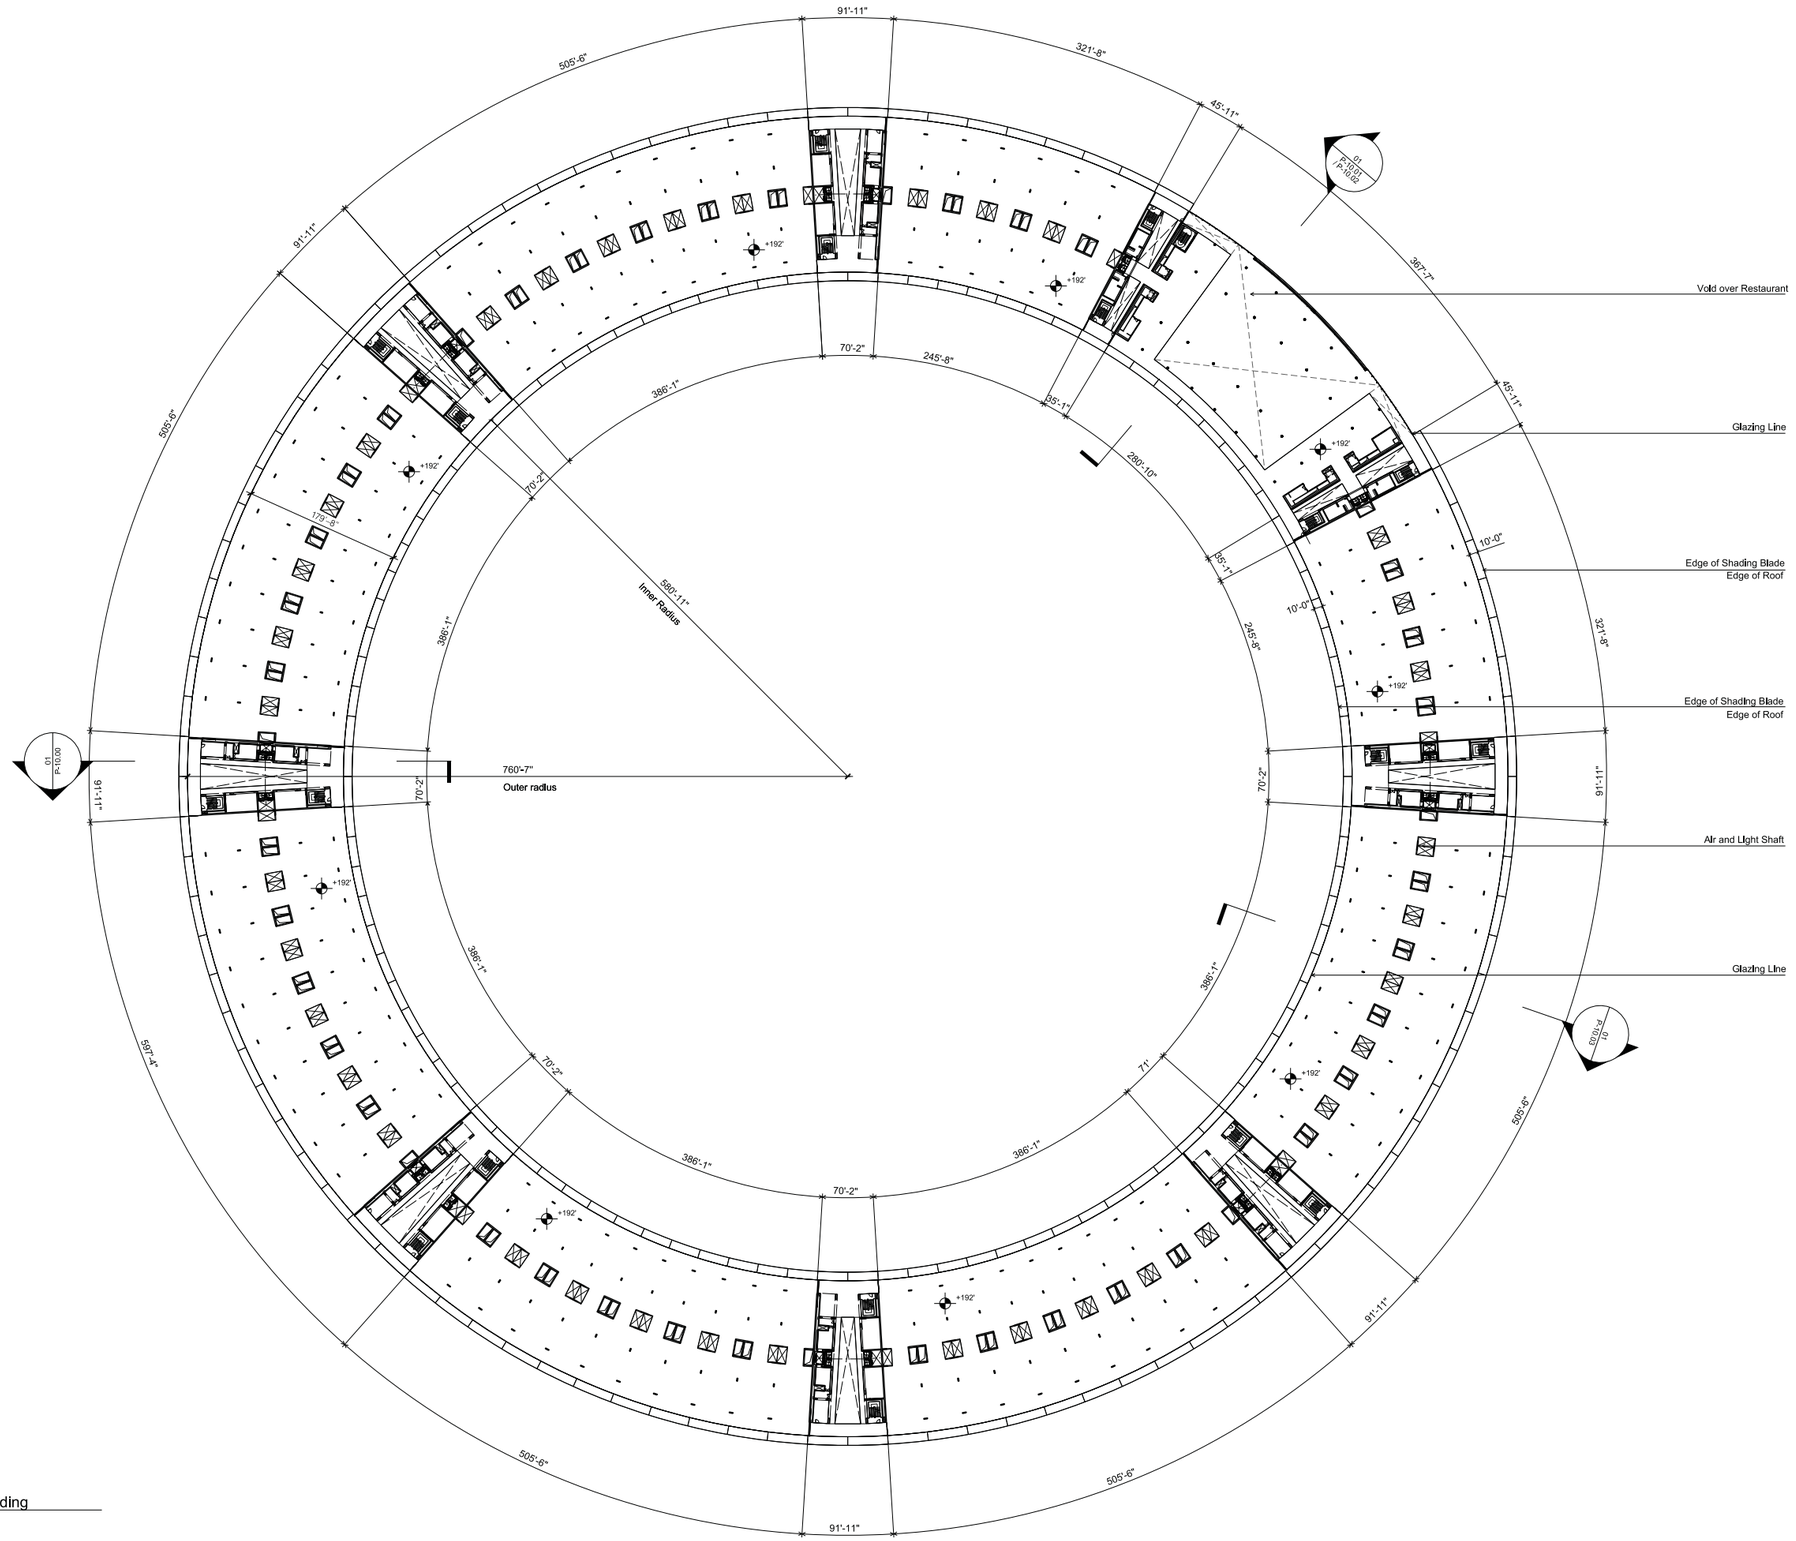

01 Level 3 Main Building
1"= 64'

0' 50' 100' 200'

General Notes
1. Do not scale drawings. Dimensions govern.
2. All dimensions are in feet and inches unless noted otherwise.
3. All dimensions shall be verified on site before proceeding with the work.
4. Foster + Partners shall be notified in writing of any discrepancies.
5. Any areas indicated on this sheet are approximate and indicative only.

Rev.	Date	Reason For Issue	CHK
01	11/04/11	Planning Revision	
00	09/09/11	Planned Development Permit	

Key Plan

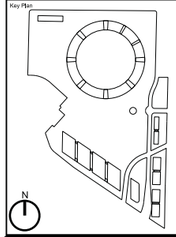

Foster + Partners
Riverside, 22 Hester Road
London SW11 4AN
T +44 (0)20 7738 0455
F +44 (0)20 7738 1007
© Foster + Partners 2010

ARUP
Arup North America Ltd.
560 Mission Street, Suite 700
San Francisco, CA 94105 USA
Tel (415) 957 9445 Fax (415) 957 9096
www.arup.com

OLIN
LANDSCAPE ARCHITECTURE AND URBAN DESIGN
PUBLIC LEDGER BUILDING,SUITE 1123
150 SOUTH INDEPENDENCE MALL WEST
PHILADELPHIA, PA 19106
TEL 215.440.0030 / FAX 215.440.0041
WWW.THEOLINSTUDIO.COM
OLIN PARTNERSHIP, LTD.

KIER & WRIGHT
3350 Scott Boulevard, Building 22
Santa Clara, California 95054
Phone:(408) 727 6665 Fax: (408) 727 5641
www.kierwright.com
© Kier & Wright, 2011

Client
Apple, Inc.

Project
Apple Campus 2

Title
Proposed Main Building
Level 3
Plan

Project No.	Date	Scale @ Arch E1
1858	08/09/11	1"=64'

Number	Revision
P-8.03	01

W:\04\04_Publications\04_Drawings\Planning_Sept\P-8.04.dgn 05/09/2011 11:24:05

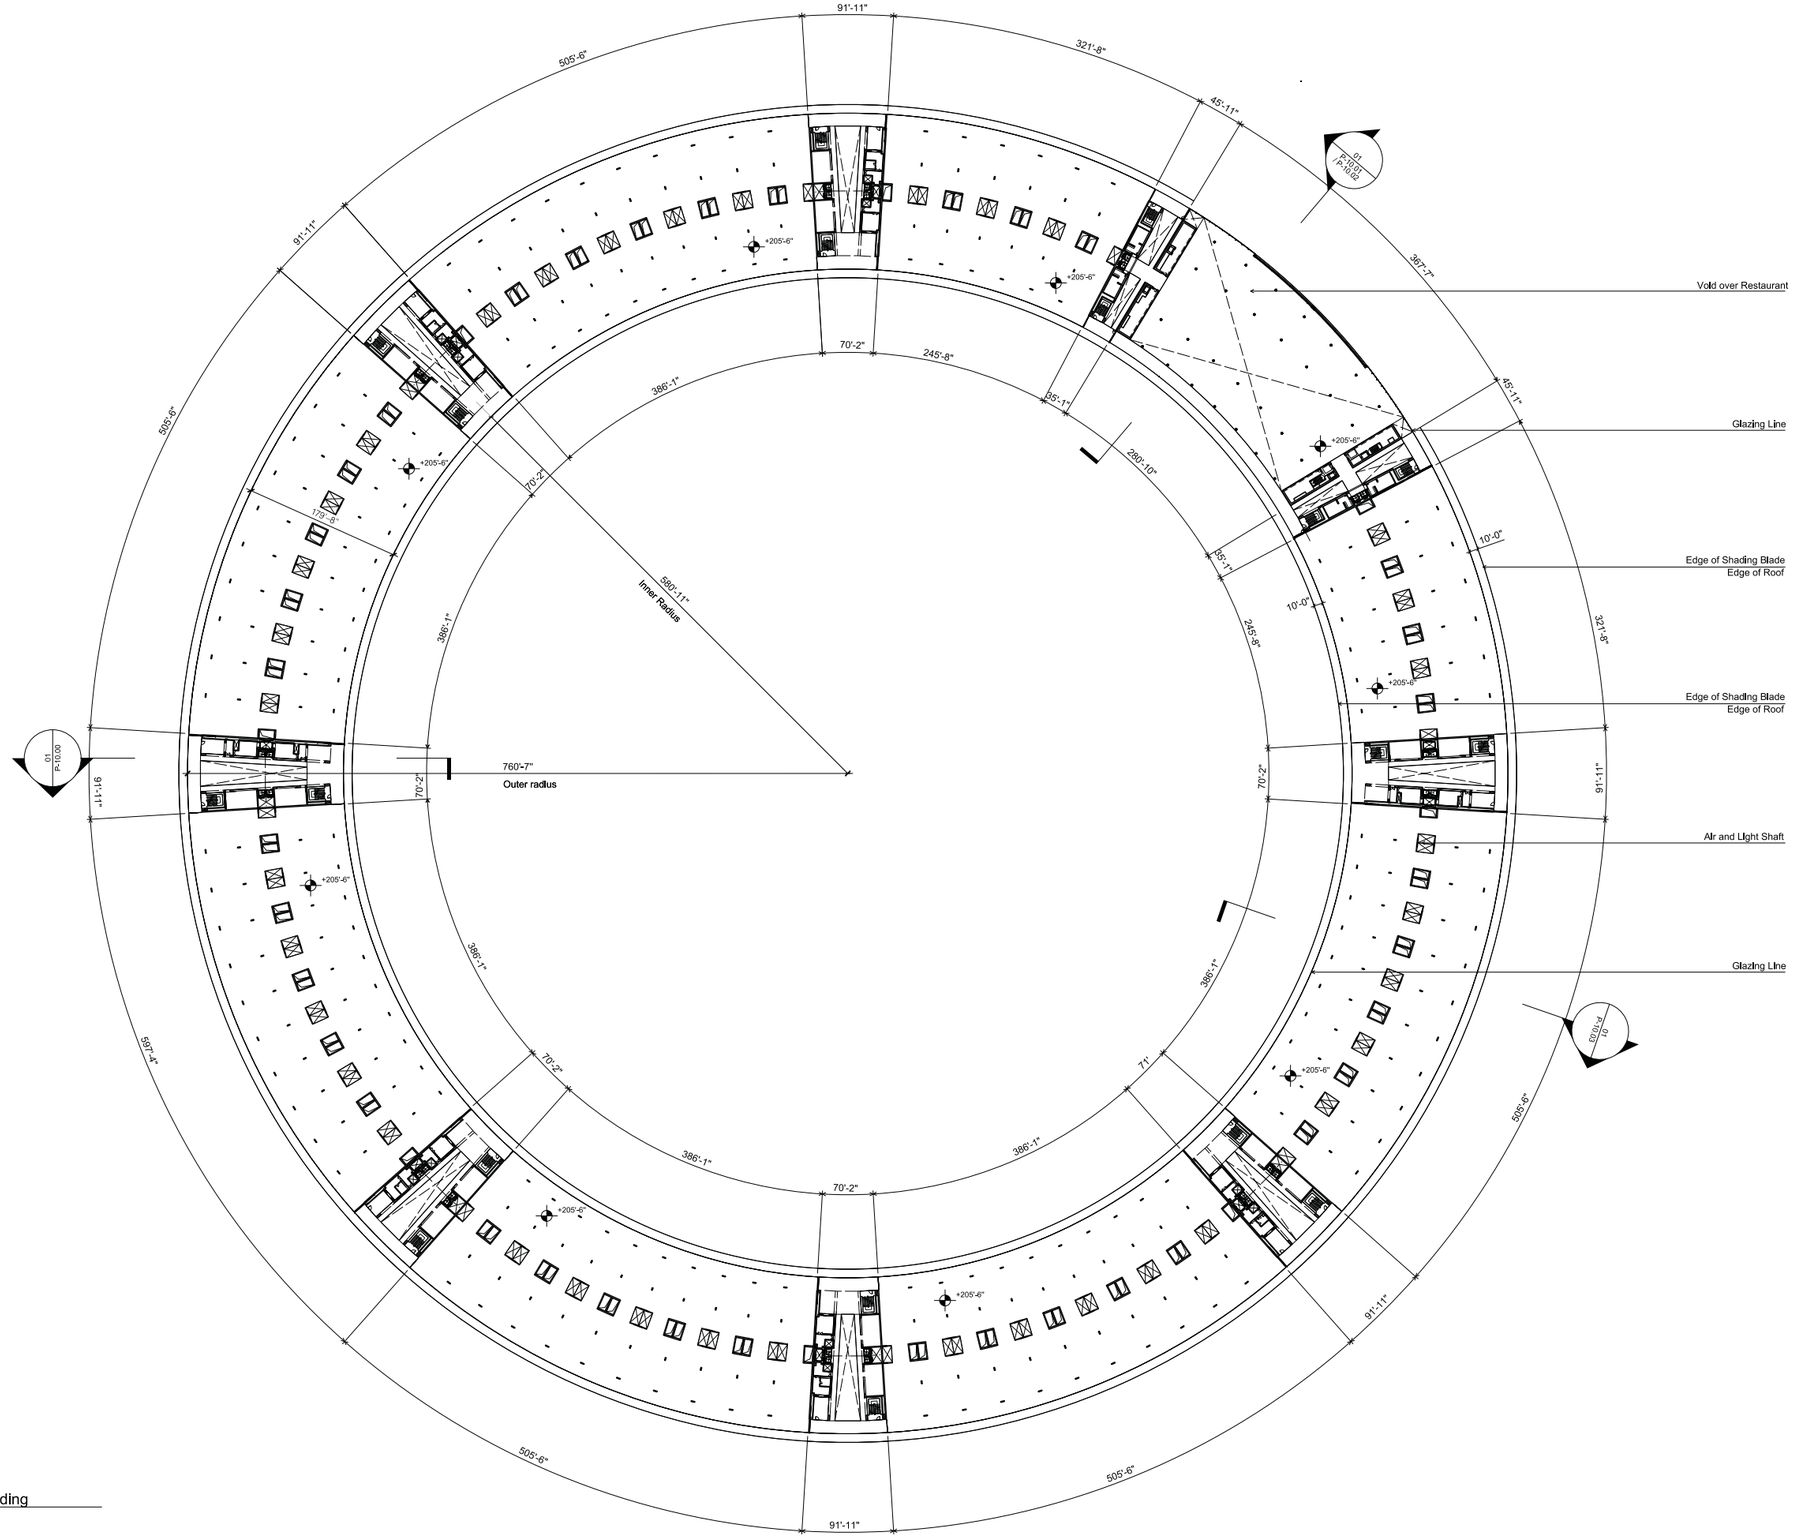

01 Level 4 Main Building
1"=64'

0' 50' 100' 200'

General Notes
1. Do not scale drawings. Dimensions govern.
2. All dimensions are in feet and inches unless noted otherwise.
3. All dimensions shall be verified on site before proceeding with the work.
4. Foster + Partners shall be notified in writing of any discrepancies.
5. Any areas indicated on this sheet are approximate and indicative only.

Rev.	Date	Reason For Issue	Chk
01	11/04/11	Planning Revision	
00	09/09/11	Planned Development Permit	

Key Plan

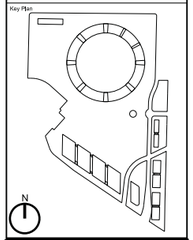

Foster + Partners
Riverside, 22 Hester Road
London SW11 4AN
T +44 (0)20 7738 0455
F +44 (0)20 7738 1007
© Foster + Partners 2010

ARUP
Arup North America Ltd.
560 Mission Street, Suite 700
San Francisco, CA 94105 USA
Tel (415) 957 9445 Fax (415) 957 9096
www.arup.com

OLIN
LANDSCAPE ARCHITECTURE AND URBAN DESIGN
PUBLIC LEDGER BUILDING,SUITE 1123
150 SOUTH INDEPENDENCE MALL WEST
PHILADELPHIA, PA 19106
TEL 215.440.0030 / FAX 215.440.0041
WWW.THEOLINSTUDIO.COM
OLIN PARTNERSHIP, LTD.

KIER & WRIGHT
3350 Scott Boulevard, Building 22
Santa Clara, California 95054
Phone:(408) 727 6665 Fax: (408) 727 5641
www.kierwright.com
© Kier & Wright, 2011

Client
Apple, Inc.

Project
Apple Campus 2

Title
Proposed Main Building
Level 4
Plan

Project No.	Date	Scale @ Arch E1
1858	08/09/11	1"=64'

Number	Revision
P-8.04	01

W:\1858\Cfd_Publications\Cfd_Drawings\Planning_Set\P-8.05.dgn 04/09/2011 11:24:05

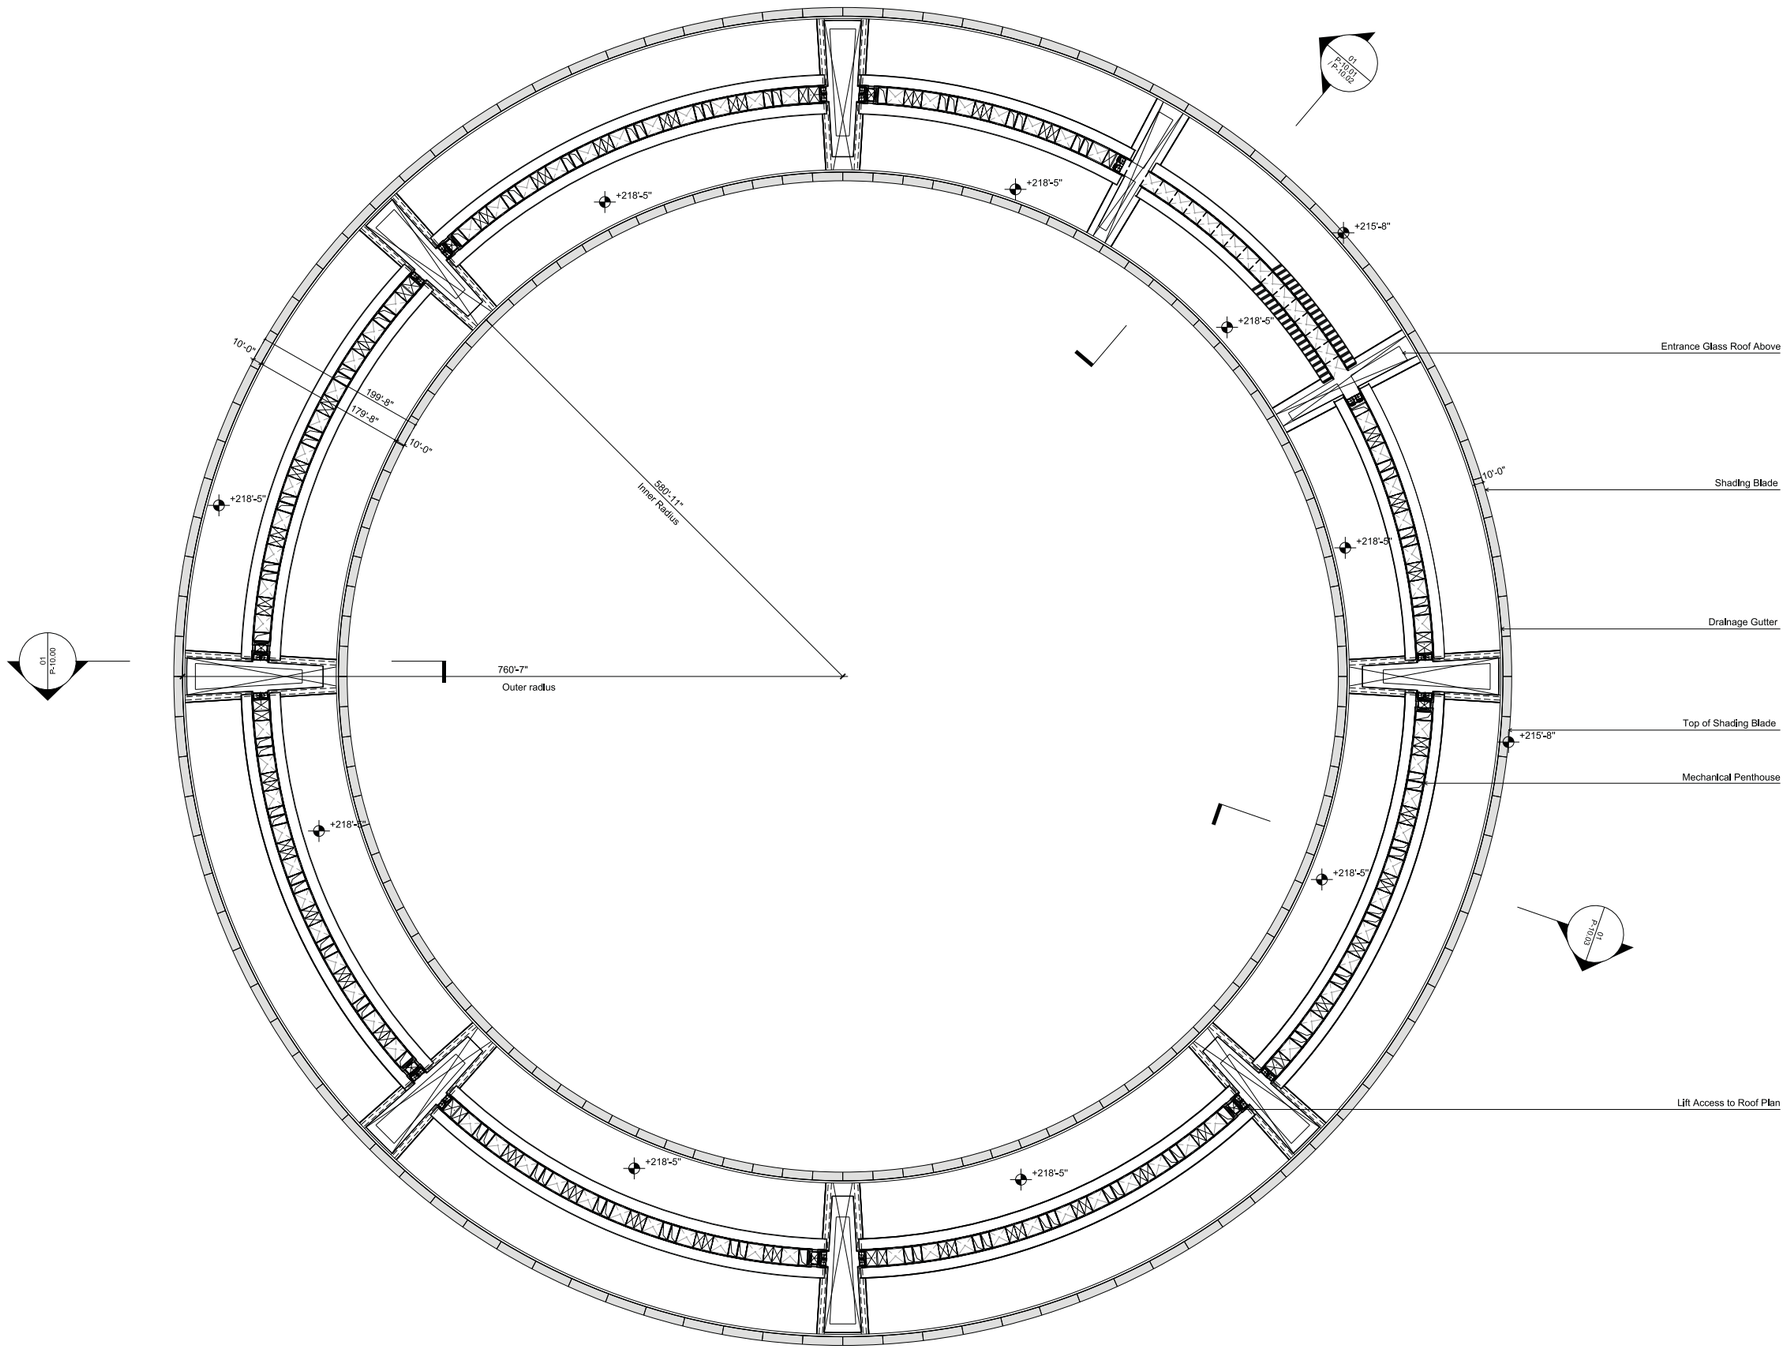

01 Plant Level
1"= 64'

0' 50' 100' 200'

General Notes
1. Do not scale drawings. Dimensions govern.
2. All dimensions are in feet and inches unless noted otherwise.
3. All dimensions shall be verified on site before proceeding with the work.
4. Foster + Partners shall be notified in writing of any discrepancies.
5. Any areas indicated on this sheet are approximate and indicative only.

Rev.	Date	Reason For Issue	CHK
01	11/04/11	Planning Revision	
00	09/09/11	Planned Development Permit	

Key Plan

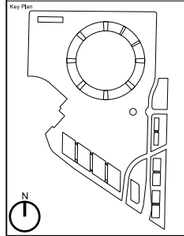

Foster + Partners
Riverside, 22 Hester Road
London SW11 4AN
T +44 (0)20 7738 0455
F +44 (0)20 7738 1107
© Foster + Partners 2010

ARUP
Arup North America Ltd.
560 Mission Street, Suite 700
San Francisco, CA 94105 USA
Tel +1 (1) 357 3400, Fax +1 (1) 357 3036
www.arup.com

OLIN
LANDSCAPE ARCHITECTURE AND URBAN DESIGN
PUBLIC LEDGER BUILDING SUITE 1125
150 SOUTH INDEPENDENCE MALL WEST
PHILADELPHIA, PA 19106
TEL 215.440.0030 // FAX 215.440.0041
WWW.THEOLINSTUDIO.COM
OLIN PARTNERSHIP, LTD.

KIER & WRIGHT
3350 Scott Boulevard, Building 22
Santa Clara, California 95054
Phone: (408) 727 6665 Fax: (408) 727 5641
www.kierwright.com
© Kier & Wright, 2011

Client
Apple, Inc.

Project
Apple Campus 2

Title
Proposed Main Building
Plant Level
Plan

Project No.	Date	Scale @ Arch D1
1858	08/09/11	1"=64'
Number		Revision
P-8.05		01

W:\1858_Publications\Planning_Submission\Planning_Set\P-8.06.dgn 04/09/2011 11:29:

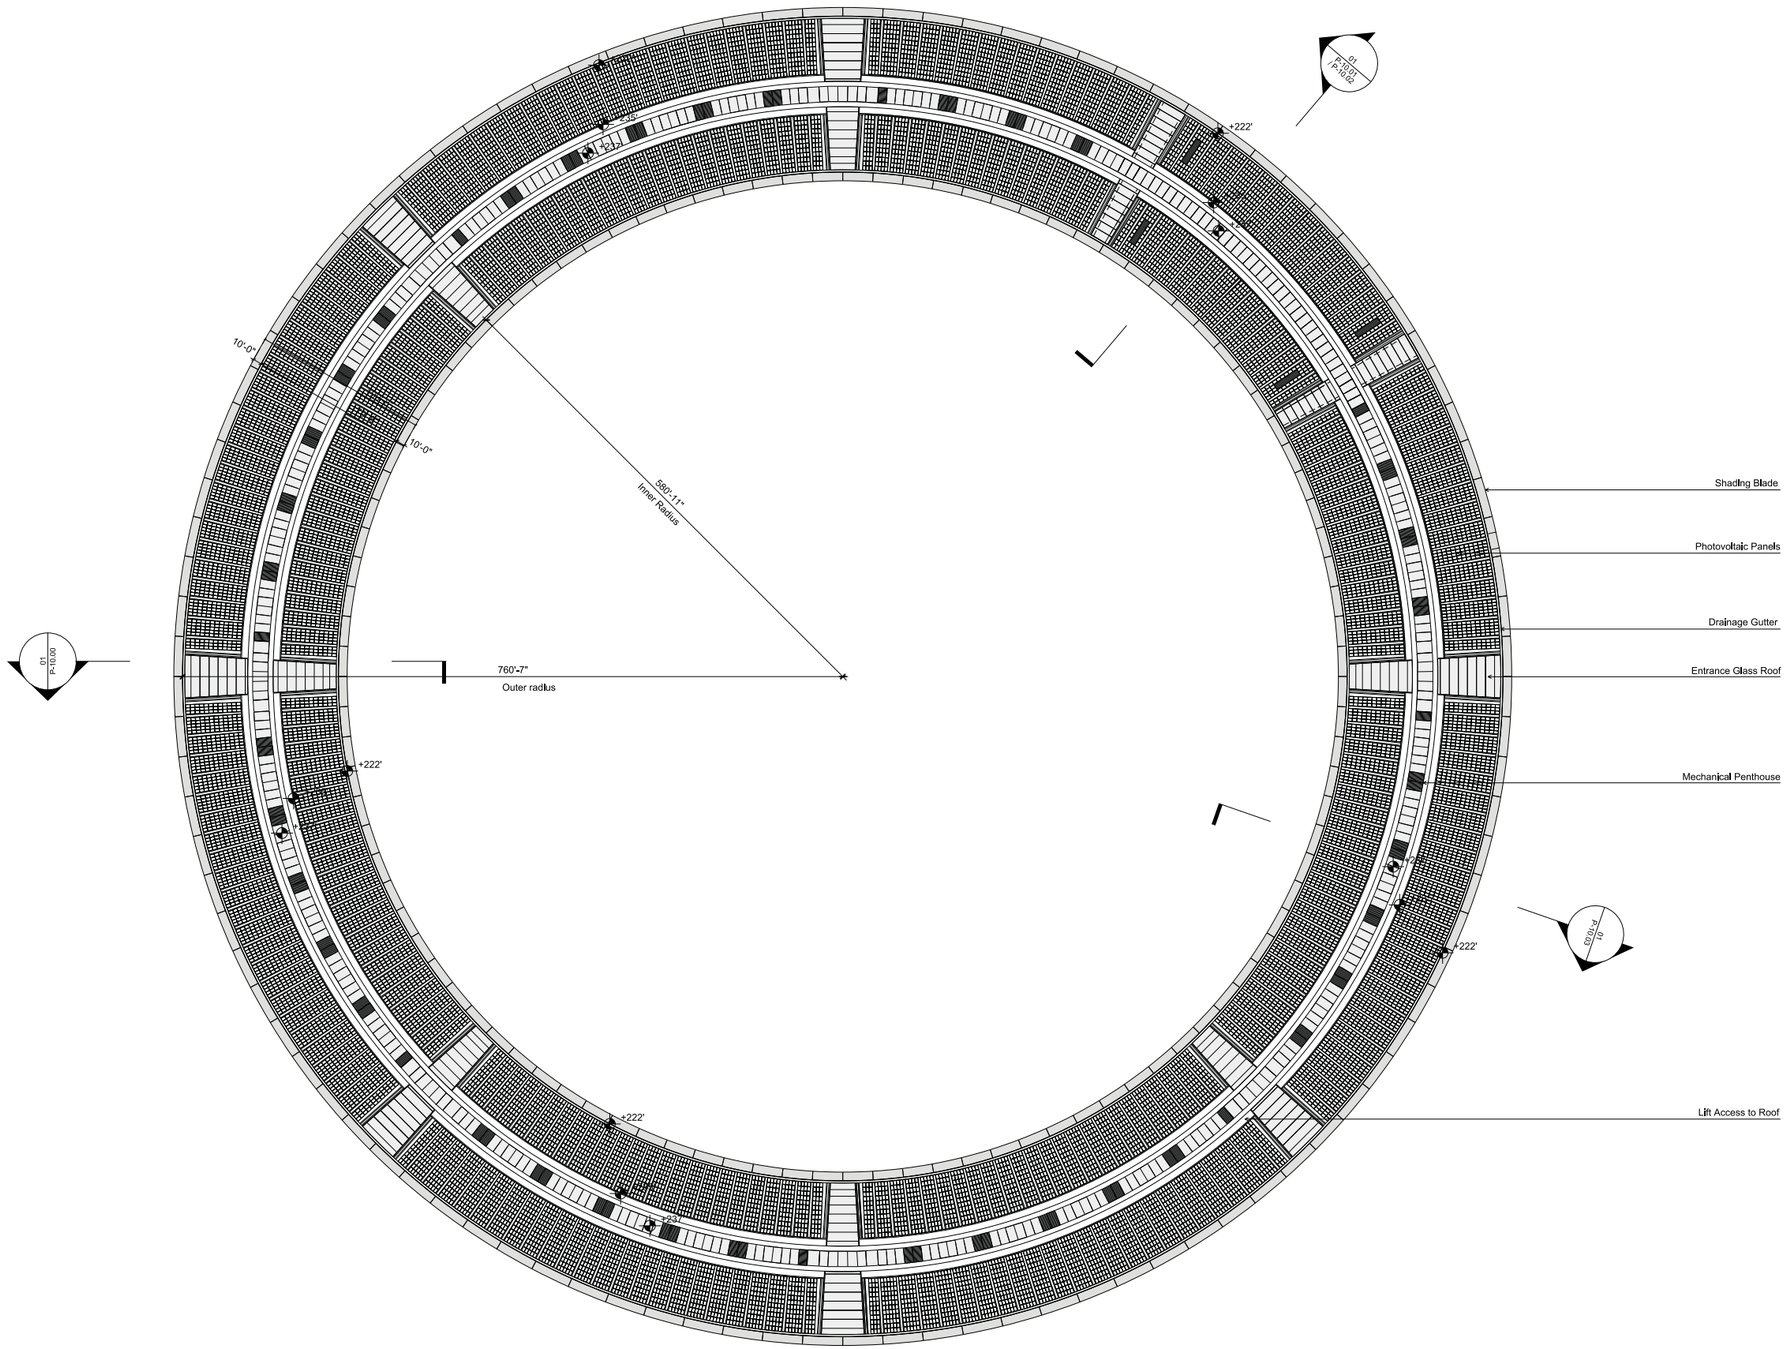

01 Roof Level
1"=64'

0' 50' 100' 200'

General Notes
1. Do not scale drawings. Dimensions govern.
2. All dimensions are in feet and inches unless noted otherwise.
3. All dimensions shall be verified on site before proceeding with the work.
4. Foster + Partners shall be notified in writing of any discrepancies.
5. Any areas indicated on this sheet are approximate and indicative only.

Rev.	Date	Reason For Issue	CHK
01	11/04/11	Planning Revision	
00	09/09/11	Planned Development Permit	

Key Plan

Foster + Partners
Riverside, 22 Hester Road
London SW11 4AN
T +44 (0)20 7738 0455
F +44 (0)20 7738 1007
© Foster + Partners 2010

ARUP
Arup North America Ltd.
560 Mission Street, Suite 700
San Francisco, CA 94105 USA
Tel (415) 957 9445 Fax (415) 957 9096
www.arup.com

OLIN
LANDSCAPE ARCHITECTURE AND URBAN DESIGN
PUBLIC LEDGER BUILDING,SUITE 1123
150 SOUTH INDEPENDENCE MALL WEST
PHILADELPHIA, PA 19106 USA
TEL 215.440.0030 / FAX 215.440.0041
WWW.THEOLINSTUDIO.COM
OLIN PARTNERSHIP, LTD.

KIER & WRIGHT
3350 Scott Boulevard, Building 22
Santa Clara, California 95054
www.kierwright.com Fax: (408) 727 5641
© Kier & Wright, 2011

Client
Apple, Inc.

Project
Apple Campus 2

Title
Proposed Main Building
Roof Level
Plan

Project No.	Date	Scale @ Arch E1
1858	08/09/11	1"=64'
Number		Revision
P-8.06		01

W:\1858_Publications\03_Planning\P-8.07.dgn 29 FEB 2012 14:45

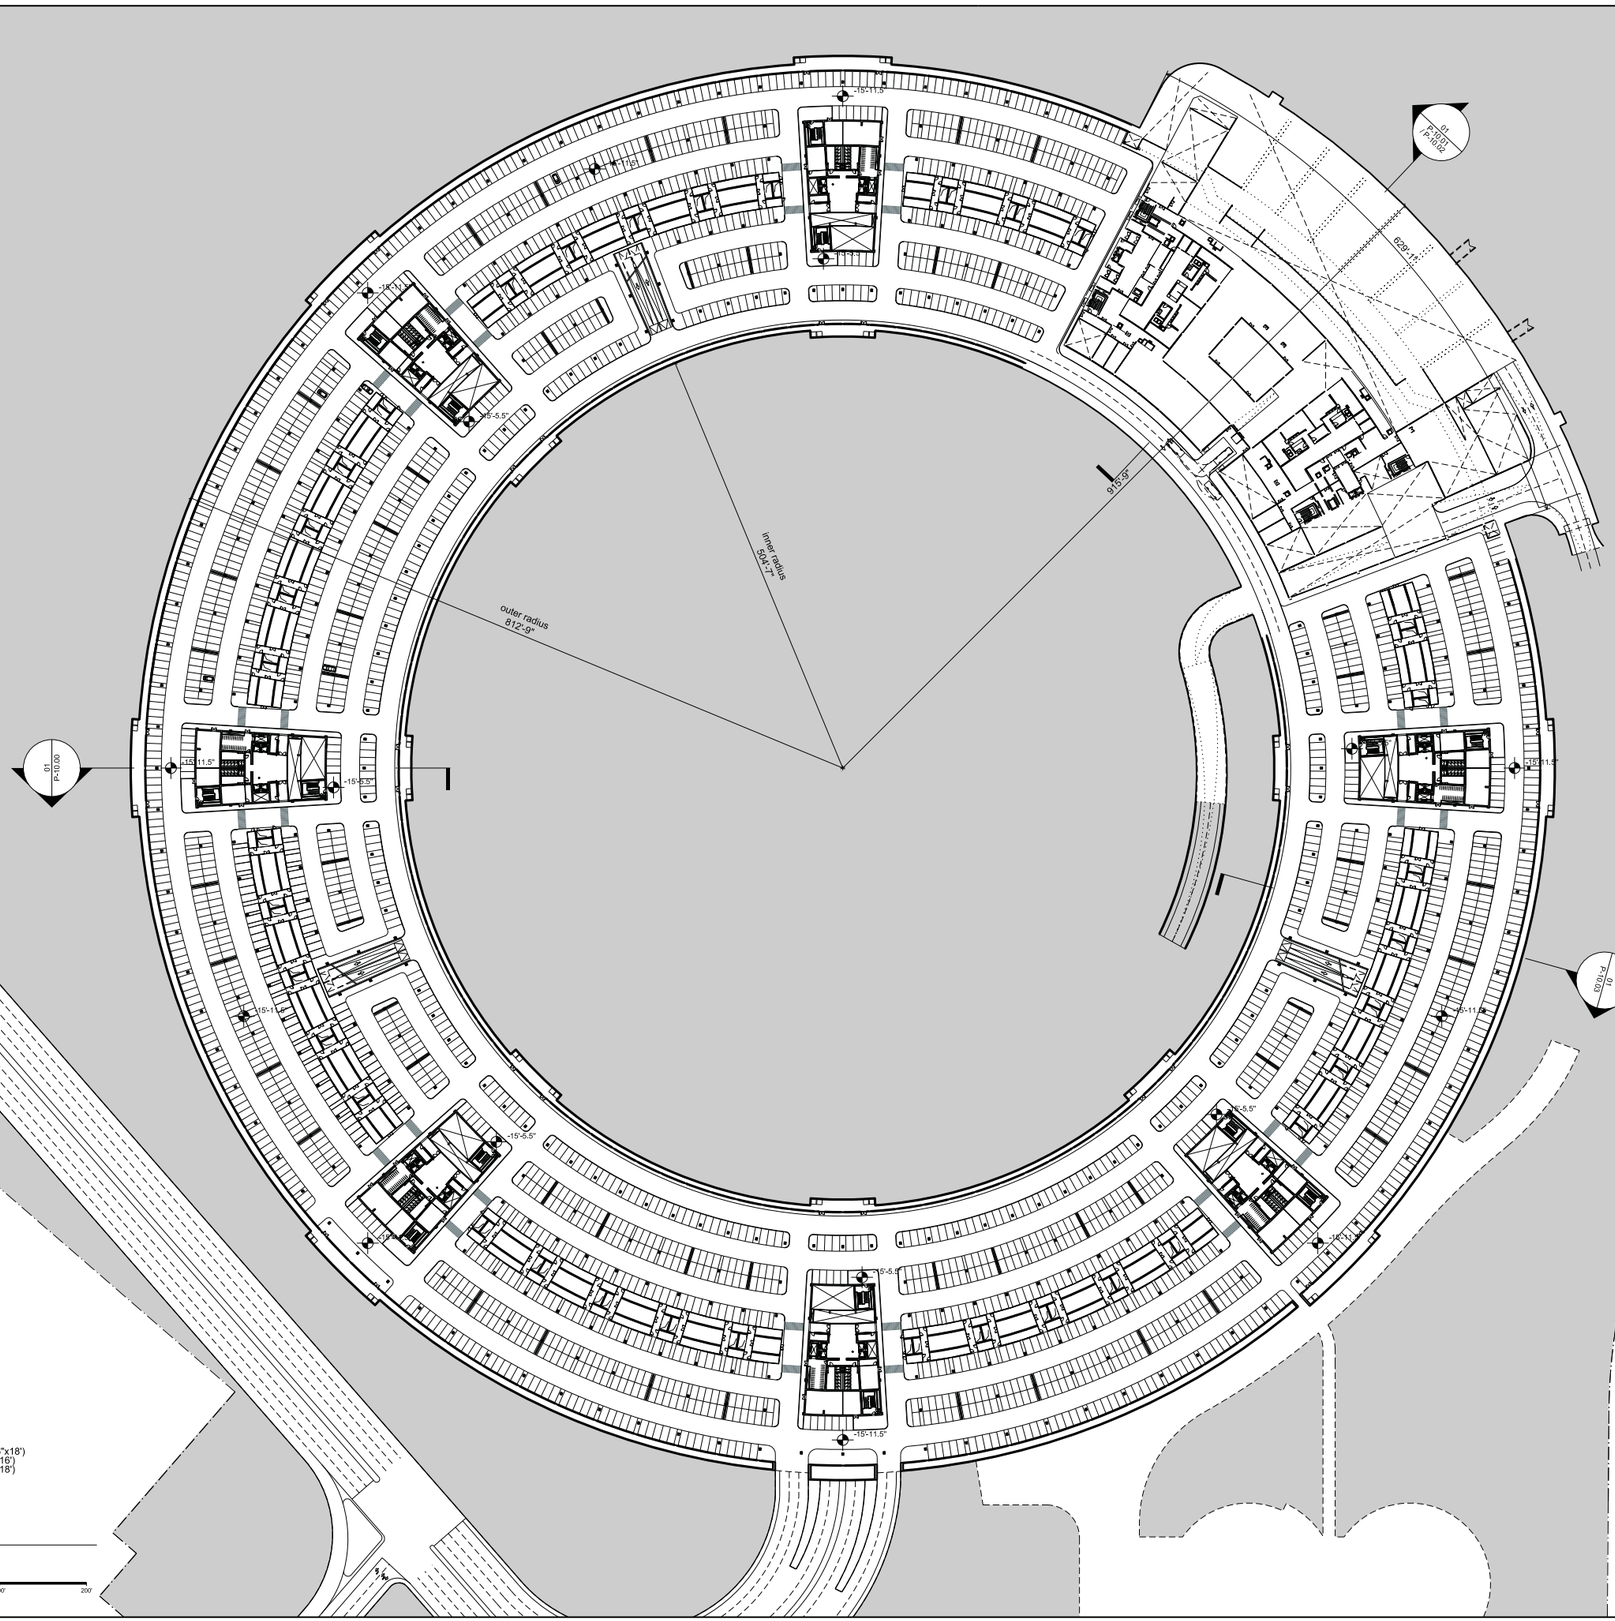

Parking Spaces

Level B1: 2,166 Spaces
1010Standard Parking spaces (8'-6"x18")
1100 Compact Parking spaces (8'x16')
56 Accessable Parking spaces (9'x18')

(366 LEV/FEV)

01 Basement Level 1
1"=64'

0' 50' 100' 200'

General Notes

1. Do not scale drawings. Dimensions govern.
2. All dimensions are in feet and inches unless noted otherwise.
3. All dimensions shall be verified on site before proceeding with the work.
4. Foster + Partners shall be notified in writing of any discrepancies.
5. Any areas indicated on this sheet are approximate and indicative only.

Rev.	Date	Reason For Issue	Chk
03	02/29/12	Planning Revision	
02	01/17/12	Planning Revision	
01	11/04/11	Planning Revision	
00	08/9/11	Planned Development Permit	

Key Plan

N

Foster + Partners
Riverside, 22 Hester Road
London SW11 4AN
T +44 (0)20 7738 0455
F +44 (0)20 7738 1107
© Foster + Partners 2010

ARUP
Arup North America Ltd.
560 Mission Street, Suite 700
San Francisco, CA 94105 USA
Tel +1 (1) 267 7400 Fax +1 (1) 267 7606
www.arup.com

OLIN
LANDSCAPE ARCHITECTURE AND URBAN DESIGN
PUBLIC LEDGER BUILDING SUITE 1125
150 SOUTH INDEPENDENCE MALL WEST
PHILADELPHIA, PA 19106
TEL 215.440.0030 / FAX 215.440.0041
WWW.THEOLINSTUDIO.COM
OLIN PARTNERSHIP, LTD.

KIER & WRIGHT
3350 Scott Boulevard, Building 22
Santa Clara, California 95054
Phone: (408) 727 6665 Fax: (408) 727 5641
www.kierwright.com © Kier & Wright, 2011

Client
Apple, Inc.

Project
Apple Campus 2

Title
Proposed Main Building
Basement level 1
Plan

Project No.	Date	Scale @ A1 and A3
1858	08/09/11	1"=64'
Number		Revision
P-8.07		03

W:\CAD\05_Publications\05_Sheets\Planning_Set\P-8.08.dgn 28-FEB-2012 17:22

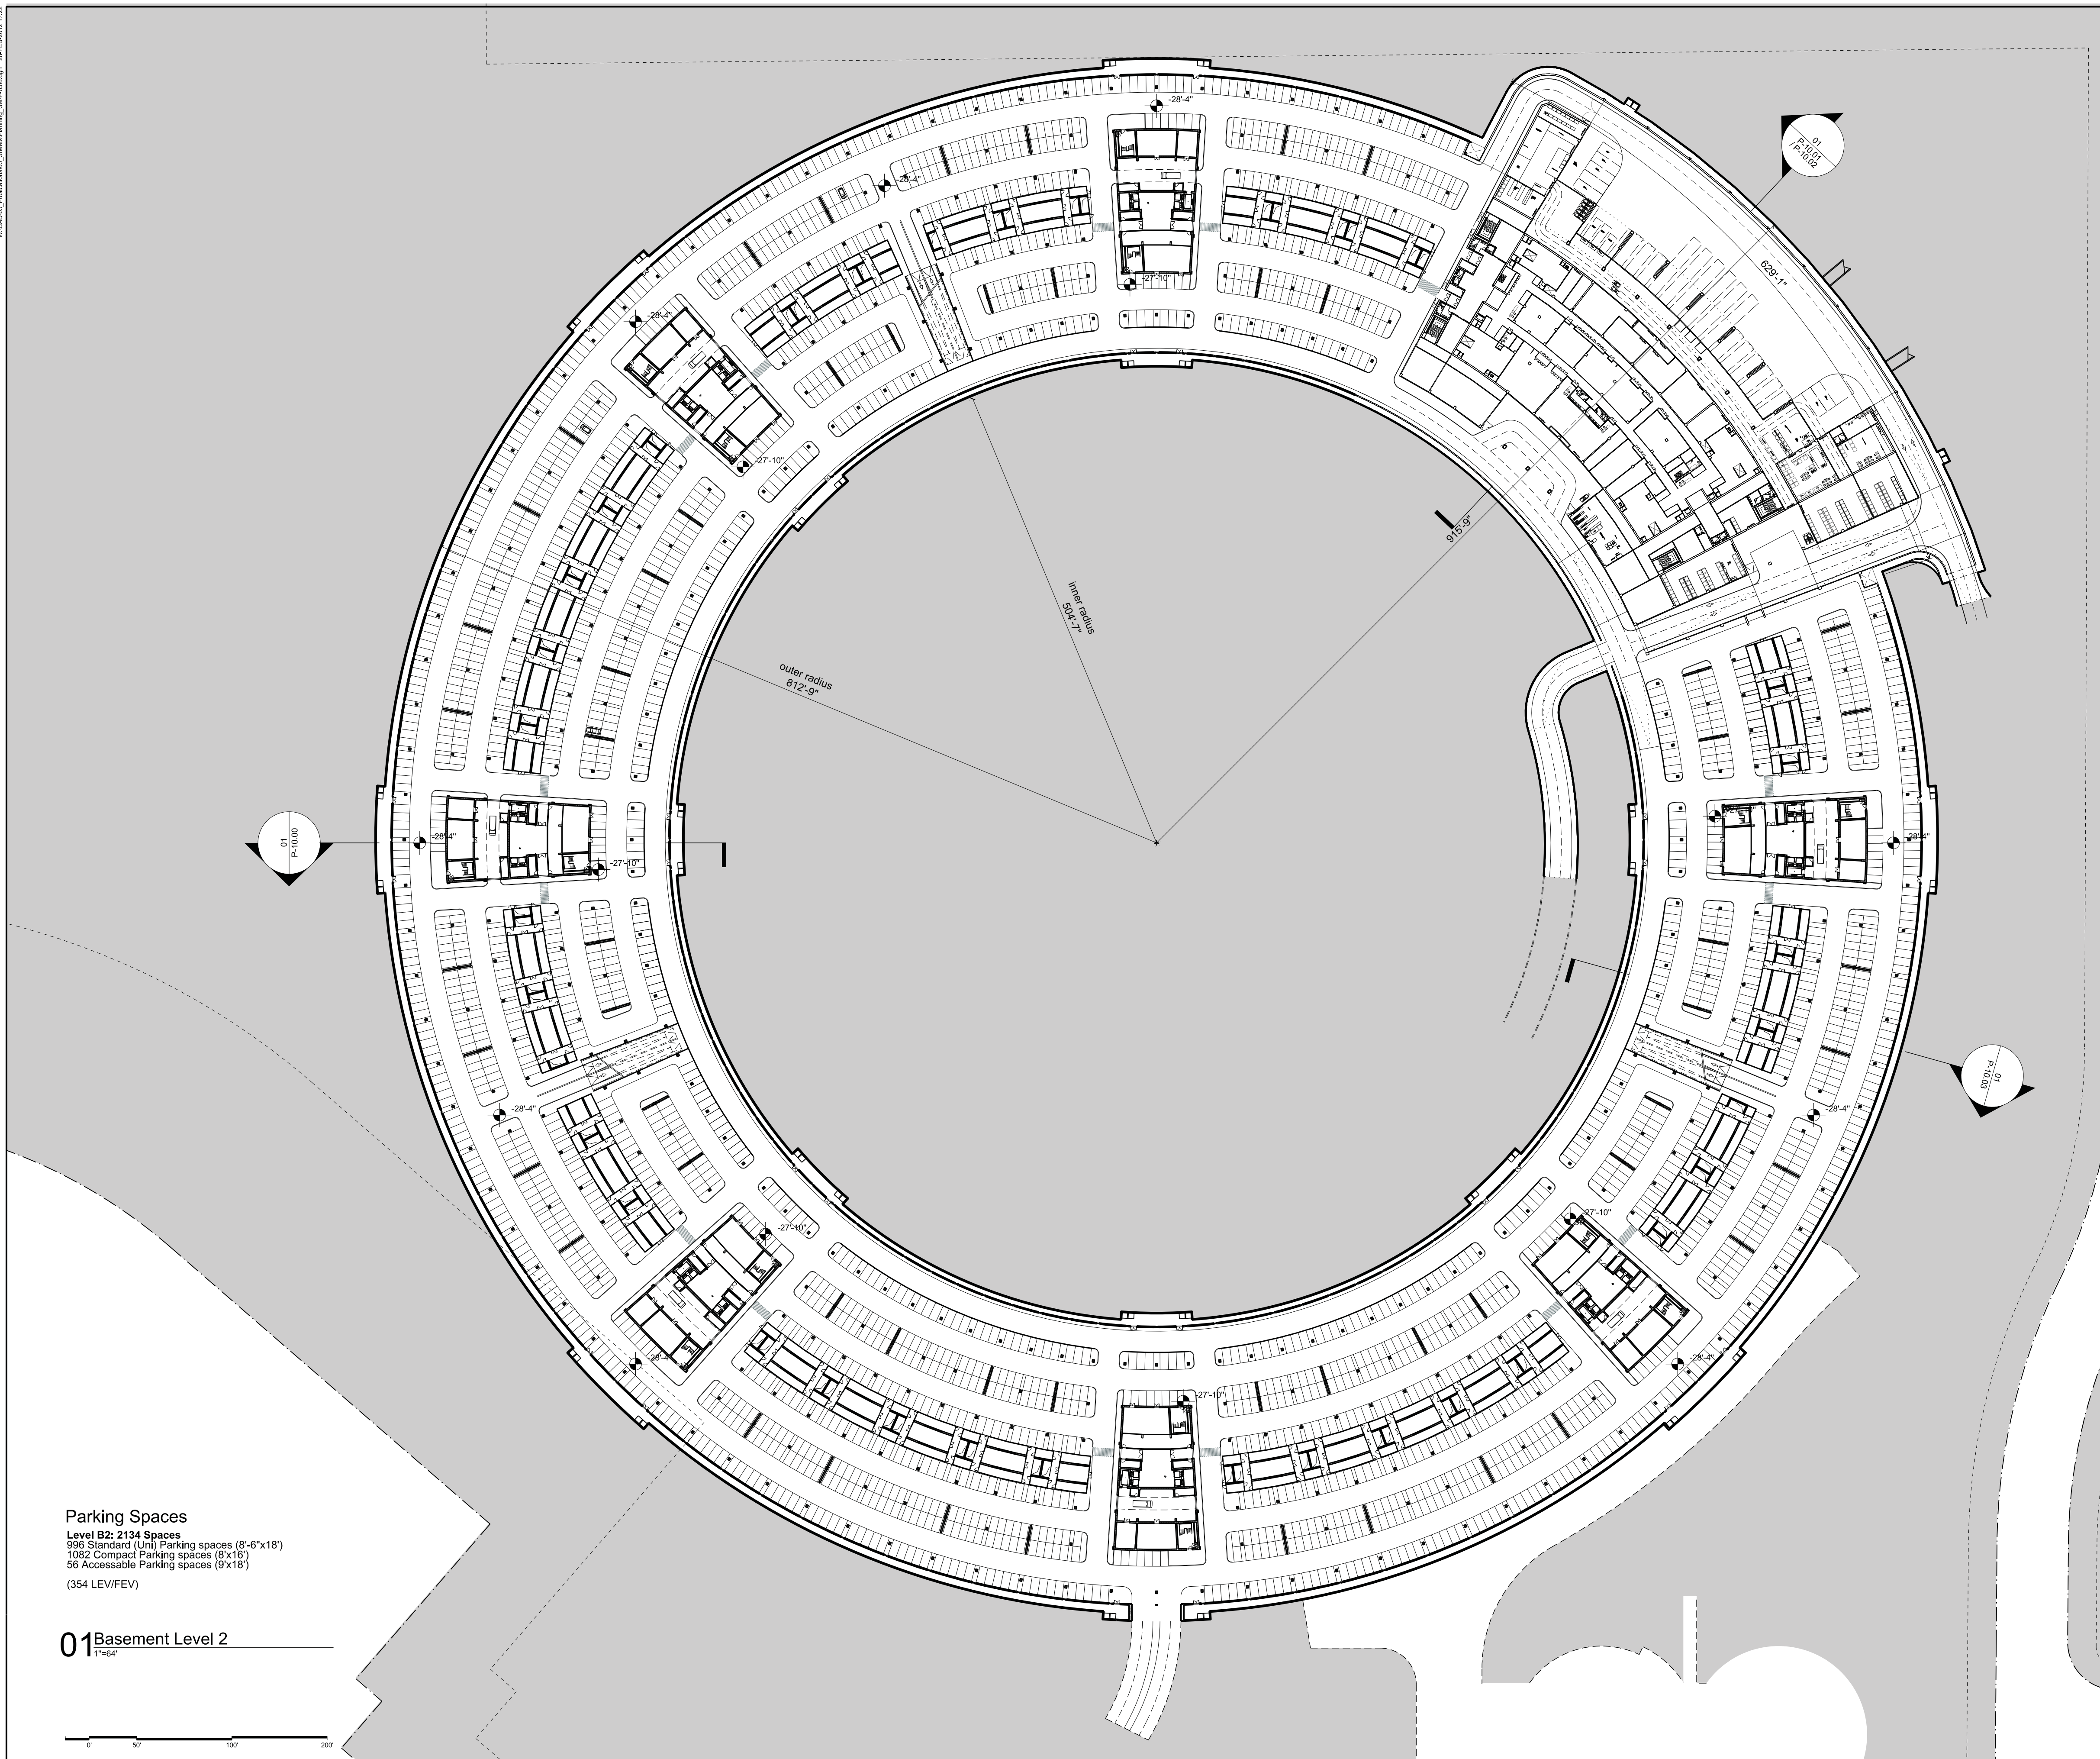

Parking Spaces

Level B2: 2134 Spaces
996 Standard (Uni) Parking spaces (8'-6"x18')
1082 Compact Parking spaces (8'x16')
56 Accessable Parking spaces (9'x18')

(354 LEV/FEV)

01 Basement Level 2
1"=64'

General Notes
1. Do not scale drawings. Dimensions govern.
2. All dimensions are in feet and inches unless noted otherwise.
3. All dimensions shall be verified on site before proceeding with the work.
4. Foster + Partners shall be notified in writing of any discrepancies.
5. Any areas indicated on this sheet are approximate and indicative only.

Rev.	Date	Reason For Issue	Chk
03	02/29/12	Planning Revision	
02	01/17/12	Planning Revision	
01	11/04/11	Planning Revision	
00	08/09/11	Planned Development Permit	

Key Plan

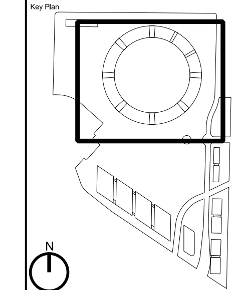

Foster + Partners
Riverside, 22 Hester Road
London SW11 4AN
T +44 (0)20 7738 0455
F +44 (0)20 7738 1107

© Foster + Partners 2010

ARUP
Arup North America Ltd.
560 Mission Street, Suite 700
San Francisco, CA 94105 USA
Tel (415) 957 9445 Fax (415) 957 9096
www.arup.com

OLIN
LANDSCAPE ARCHITECTURE AND URBAN DESIGN
PUBLIC LEDGER BUILDING,SUITE 1123
150 SOUTH INDEPENDENCE MALL WEST
PHILADELPHIA, PA 19106
TEL 215.440.0030 / FAX 215.440.0041
WWW.THEOLINSTUDIO.COM
OLIN PARTNERSHIP, LTD.

KIER & WRIGHT
3350 Scott Boulevard, Building 22
Santa Clara, California 95054
Phone: (408) 727 6665 Fax: (408) 727 5641
www.kierwright.com

© Kier & Wright, 2011

Client
Apple, Inc.

Project
Apple Campus 2

Title
Proposed Main Building Basement Level 2 Plan

Project No.	Date	Scale @ Arch E1
1858	08/09/11	1"=64'

Number	Revision
P-8.08	03

W:\1858\Cp_Publications\Cp_Drawings\Planning_Set\P-8.09.dgn 2/27/2012 11:23:

Basement Level 01: 2,166 Parking spaces

- 1100 Cupertino Standard Uni-size parking spaces (8'-6" x 18'-0")
- 1,010 Compact parking spaces (8'-0" x 16'-0")
- 56 Accessible parking spaces (9'-0" x 18'-0")
- Ramps

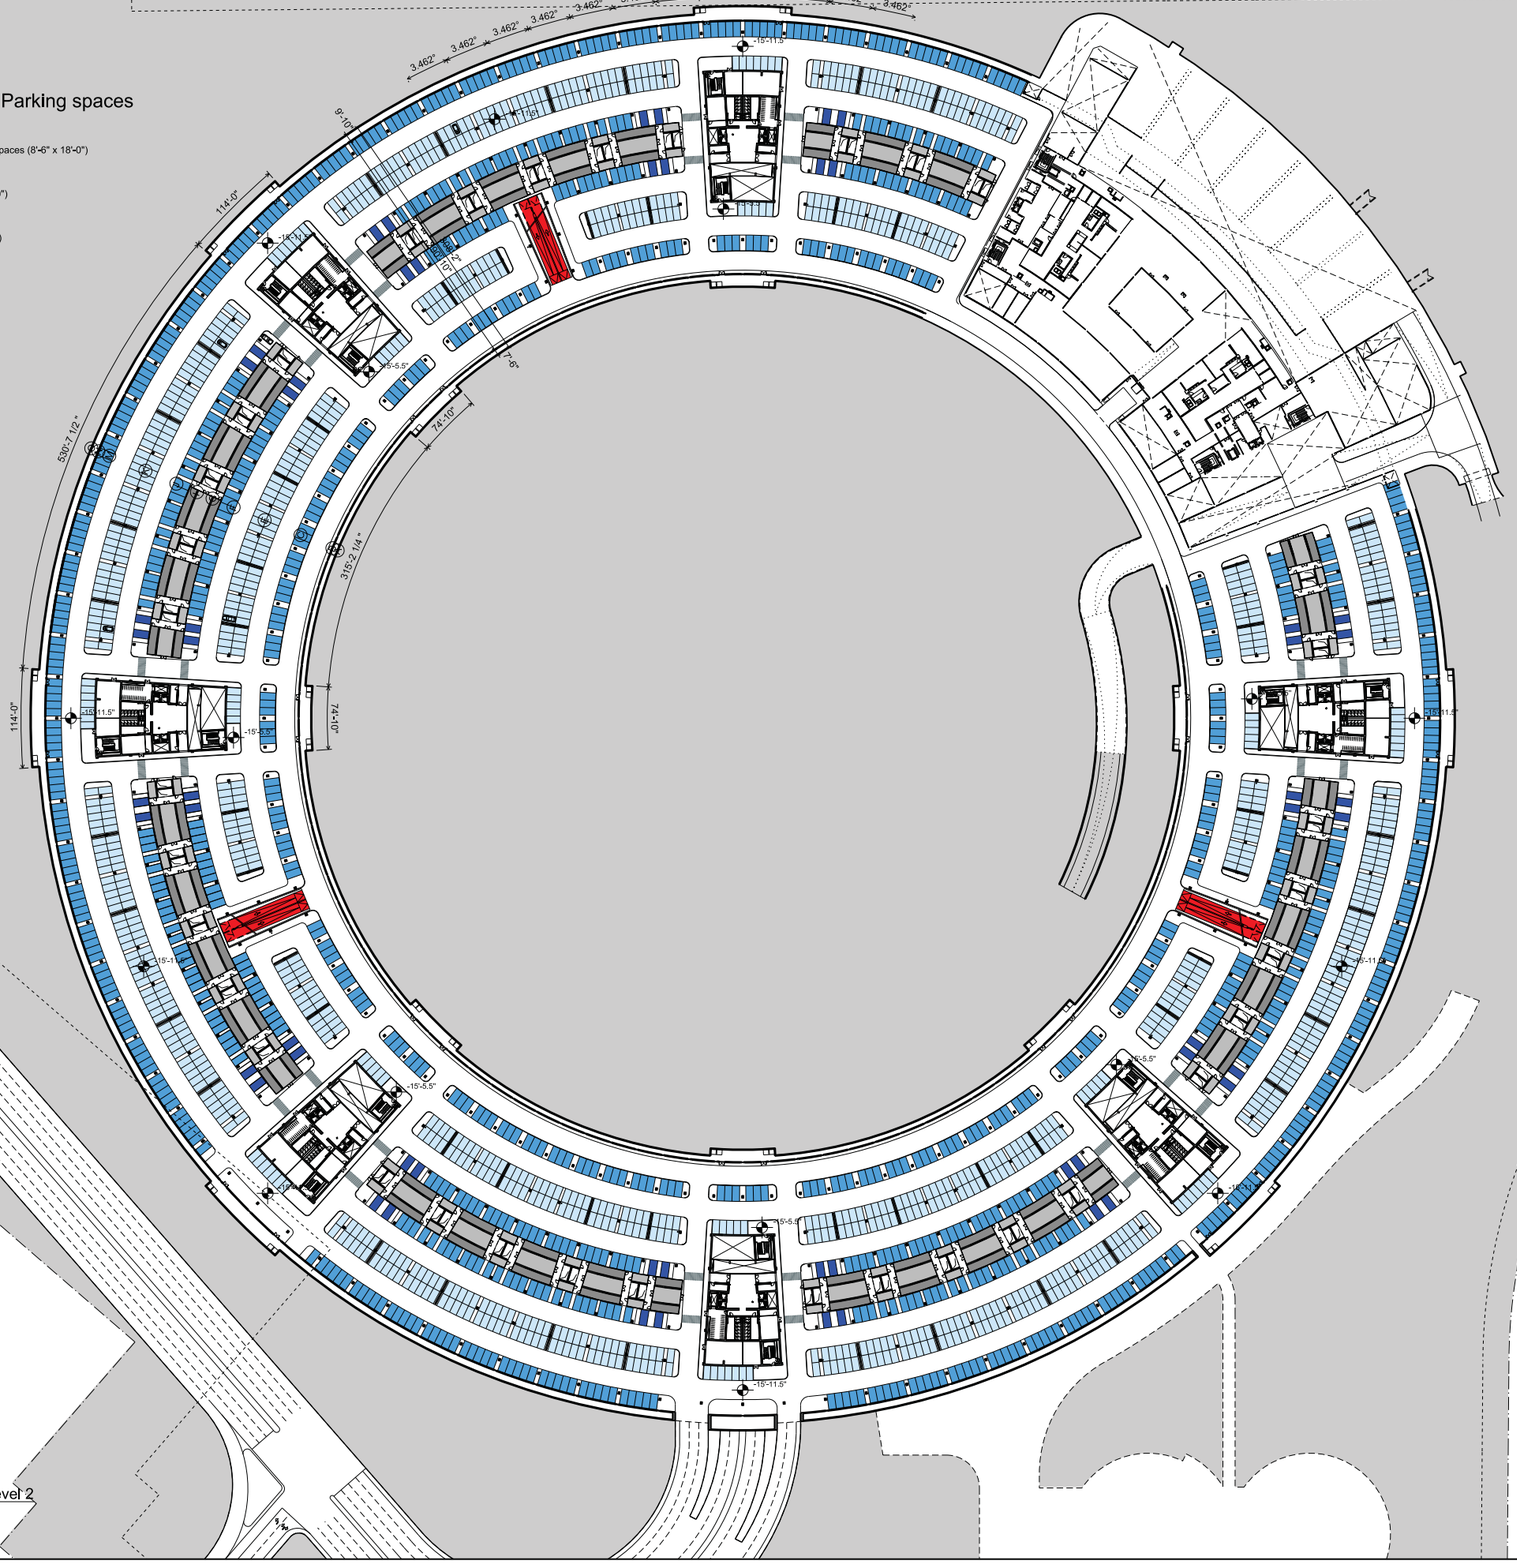

01 Main Building/Basement Level 2
1"=64'-0" (1:768)
0' 50' 100' 200'

General Notes
1. Do not scale drawings. Dimensions govern.
2. All dimensions are in feet and inches unless noted otherwise.
3. All dimensions shall be verified on site before proceeding with the work.
4. Foster + Partners shall be notified in writing of any discrepancies.
5. Any areas indicated on this sheet are approximate and indicative only.

Rev.	Date	Reason For Issue	CHK
01	02/29/12	Planning Revision	
00	01/17/12	Planning Revision	

Key Plan

Foster + Partners
Riverside, 22 Hester Road
London SW11 4AN
T +44 (0)20 7738 0455
F +44 (0)20 7738 1007

© Foster + Partners 2010

ARUP
Arup North America Ltd.
560 Mission Street, Suite 700
San Francisco, CA 94105 USA
Tel (415) 267 9445, Fax (415) 957 9096
www.arup.com

OLIN
LANDSCAPE ARCHITECTURE AND URBAN DESIGN
PHILADELPHIA, PA 19106
TEL 215.440.0030 | FAX 215.440.0041
WWW.THEOLINSTUDIO.COM
OLIN PARTNERSHIP, LTD.

KIER & WRIGHT
3159 Scott Boulevard, Building 22
Santa Clara, California 95054
Phone: (408) 727 5643 Fax: (408) 727 5641
www.kierwright.com

© Kier & Wright, 2011

Client
Apple, Inc.

Project
Apple Campus 2

Title
Main Building
Basement Level 1
Stall Size Plan

Project No.	Date	Scale @ Arch E1
1858	01/17/12	1"=64'

Number	Revision
P-8.09	01

W:\1858_PublicBuildings\3_Design\Planning_Set\P4.10.dgn 29-FEB-2012 11:26

Basement Level 02: 2,134 Parking spaces

- 996 Standard parking spaces (8'-6" x 18'-0")
- 1,082 Compact parking spaces (8'-0" x 16'-0")
- 56 Accessible parking spaces (9'-0" x 18'-0")
- Ramps

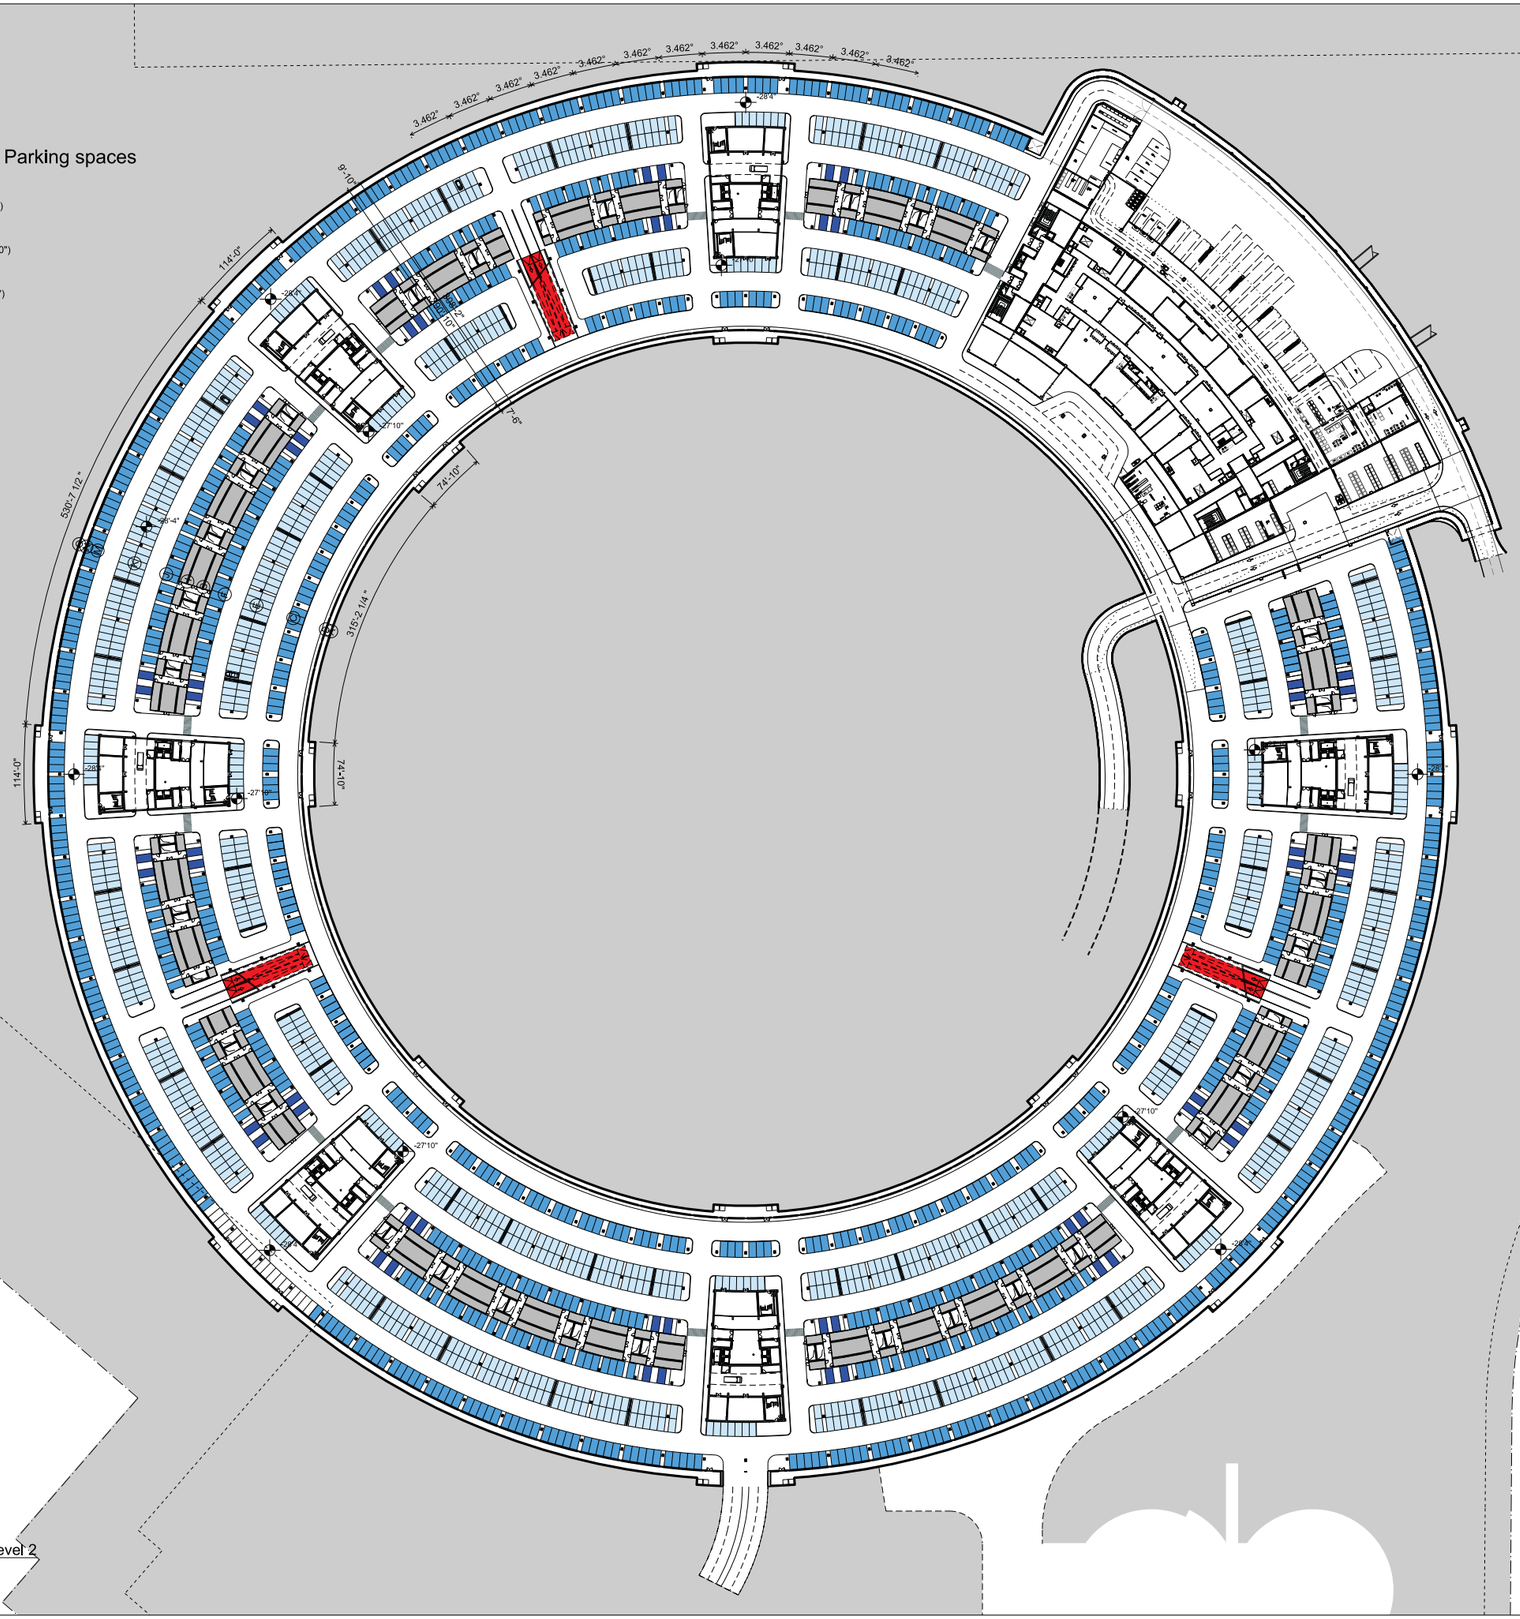

01 Main Building/Basement Level 2
1"=64'-0" (1:768)

0' 50' 100' 200'

General Notes
1. Do not scale drawings. Dimensions govern.
2. All dimensions are in feet and inches unless noted otherwise.
3. All dimensions shall be verified on site before proceeding with the work.
4. Foster + Partners shall be notified in writing of any discrepancies.
5. Any areas indicated on this sheet are approximate and indicative only.

Rev.	Date	Reason For Issue	CHK
01	02/29/12	Planning Revision	
00	01/17/12	Planning Revision	

Key Plan

Foster + Partners
Riverside, 22 Hester Road
London SW11 4AN
T +44 (0)20 7738 0455
F +44 (0)20 7738 1007

© Foster + Partners 2010

ARUP
Arup North America Ltd.
560 Mission Street, Suite 700
San Francisco, CA 94105 USA
Tel (415) 267 9445, Fax (415) 957 9096
www.arup.com

OLIN
LANDSCAPE ARCHITECTURE AND URBAN DESIGN
PHILADELPHIA LEDGER BUILDING, SUITE 1123
100 SOUTH INDEPENDENCE MALL WEST
PHILADELPHIA, PA 19106
TEL 215.440.0030 | FAX 215.440.0041
WWW.THEOLINSTUDIO.COM
OLIN PARTNERSHIP, LTD.

KIER & WRIGHT
3159 Scott Boulevard, Building 22
Santa Clara, California 95054
Phone: (408) 727 5643 Fax: (408) 727 5641
www.kierwright.com

© Kier & Wright, 2011

Client
Apple, Inc.

Project
Apple Campus 2

Title
Main Building
Basement Level 2
Stall Size Plan

Project No.	Date	Scale @ Arch E1
1858	01/17/12	1"=64'

Number	Revision
P-8.10	01

W:\AD\2012_Publications\02_Planning_Set\P-8.11.dgn 29-FEB-2012 14:41

Basement total: 4,300 Parking spaces

- 2006 Standard parking spaces (8'-6" x 18'-0")
- 2182 Compact parking spaces (8'-0" x 16'-0")
- 112 Accessible parking spaces (9'-0" x 18'-0")

01 Column — 1'-2 3/4" | 1'-2 3/4"
02 Column — 10 1/2" | 10 1/2"
03 Column — 6" | 6"
04 Column — 10 1/2" | 10 1/2"
05 Column — 8 1/2"
06 Column

*All stalls have a minimum allowable of an extra 6" inches if they are next to a column or sheer wall

69 70 71 72 73 74 75 76 77 78 79 80

01 Column
02 Column
03 Column
04 Column
05 Column
06 Column

49'-10" | 18'-0" | 18'-0" | 13'-2 3/4" | 8'-6" | 28'-4" | 22'-0" | 45'-1 1/4" | 32'-0" | 16'-0" | 16'-0" | 8'-0" | 22'-0" | 38'-8" | 42'-7" | 18'-0" | 8'-6" | 18'-4" | 9'-0"

76'-4" | 71'-4" | 290'-10" | 309'-2" | 6'-0" | 49'-8" | 15'-6" | 40'-9 3/4" | 10'-6" | 61'-8 1/4" | 16'-4" | 27'-10" | 21'-10 1/2" | 28'-4" | 22'-0" | 39'-8 3/4" | 4'-0" | 7'-6" | 28'-4" | 22'-0"

5'-0" | 18" | 27'-10" | 90'-2 1/2" | 27'-3" | 5'-0" | 34'-2" | 39'-1 1/4" | 27'-10" | 14'-7 3/4" | 27'-10" | 20'-5 1/4" | 17'-5 1/2"

11'-0" | 11'-0"

01 Basement Level 2
1/16"=1' (1:192)

General Notes
1. Do not scale drawings. Dimensions govern.
2. All dimensions are in feet and inches unless noted otherwise.
3. All dimensions shall be verified on site before proceeding with the work.
4. Foster + Partners shall be notified in writing of any discrepancies.
5. Any areas indicated on this sheet are approximate and indicative only.

Rev.	Date	Reason For Issue	CHK
01	02/29/12	Planning Revision	
00	01/17/12	Planning Revision	

Key Plan

Foster + Partners
Riverside, 22 Hester Road
London SW11 4AN
T +44 (0)20 7738 0455
F +44 (0)20 7738 1021

© Foster + Partners 2010

ARUP
Arup North America Ltd.
560 Mission Street, Suite 700
San Francisco, CA 94105 USA
Tel (415) 957 9445 Fax (415) 957 9096
www.arup.com

OLIN
LANDSCAPE ARCHITECTURE AND URBAN DESIGN
PUBLIC LEDGER BUILDING,SUITE 1123
150 SOUTH INDEPENDENCE MALL WEST
PHILADELPHIA, PA 19106 USA
TEL 215.440.0030 / FAX 215.440.0041
WWW.THEOLINSTUDIO.COM
OLIN PARTNERSHIP, LTD.

KIER & WRIGHT
3350 Scott Boulevard, Building 22
Santa Clara, California 95054
www.kierwright.com Fax: (408) 727 5641

© Kier & Wright, 2011

Client
Apple, Inc.

Project
Apple Campus 2

Title
Main Building
Typical Parking
B1 Plan

Project No.	Date	Scale @ Arch E1
1858	01/17/12	1/16"=1'
Number		Revision
P-8.11		01

W:\A1858_Publications\03_Design\Planning_Set\P-9.00.dgn 08/11/2011 14:01:18

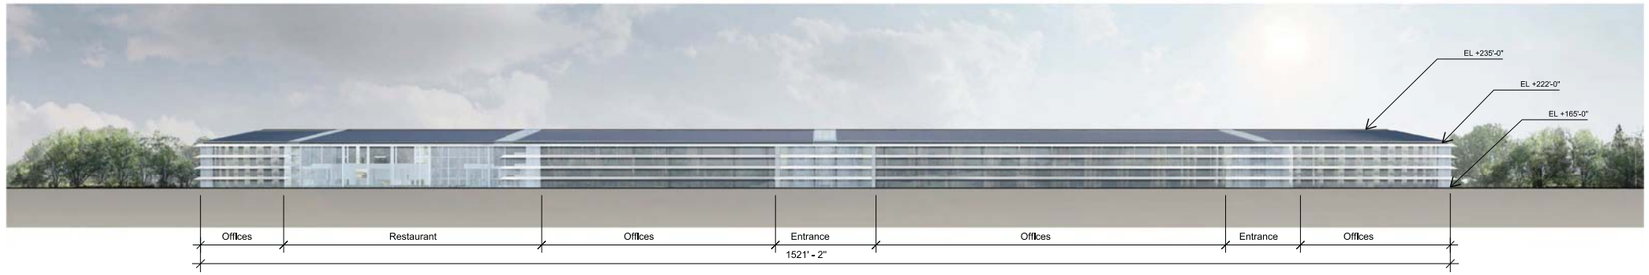

01 North Elevation
1"=64'

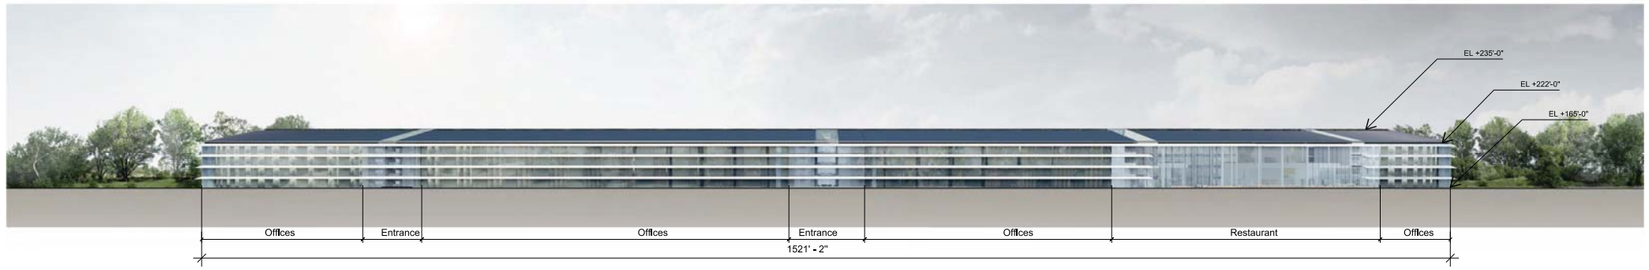

02 East Elevation
1"=64'

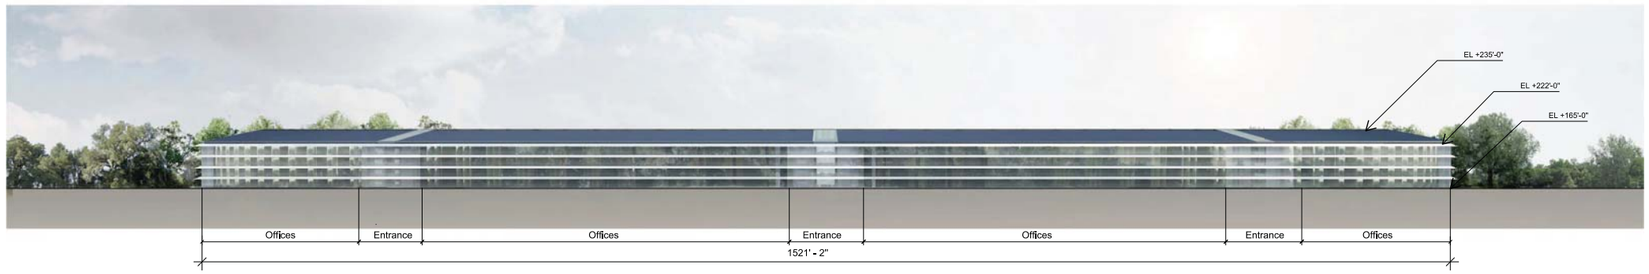

03 West Elevation
1"=64'

0' 50' 100' 200'

General Notes
1. Do not scale drawings. Dimensions govern.
2. All dimensions are in feet and inches unless noted otherwise.
3. All dimensions shall be verified on site before proceeding with the work.
4. Foster + Partners shall be notified in writing of any discrepancies.
5. Any areas indicated on this sheet are approximate and indicative only.

Rev.	Date	Reason For Issue	Chk
01	11/04/11	Planning Revision	
00	09/09/11	Planned Development Permit	

Key Plan

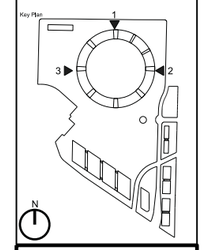

Foster + Partners
Riverside, 22 Hester Road
London SW11 4AN
T +44 (0)20 7738 0455
F +44 (0)20 7738 1107
© Foster + Partners 2010

ARUP
Arup North America Ltd.
560 Mission Street, Suite 700
San Francisco, CA 94105 USA
Tel +1 (0) 415 946 0200 Fax +1 (0) 415 957 9096
www.arup.com

OLIN
LANDSCAPE ARCHITECTURE AND URBAN DESIGN
PUBLIC LEDGER BUILDING,SUITE 1123
150 SOUTH INDEPENDENCE MALL WEST
PHILADELPHIA, PA 19106
TEL 215.440.0030 / FAX 215.440.0041
WWW.THEOLINSTUDIO.COM
OLIN PARTNERSHIP, LTD.

KIER & WRIGHT
3350 Scott Boulevard, Building 22
Santa Clara, California 95054
Phone (408) 727 6665 Fax (408) 727 5641
www.kierwright.com © Kier & Wright, 2011

Client
Apple, Inc.

Project
Apple Campus 2

Title
Main Building Elevations

Project No.	Date	Scale @ A1 and A3
1858	08/09/11	1"=64'
Number		Revision
P-9.00		01

W:\1858_Buildings\Drawings\Planning_Set\P-9.01.dgn 08/11/2011 14:05:56

01 INNER NORTH ELEVATION
1"=64'

02 INNER EAST ELEVATION
1"=64'

03 INNER WEST ELEVATION
1"=64'

04 INNER SOUTH ELEVATION
1"=64'

0' 50' 100' 200'

General Notes
1. Do not scale drawings. Dimensions govern.
2. All dimensions are in feet and inches unless noted otherwise.
3. All dimensions shall be verified on site before proceeding with the work.
4. Foster + Partners shall be notified in writing of any discrepancies.
5. Any areas indicated on this sheet are approximate and indicative only.

Rev.	Date	Reason For Issue	Chk
01	11/04/11	Planning Revision	
00	09/08/11	Planned Development Permit	

Key Plan

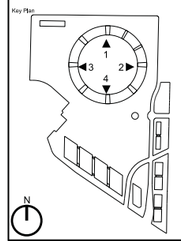

Foster + Partners
Riverside, 22 Hester Road
London SW11 4AN
T +44 (0)20 7738 0455
F +44 (0)20 7738 1007
© Foster + Partners 2010

ARUP
Arup North America Ltd.
560 Mission Street, Suite 700
San Francisco, CA 94105 USA
T+1415 957 9445, Fax (415) 957 9096
www.arup.com

OLIN
LANDSCAPE ARCHITECTURE AND URBAN DESIGN
PUBLIC LEDGER BUILDING, SUITE 1123
150 SOUTH INDEPENDENCE MALL WEST
PHILADELPHIA, PA 19106
TEL 215.440.0030 | FAX 215.440.0041
WWW.THEOLINSTUDIO.COM
OLIN PARTNERSHIP, LTD.

KIER & WRIGHT
3350 Scott Boulevard, Building 22
Santa Clara, California 95054
Phone (408) 727-2214 Fax (408) 727 5641
www.kierwright.com
© Kier & Wright, 2011

Client
Apple, Inc.

Project
Apple Campus 2

Title
Main Building Elevations

Project No.	Date	Scale @ Arch E1
1858	08/09/11	1"=64'
Number		Revision
P-9.01		01

W:\Client_Collaborations_Shared\Working_Set\P-10.00.dgn 29/08/2012 14:44

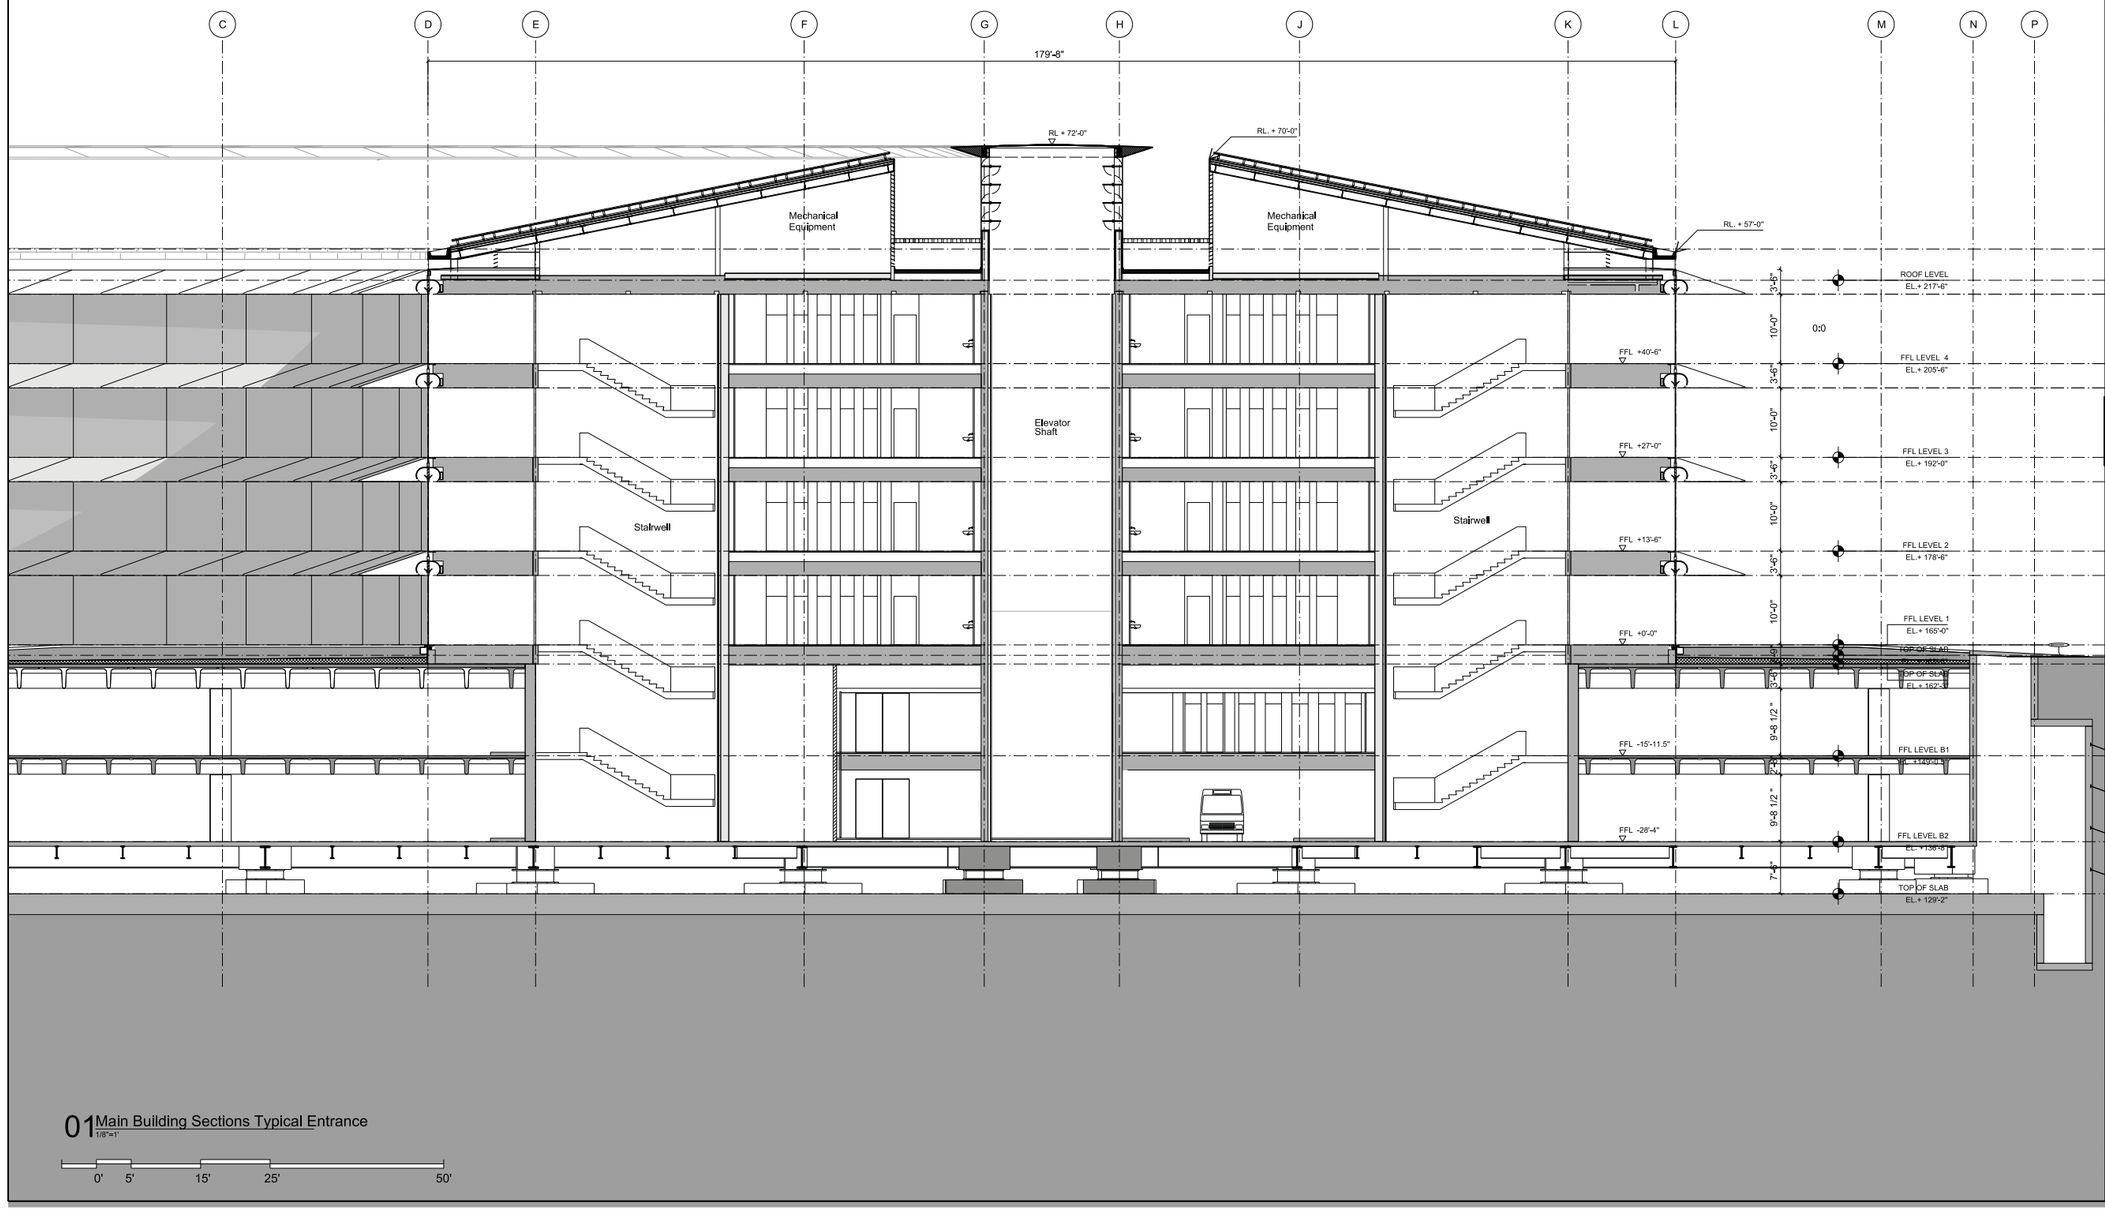

01 Main Building Sections Typical Entrance
1/8"=1'

0' 5' 15' 25' 50'

General Notes

1. Do not scale drawings. Dimensions govern.
2. All dimensions are in feet and inches unless noted otherwise.
3. All dimensions shall be verified on site before proceeding with the work.
4. Foster + Partners shall be notified in writing of any discrepancies.
5. Any areas indicated on this sheet are approximate and indicative only.

Rev.	Date	Reason For Issue	CHK
03	02/29/12	Planning Revision	
02	01/17/12	Planning Revision	
01	11/04/11	Planning Revision	
00	08/09/11	Planned Development Permit	

Key Plan

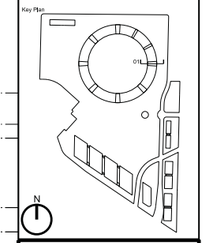

Foster + Partners
Riverside, 22 Hester Road
London SW11 4AN
T +44 (0)20 7738 0455
F +44 (0)20 7738 1107
© Foster + Partners 2010

ARUP
Arup North America Ltd.
560 Mission Street, Suite 700
San Francisco, CA 94105 USA
Tel +1 (415) 957 9445 Fax (415) 957 9096
www.arup.com

OLIN
LANDSCAPE ARCHITECTURE AND URBAN DESIGN
PUBLIC LEDGER BUILDING SUITE 1125
150 SOUTH INDEPENDENCE MALL WEST
PHILADELPHIA, PA 19106
TEL 215.440.0030 / FAX 215.440.0041
WWW.THEOLINSTUDIO.COM
OLIN PARTNERSHIP, LTD.

KIER & WRIGHT
3350 Scott Boulevard, Building 22
Santa Clara, California 95054
Phone: (408) 727 6665 Fax: (408) 727 5641
www.kierwright.com ©Kier & Wright, 2011

Client
Apple, Inc.

Project
Apple Campus 2

Title
Proposed Main Building Sections Typical Entrance

Project No.	Date	Scale @ Arch E1
1858	08/09/11	1/8"=1'

Number	Revision
P-10.00	01

©Unauthorized Reproduction Prohibited 29-FEB-2012 11:56:44

Refer to this sheet for continuation of section P-10.02

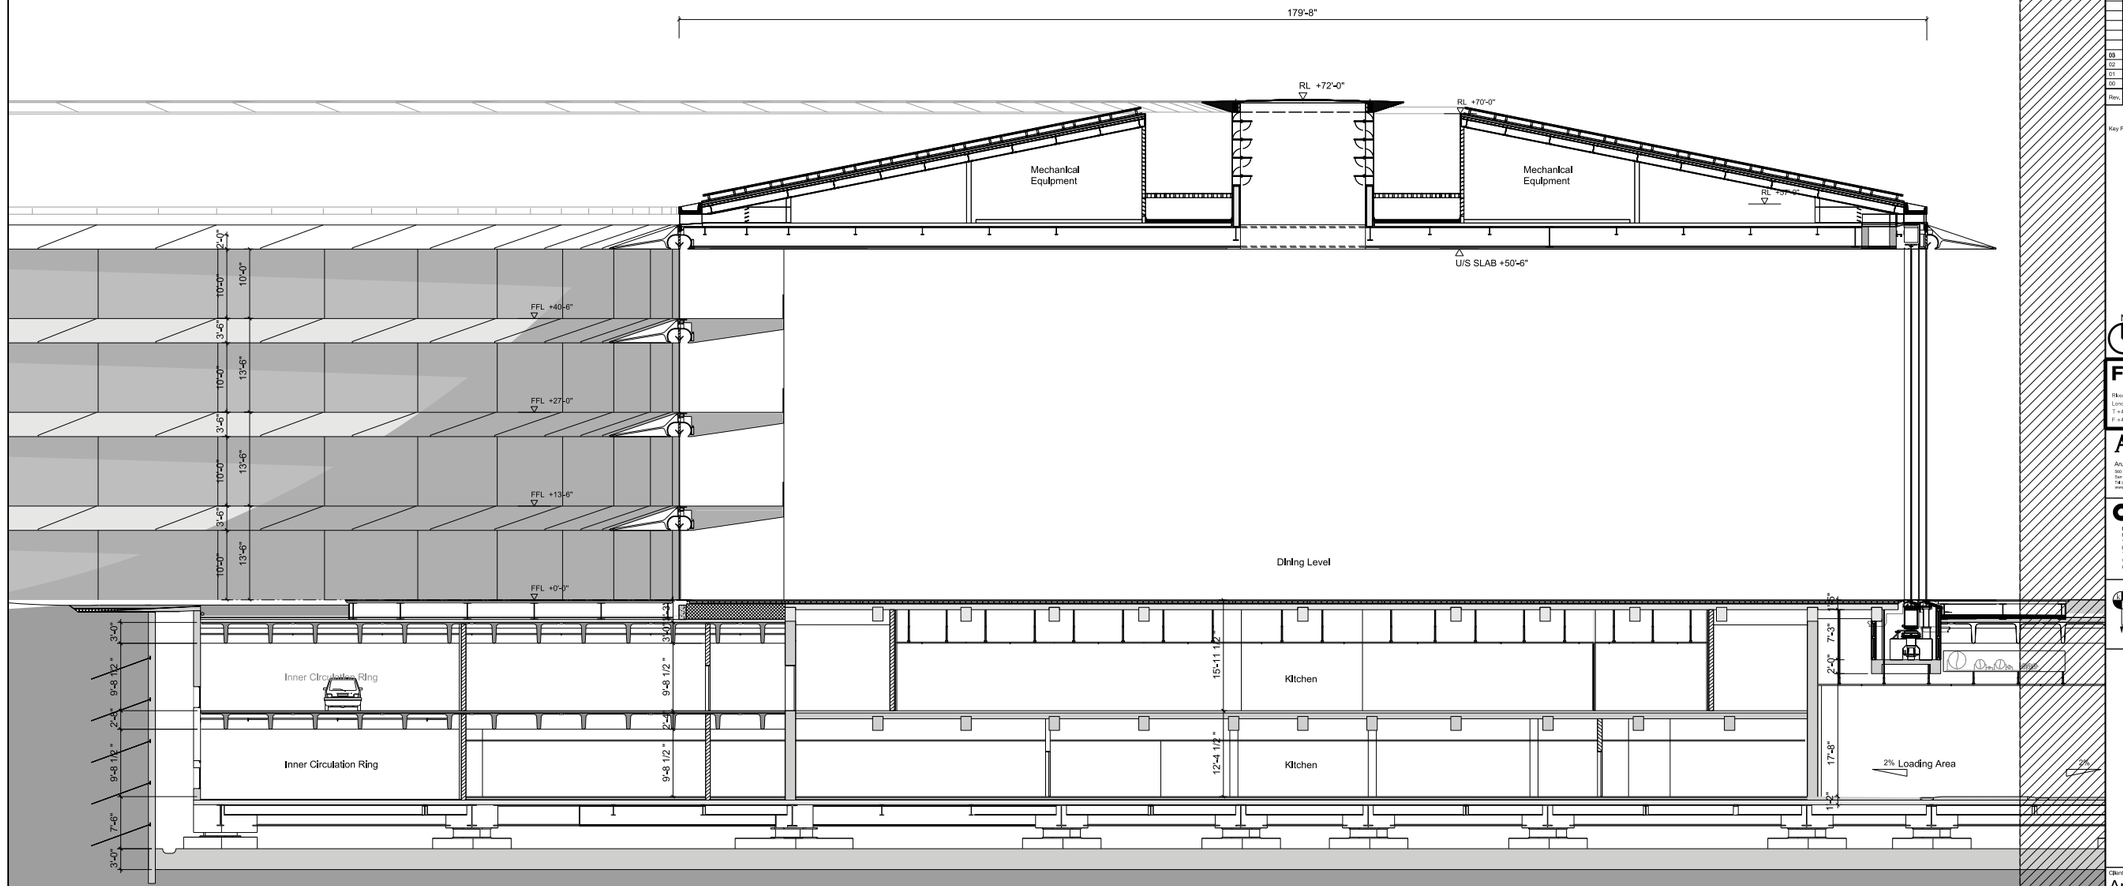

01 Main Building Sections Restaurant
1/8" = 1'

0' 5' 15' 25' 50'

General Notes
1. Do not scale drawings. Dimensions govern.
2. All dimensions are in feet and inches unless noted otherwise.
3. All dimensions shall be verified on site before proceeding with the work.
4. Foster + Partners shall be notified in writing of any discrepancies.
5. Any areas indicated on this sheet are approximate and indicative only.

Rev.	Date	Reason For Issue	CHK
03	02/29/12	Planning Revision	
02	01/17/12	Planning Revision	
01	11/04/11	Planning Revision	
00	08/09/11	Planned Development Permit	

Key Plan

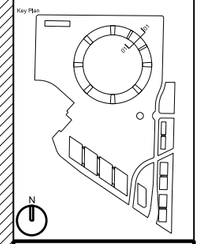

Foster + Partners
Riverside, 22 Hester Road
London SW11 4AN
T +44 (0)20 7738 0455
F +44 (0)20 7738 1007
© Foster + Partners 2010

ARUP
Arup North America Ltd.
560 Mission Street, Suite 700
San Francisco, CA 94105, USA
Tel (415) 957 9445, Fax (415) 957 9096
www.arup.com

OLIN
LANDSCAPE ARCHITECTURE AND URBAN DESIGN
PUBLIC LEDGER BUILDING, SUITE 1123
150 SOUTH INDEPENDENCE MALL WEST
PHILADELPHIA, PA 19106
TEL 215.440.0030 / FAX 215.440.0041
WWW.THEOLINSTUDIO.COM
OLIN PARTNERSHIP, LTD.

KIER & WRIGHT
3350 Scott Boulevard, Building 22
Santa Clara, California 95054
Phone (408) 727-5665 Fax (408) 727 5641
www.kierwright.com
© Kier & Wright, 2011

Client
Apple, Inc.

Project
Apple Campus 2

Title
Proposed Main Building Sections Restaurant

Project No.	Date	Scale @ Arch E1
1858	02/24/12	1/8"=1'
Number		Revision
P-10.01		01

Archive_Architecture_Maintenance_Sustainability_Technology_Construction_Drawings_Planning_Specification_Apple

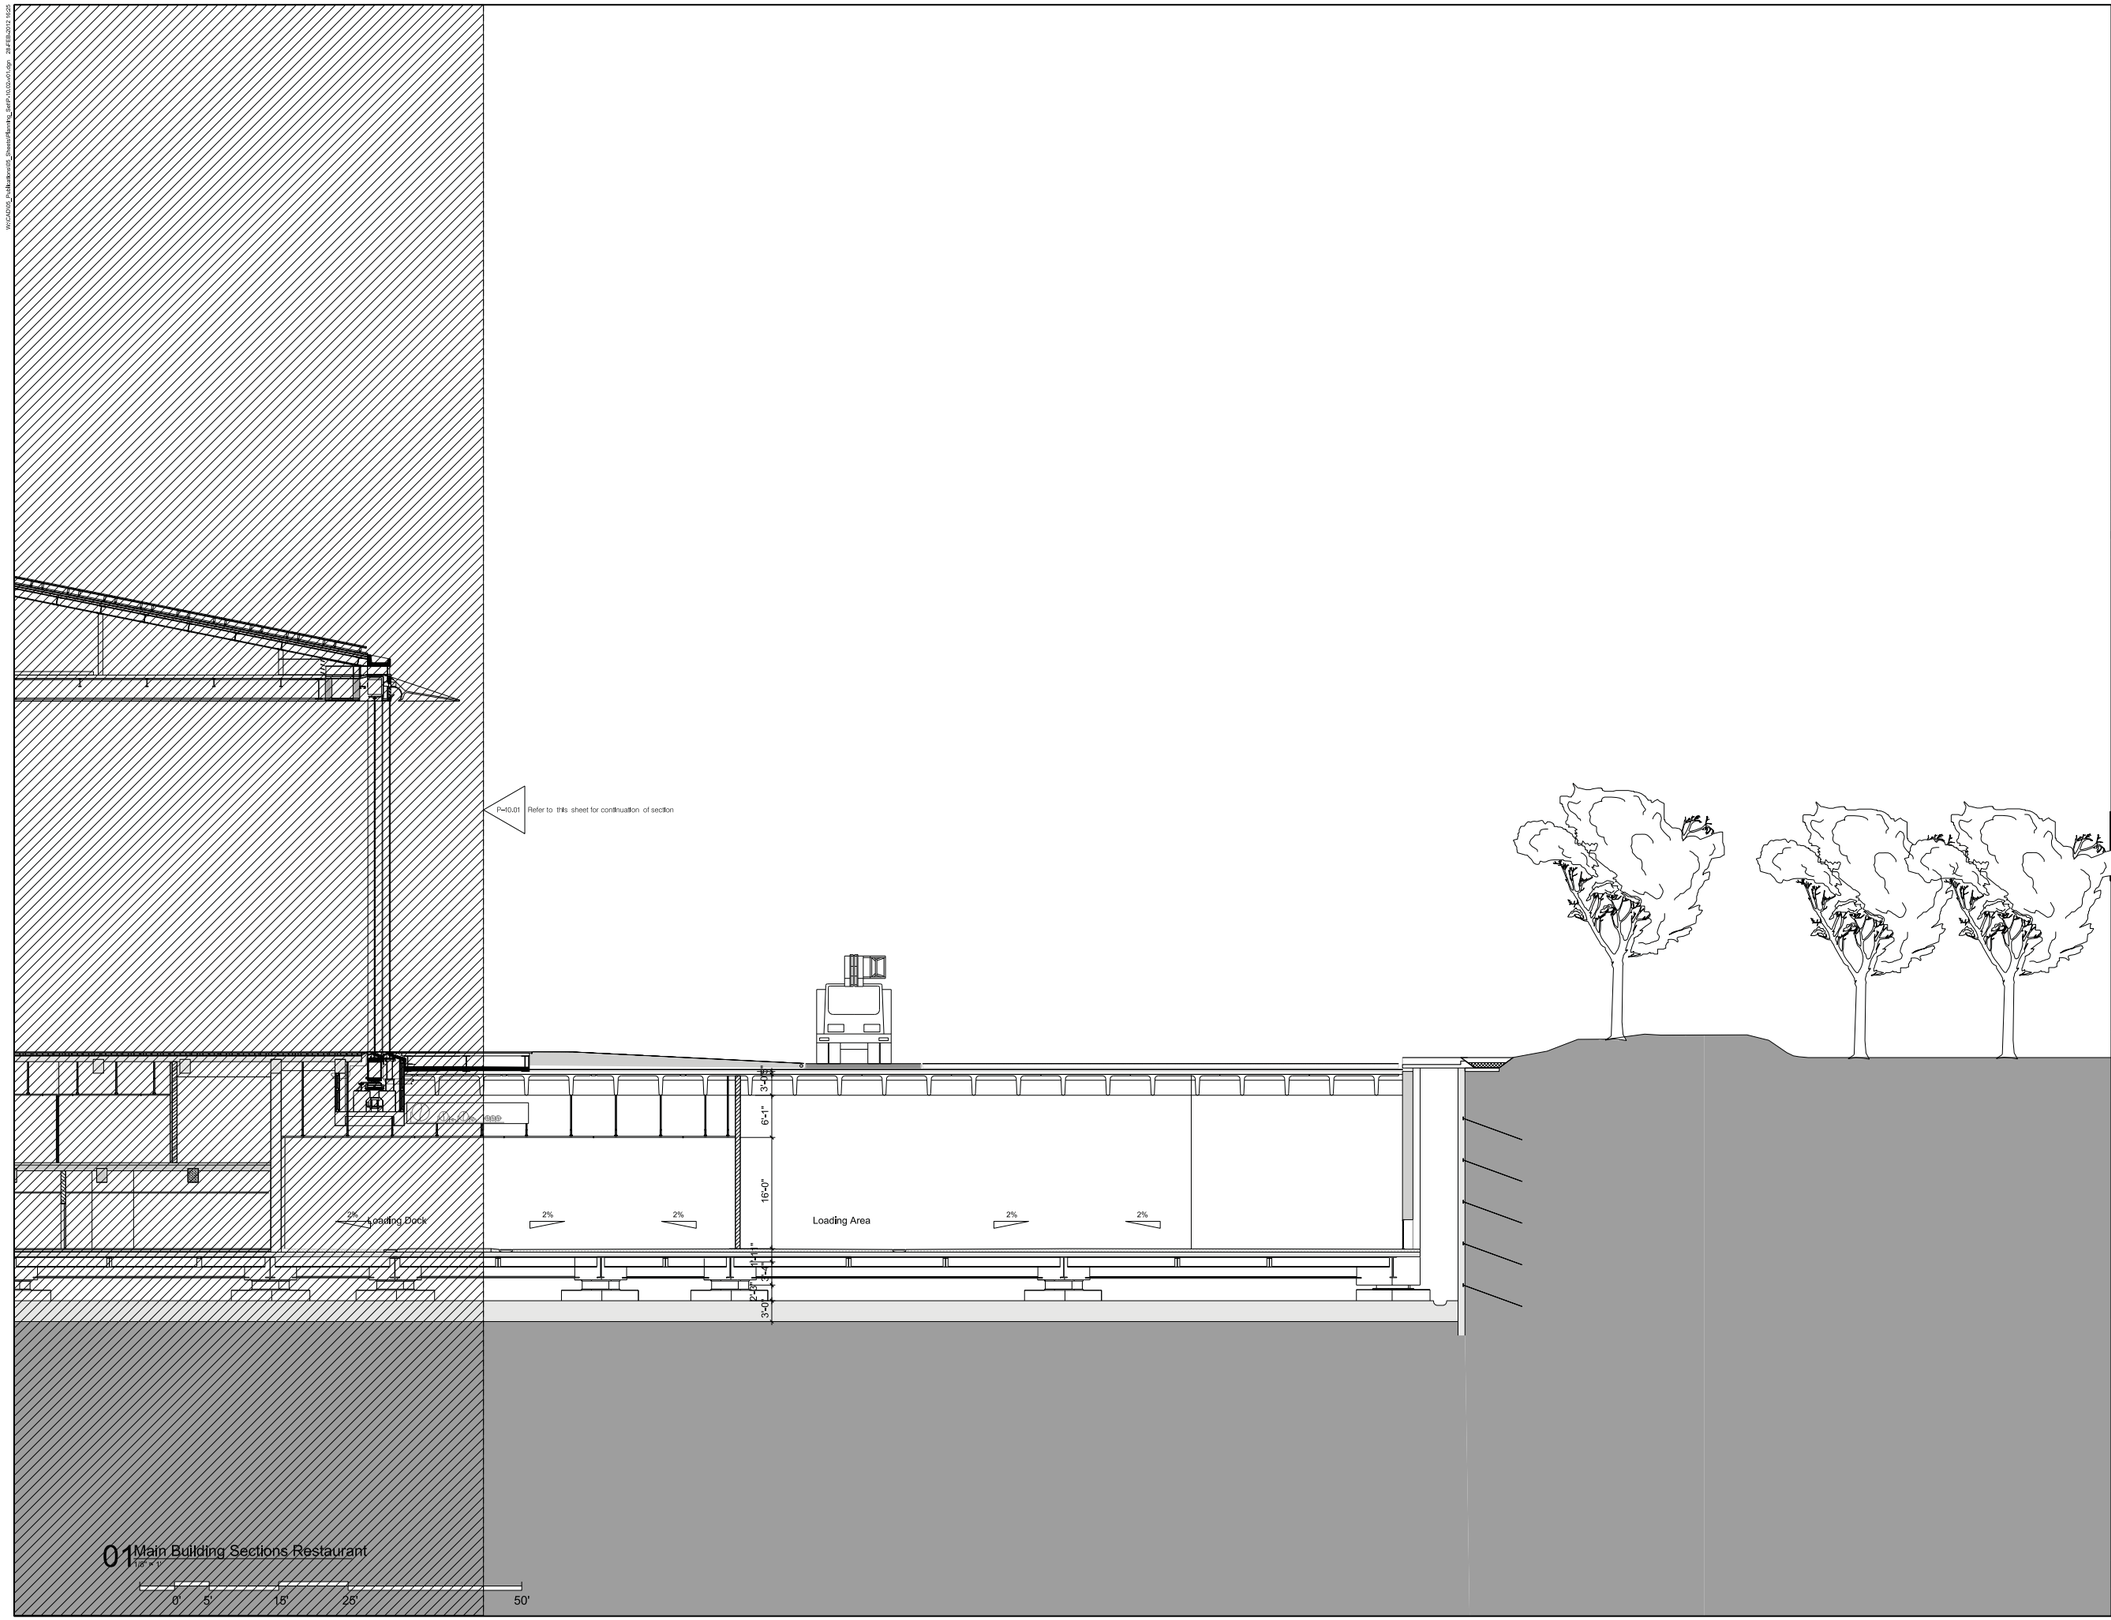

01 Main Building Sections Restaurant
1/8" = 1'
0' 5' 15' 25' 50'

General Notes
1. Do not scale drawings. Dimensions govern.
2. All dimensions are in feet and inches unless noted otherwise.
3. All dimensions shall be verified on site before proceeding with the work.
4. Foster + Partners shall be notified in writing of any discrepancies.
5. Any areas indicated on this sheet are approximate and indicative only.

Rev.	Date	Reason For Issue	Chk
03	02/24/12	**Planning Revision**	
02	01/17/12	Planning Revision	
01	11/04/11	Planning Revision	
00	08/09/11	Planned Development Permit	

Key Plan

Foster + Partners
Riverside, 22 Hester Road
London SW11 4AN
T +44 (0)20 7738 0455
F +44 (0)20 7738 1007
© Foster + Partners 2010

ARUP
Arup North America Ltd.
560 Mission Street, Suite 700
San Francisco, CA 94105 USA
T +1 415 957 9445 F +1 415 957 9096
www.arup.com

OLIN
LANDSCAPE ARCHITECTURE AND URBAN DESIGN
PUBLIC LEDGER BUILDING,SUITE 1123
150 SOUTH INDEPENDENCE MALL WEST
PHILADELPHIA, PA 19106
TEL 215.440.0035 / FAX 215.440.0041
WWW.THEOLINSTUDIO.COM
OLIN PARTNERSHIP, LTD.

KIER & WRIGHT
3350 Scott Boulevard, Building 22
Santa Clara, California 95054
Phone (408) 727 5665 Fax (408) 727 5641
www.kierwright.com
© Kier & Wright, 2011

Client
Apple, Inc.

Project
Apple Campus 2

Title
Proposed Main Building Section Restaurant

Project No.	Date	Scale @ Arch E1
1858	02/24/12	1/8"=1'

Number	Revision
P-10.02	01

W:\Admin_Publications_Drawn\Planning_Set\P-10.03.dgn 29/08/2012 11:00:06

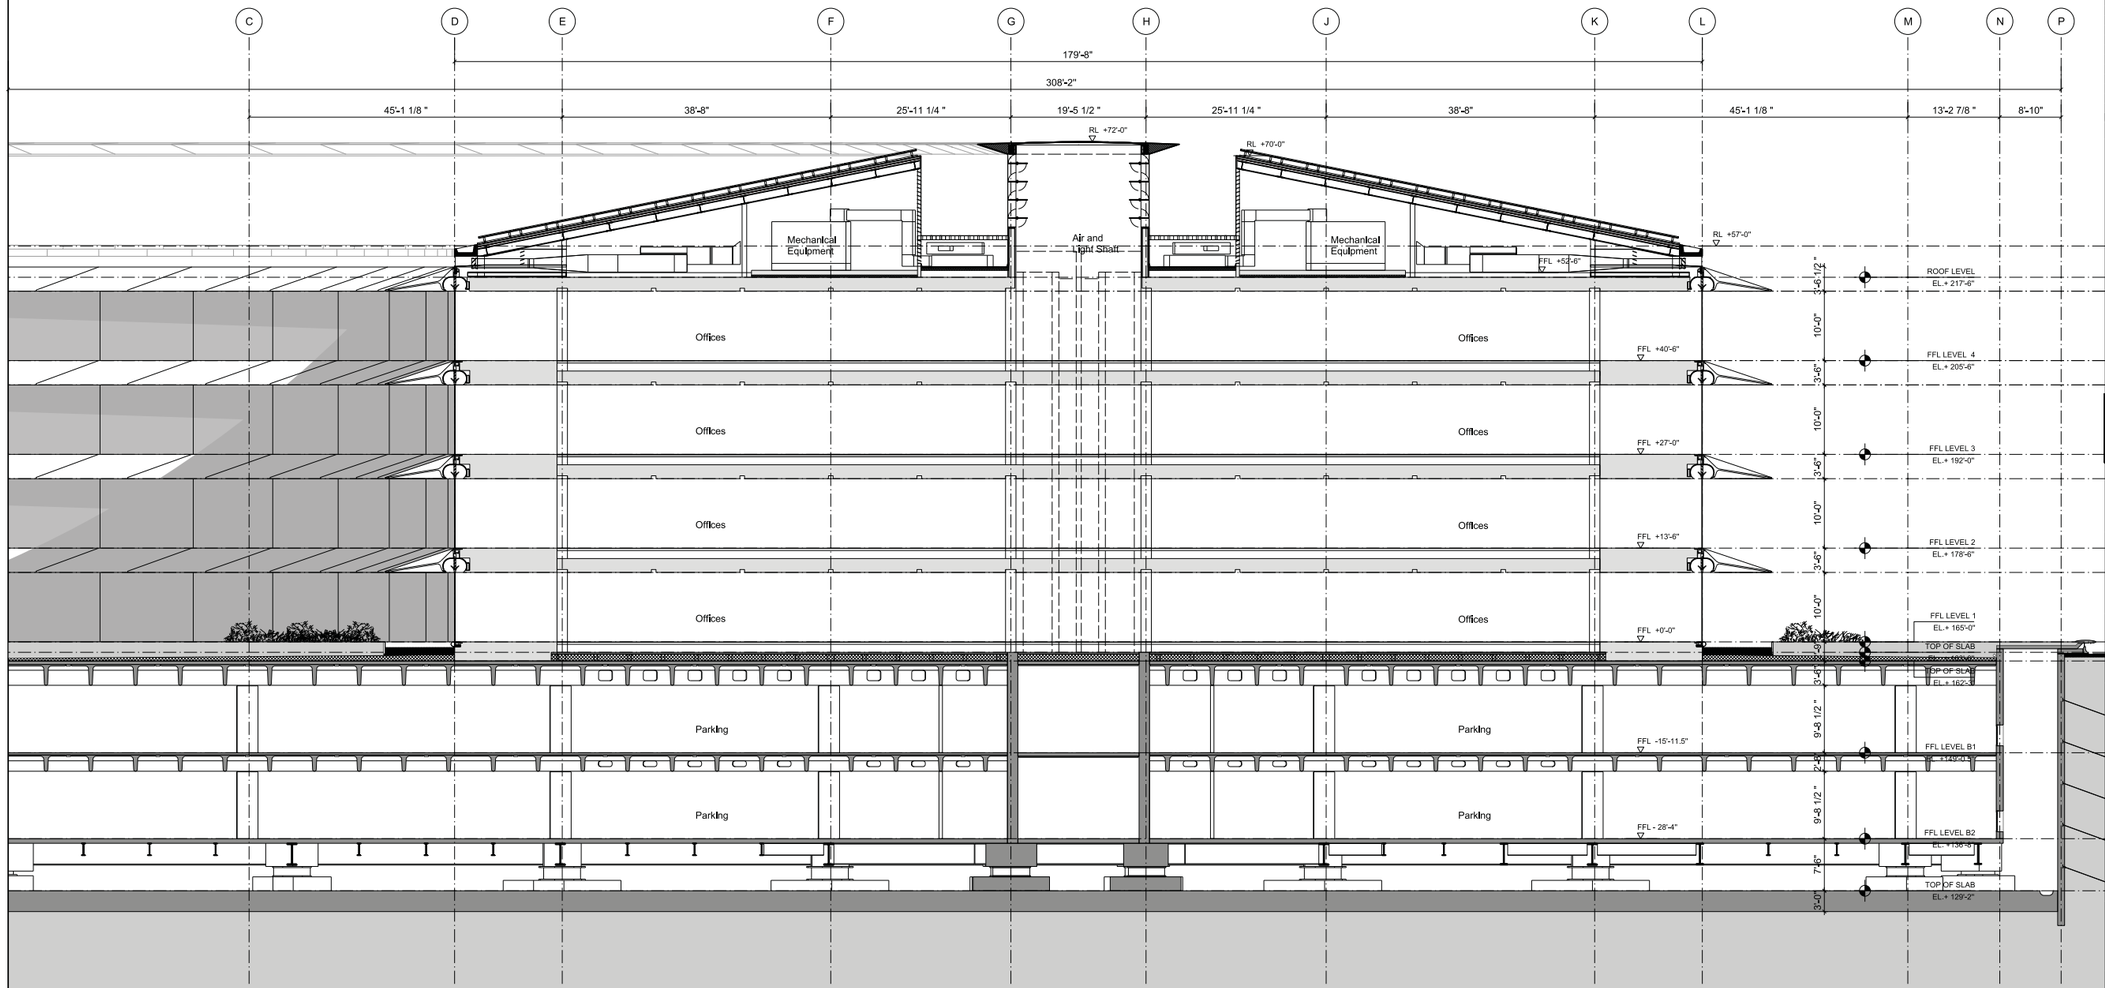

01 Main Building Sections Typical Office
1/8"=1'

0' 5' 15' 25' 50'

General Notes
1. Do not scale drawings. Dimensions govern.
2. All dimensions are in feet and inches unless noted otherwise.
3. All dimensions shall be verified on site before proceeding with the work.
4. Foster + Partners shall be notified in writing of any discrepancies.
5. Any areas indicated on this sheet are approximate and indicative only.

Rev.	Date	Reason For Issue	Chk
03	02/29/12	Planning Revision	
02	01/17/12	Planning Revision	
01	11/04/11	Planning Revision	
00	08/09/11	Planned Development Permit	

Key Plan

Foster + Partners
Riverside, 22 Hester Road
London SW11 4AN
T +44 (0)20 7738 0455
F +44 (0)20 7738 1007
© Foster + Partners 2010

ARUP
Arup North America Ltd.
560 Mission Street, Suite 700
San Francisco, CA 94105 USA
T +1 415 946 0200 F +1 415 957 9096
www.arup.com

OLIN
LANDSCAPE ARCHITECTURE AND URBAN DESIGN
PUBLIC LEDGER BUILDING,SUITE 1123
150 SOUTH INDEPENDENCE MALL WEST
PHILADELPHIA, PA 19106
TEL 215.440.0030 / FAX 215.440.0041
WWW.THEOLINSTUDIO.COM
OLIN PARTNERSHIP, LTD.

KIER & WRIGHT
3350 Scott Boulevard, Building 22
Santa Clara, California 95054
Phone:(408) 727 5665 Fax: (408) 727 5641
www.kierwright.com
© Kier & Wright, 2011

Client
Apple, Inc.

Project
Apple Campus 2

Title
Proposed Main Building Section
Typical Office

Project No.	Date	Scale @ Arch E1
1858	08/09/11	1/8"=1'

Number	Revision
P-10.03	02