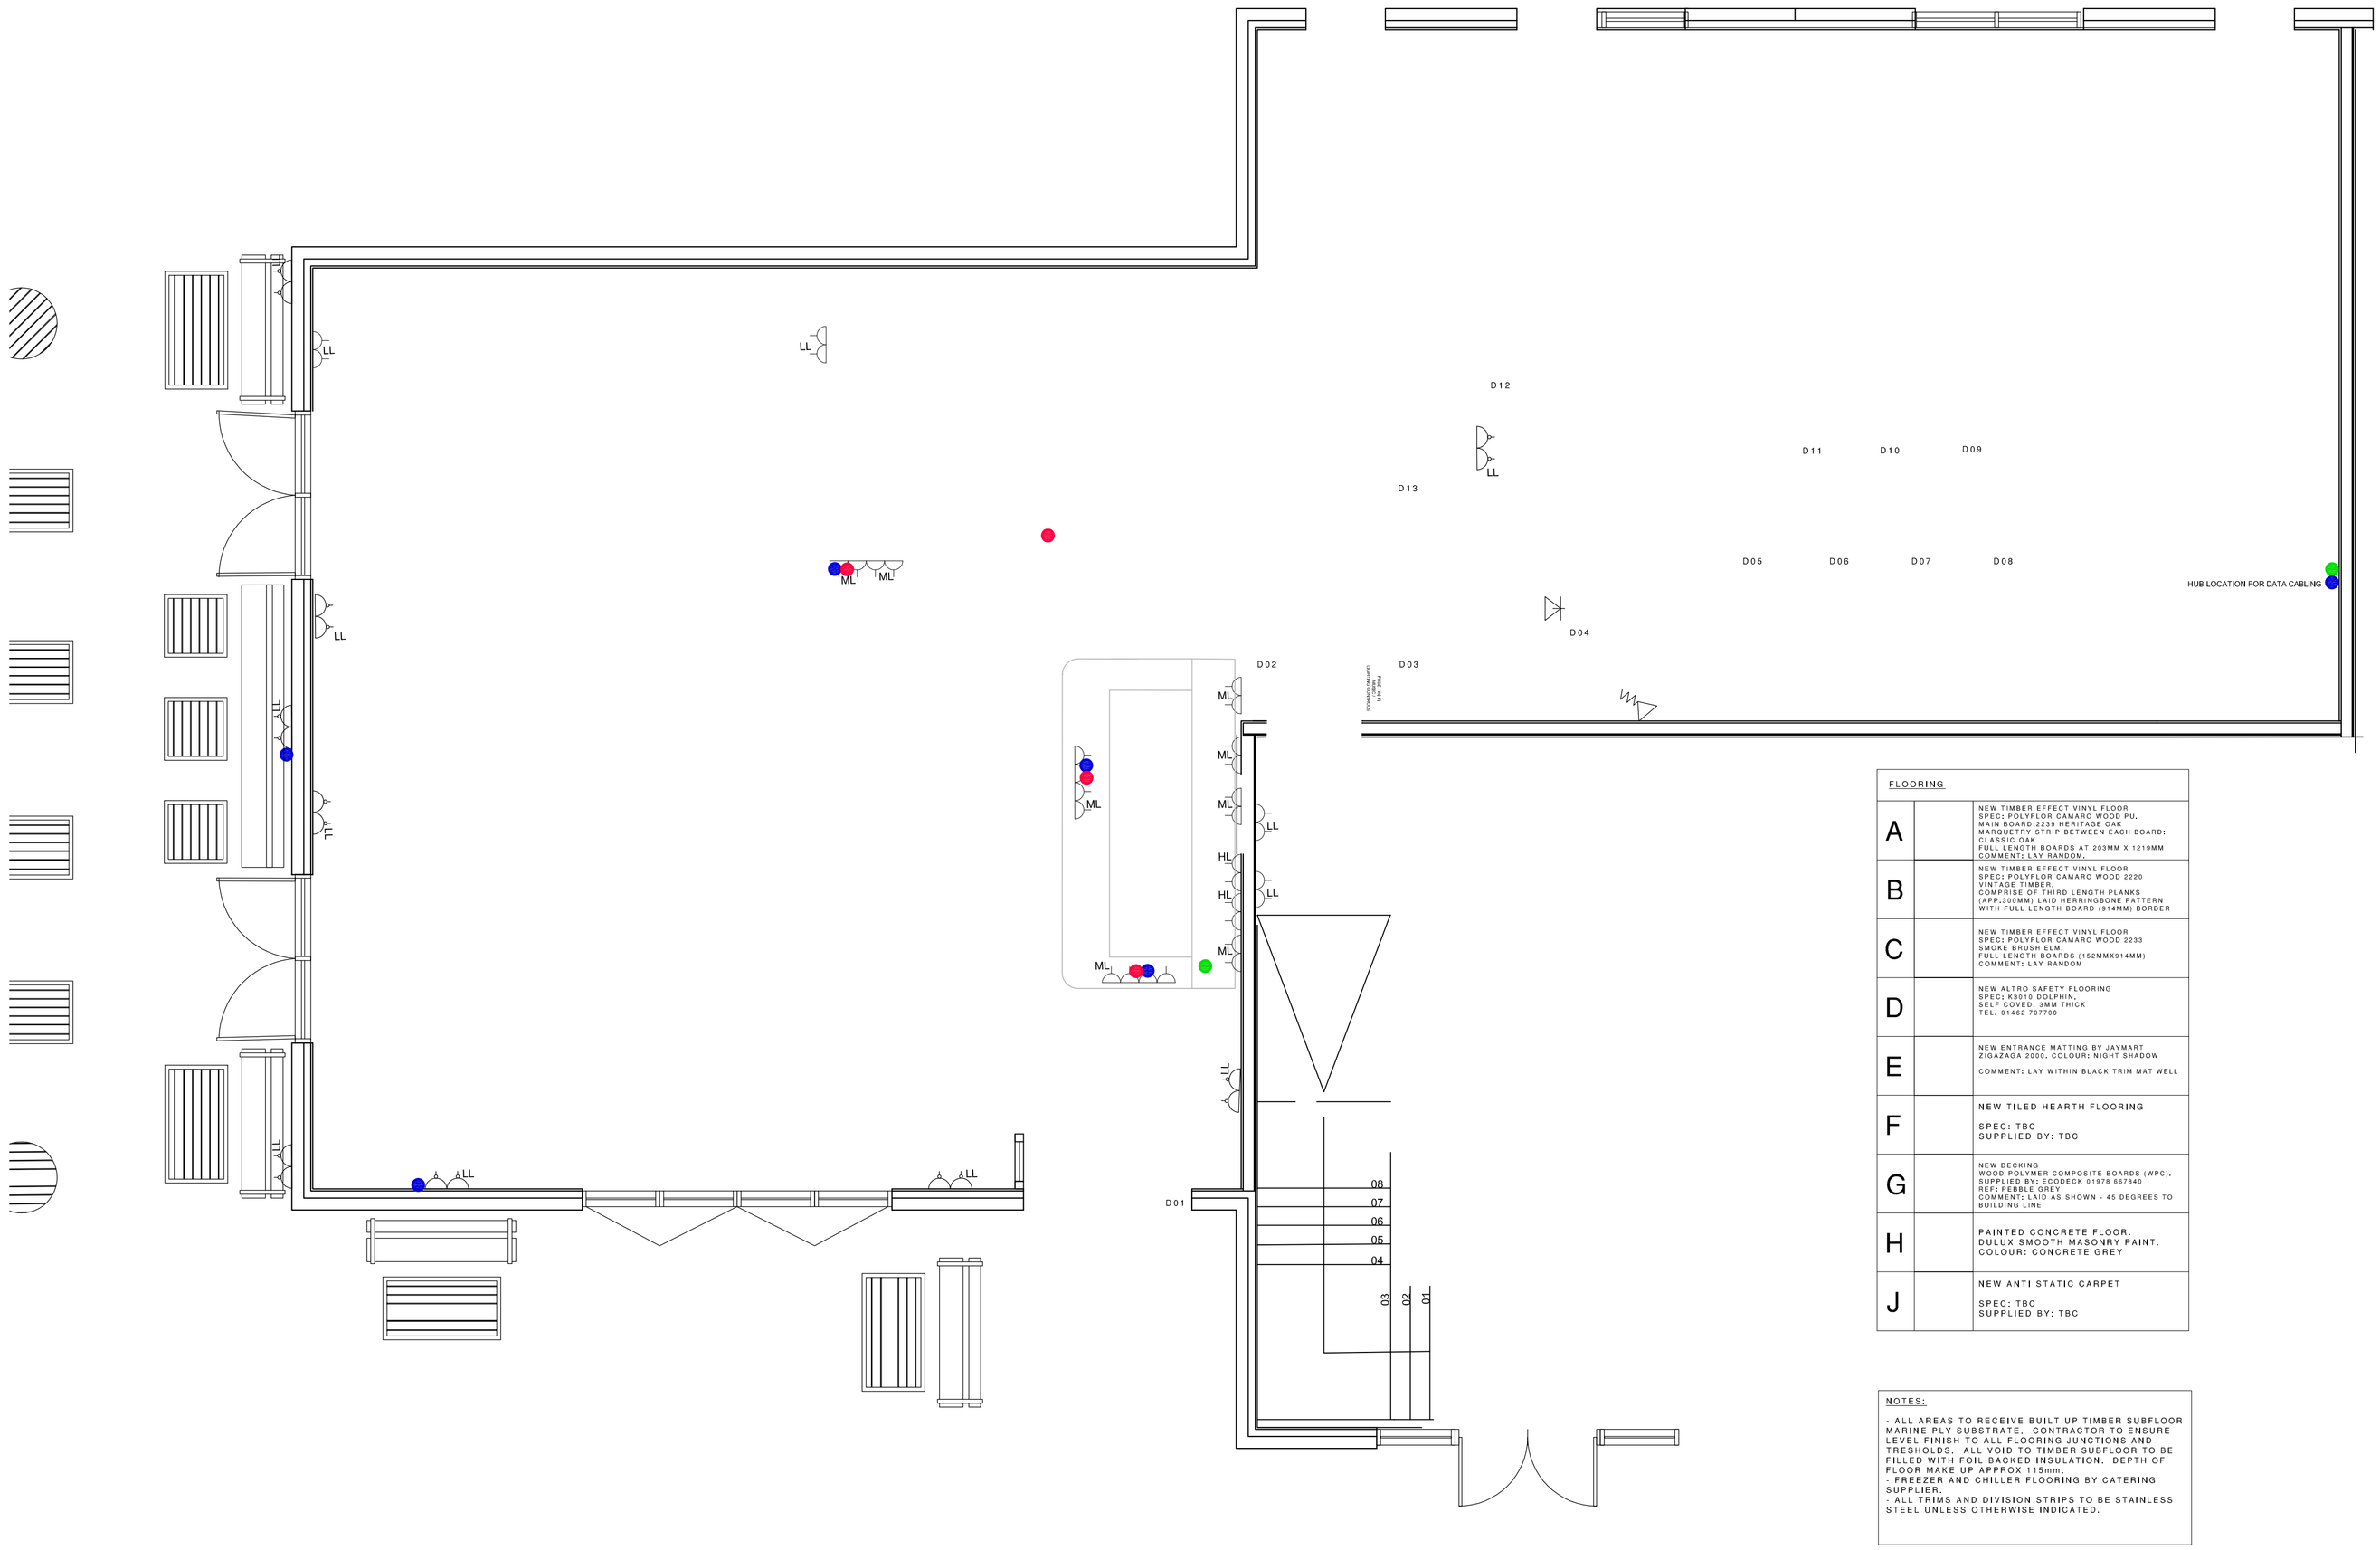

FLOORING		
A		NEW TIMBER EFFECT VINYL FLOOR SPEC: POLYFLOR CAMARO WOOD PU, MAIN BOARD:2220 CAMARO WOOD MARQUETRY STRIP BETWEEN EACH BOARD: CLASSIC OAK FULL LENGTH BOARDS AT 203MM X 1219MM COMMENT: LAY RANDOM.
B		NEW TIMBER EFFECT VINYL FLOOR SPEC: POLYFLOR CAMARO WOOD 2220 VINTAGE TIMBER. COMPRISE OF THIRD LENGTH PLANKS (APP.203MM) LAID HERRINGBONE PATTERN WITH FULL LENGTH BOARD (914MM) BORDER
C		NEW TIMBER EFFECT VINYL FLOOR SPEC: POLYFLOR CAMARO WOOD 2233 SMOKE BRUSH ELM. FULL LENGTH BOARDS (152MMX914MM) COMMENT: LAY RANDOM
D		NEW ALTRO SAFETY FLOORING SPEC: K3010 DOLPHIN. SELF COVED, 3MM THICK TEL. 01462 707700
E		NEW ENTRANCE MATTING BY JAYMART ZIGAZAGA 2000, COLOUR: NIGHT SHADOW COMMENT: LAY WITHIN BLACK TRIM MAT WELL
F		NEW TILED HEARTH FLOORING SPEC: TBC SUPPLIED BY: TBC
G		NEW DECKING WOOD POLYMER COMPOSITE BOARDS (WPC), SUPPLIED BY: ECODECK 01978 667845 REF: PEBBLE GREY COMMENT: LAID AS SHOWN - 45 DEGREES TO BUILDING LINE
H		PAINTED CONCRETE FLOOR. DULUX SMOOTH MASONRY PAINT. COLOUR: CONCRETE GREY
J		NEW ANTI STATIC CARPET SPEC: TBC SUPPLIED BY: TBC

NOTES:

- ALL AREAS TO RECEIVE BUILT UP TIMBER SUBFLOOR MARINE PLY SUBSTRATE. CONTRACTOR TO ENSURE LEVEL FINISH TO ALL FLOORING JUNCTIONS AND TRESHOLDS. ALL VOID TO TIMBER SUBFLOOR TO BE FILLED WITH FOIL BACKED INSULATION. DEPTH OF FLOOR MAKE UP APPROX 115mm.
- FREEZER AND CHILLER FLOORING BY CATERING SUPPLIER.
- ALL TRIMS AND DIVISION STRIPS TO BE STAINLESS STEEL UNLESS OTHERWISE INDICATED.

Copyright of this drawing is owned by Focus Design Ltd -
Do not reproduce, distribute without written consent.

All dimensions to be checked on site and any discrepancies notified prior to commencement of work.

FOCUS DESIGN Ltd
The Old Pumping Station, Main Road, Littleton, Winchester,
Hampshire, SO22 6PR.
01962 850000

Origin: ☐ CAD ☐ IMAGE ☐ SURVEY

Status: ☐ For Information ☐ For Tender ☐ For Construction ☐ As Built Drawing

DATES REV COMMENTS

FOCUS DESIGN

CLIENT
PREMIER MARINAS

PROJECT
CHICHESTER MARINA
BIRDHAM
WEST SUSSEX
PO20 7EJ

DRAWING TITLE
IDEAL COLLECTION PROPOSED SHELL PLAN

SCALE : 1:50 @ A1

DATE : JAN '13

DRAWN BY : MH

SP39.13.101

*