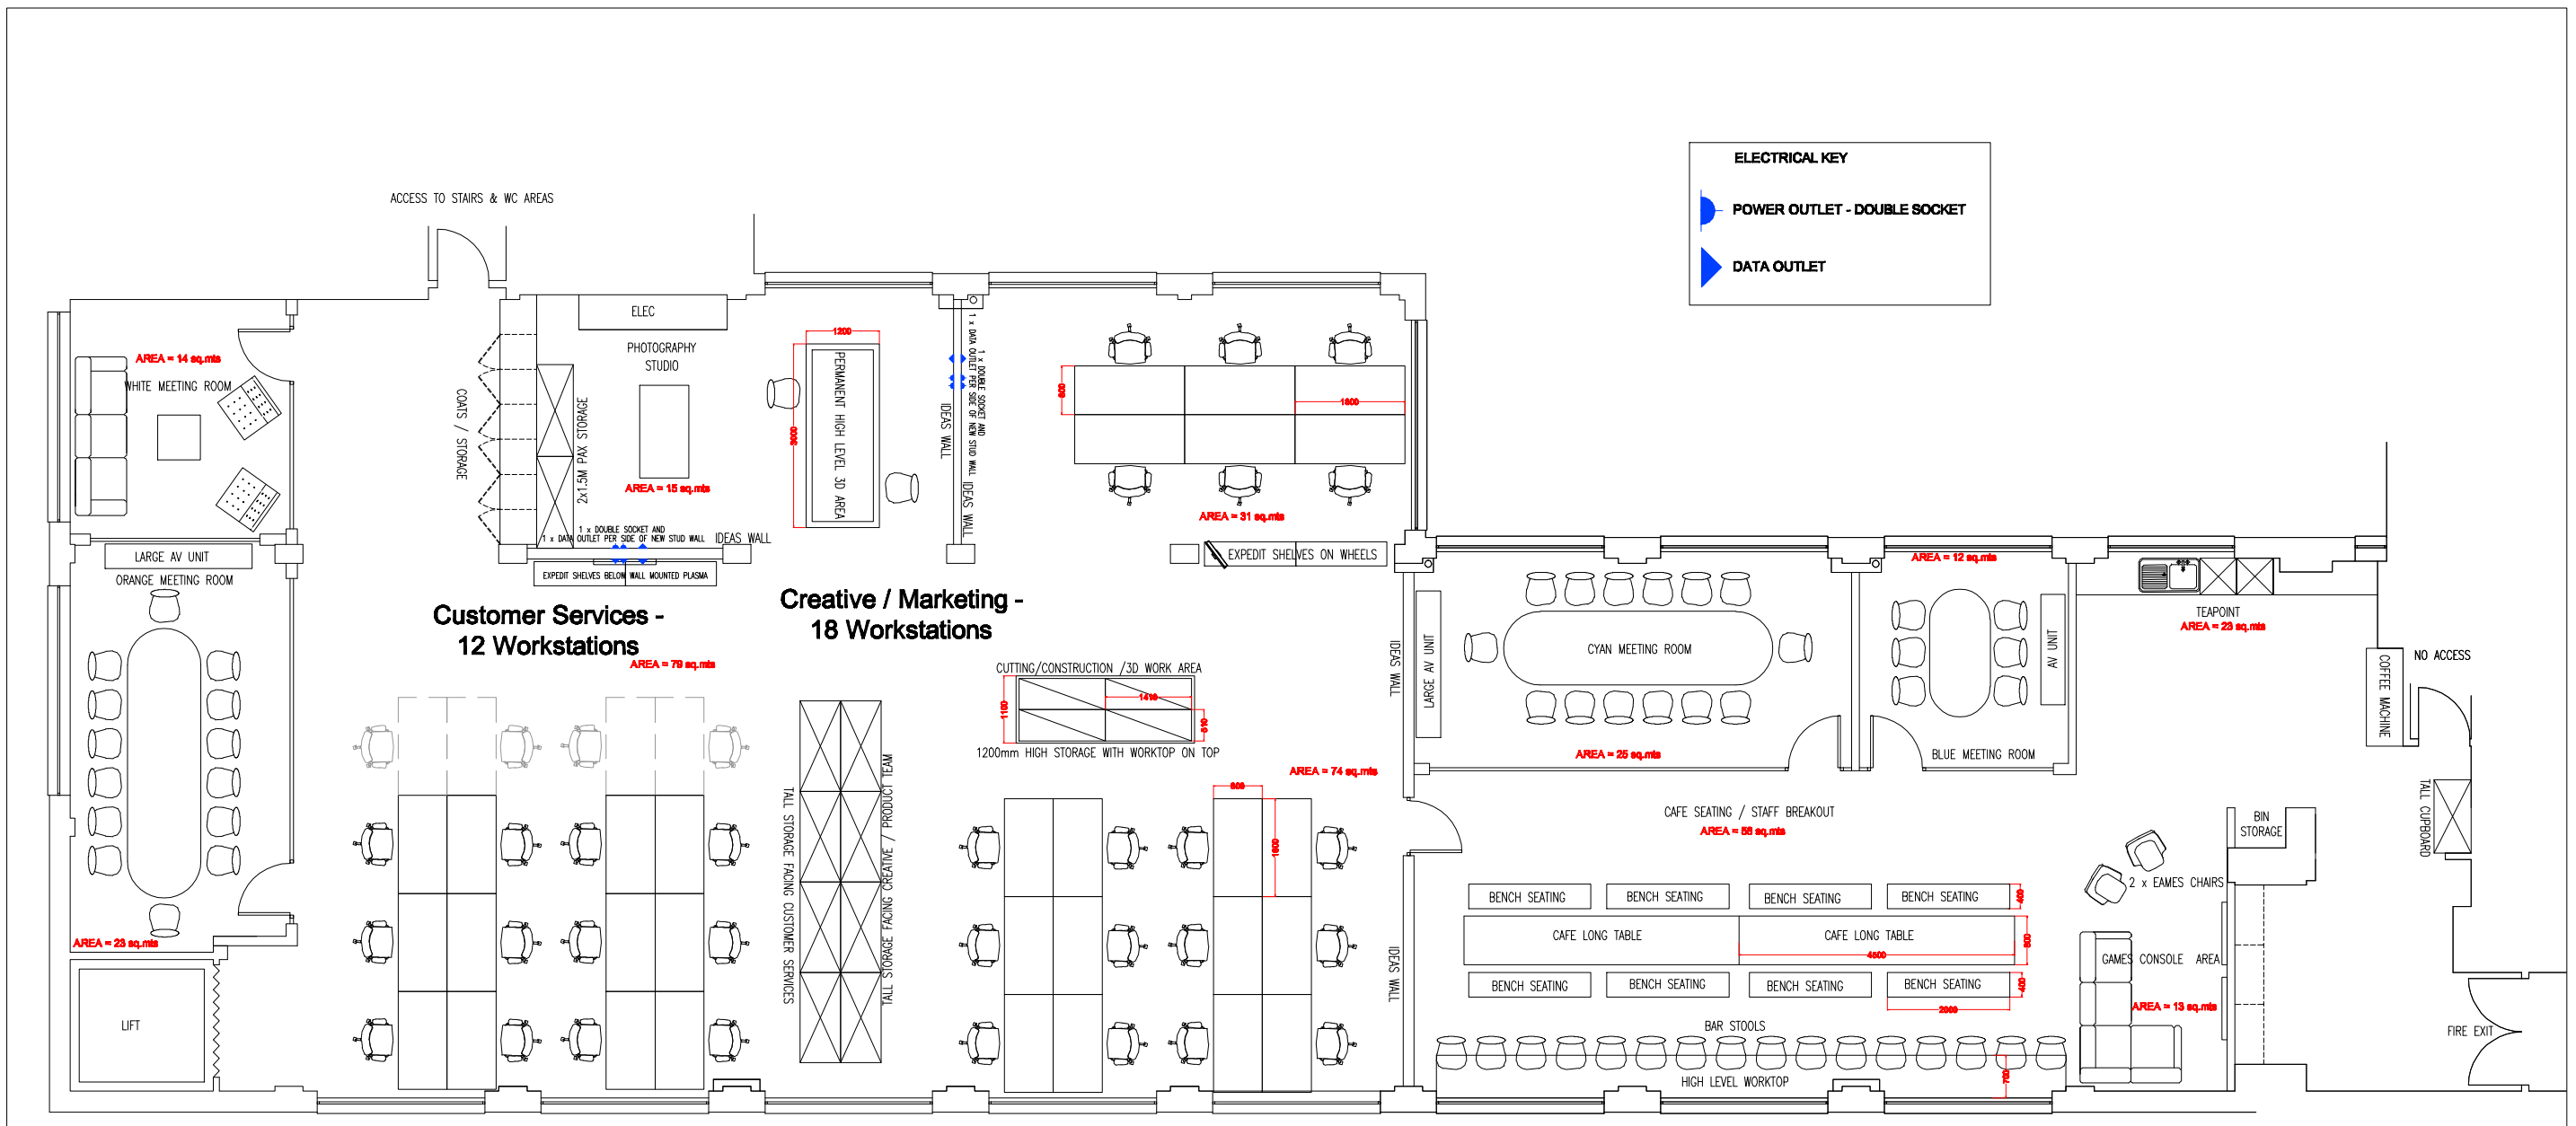

1st Floor Plan - REV E (30 Workstations, + 4 extra Hot desking positions)

1000

Do not scale this drawing. Dimensions only are to be used in preference to small scale drawings.
All dimensions are to be checked on site before any work proceeds.
Any errors or variations are to be reported to the designer. If in doubt ask.
The contractor is to provide full sized setting out drawings based on information
contained in this drawing for the designer's approval prior to commencing manufacture.
This drawing is to be read in conjunction with all the relevant consultants and/or specialists drawings or
documents and any discrepancies or variations are to be notified to the designer before the affected work commences.

project SCRUTTON ST
drwn S.W
contact emma@trifiecreative.com

MOO: 1ST FLOOR - REV E
01 MAR 2012
1:100 @ A3

trifle creative*
people places spaces