Timber Structure Details

1 5

Void former insulation

Timber Cassette wall

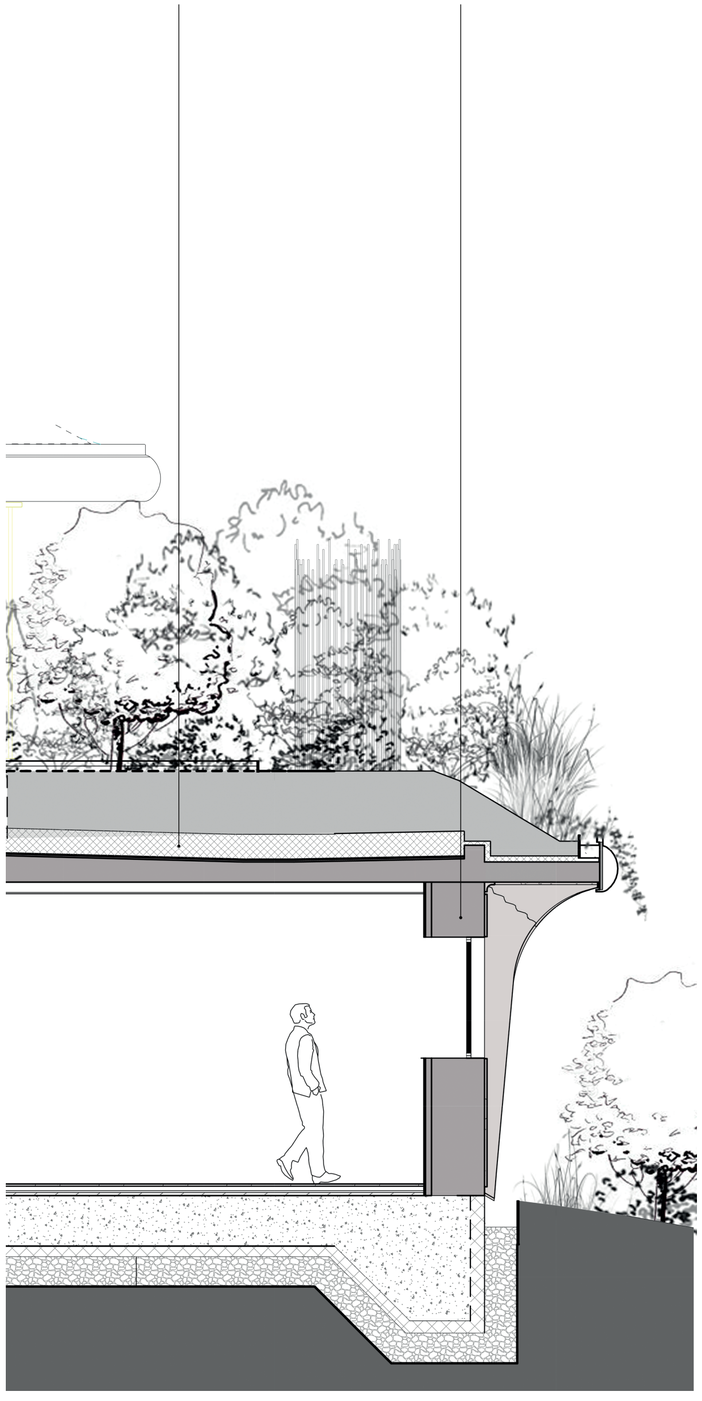

CLT Slab

Glulam Timber fin

Concrete upstand

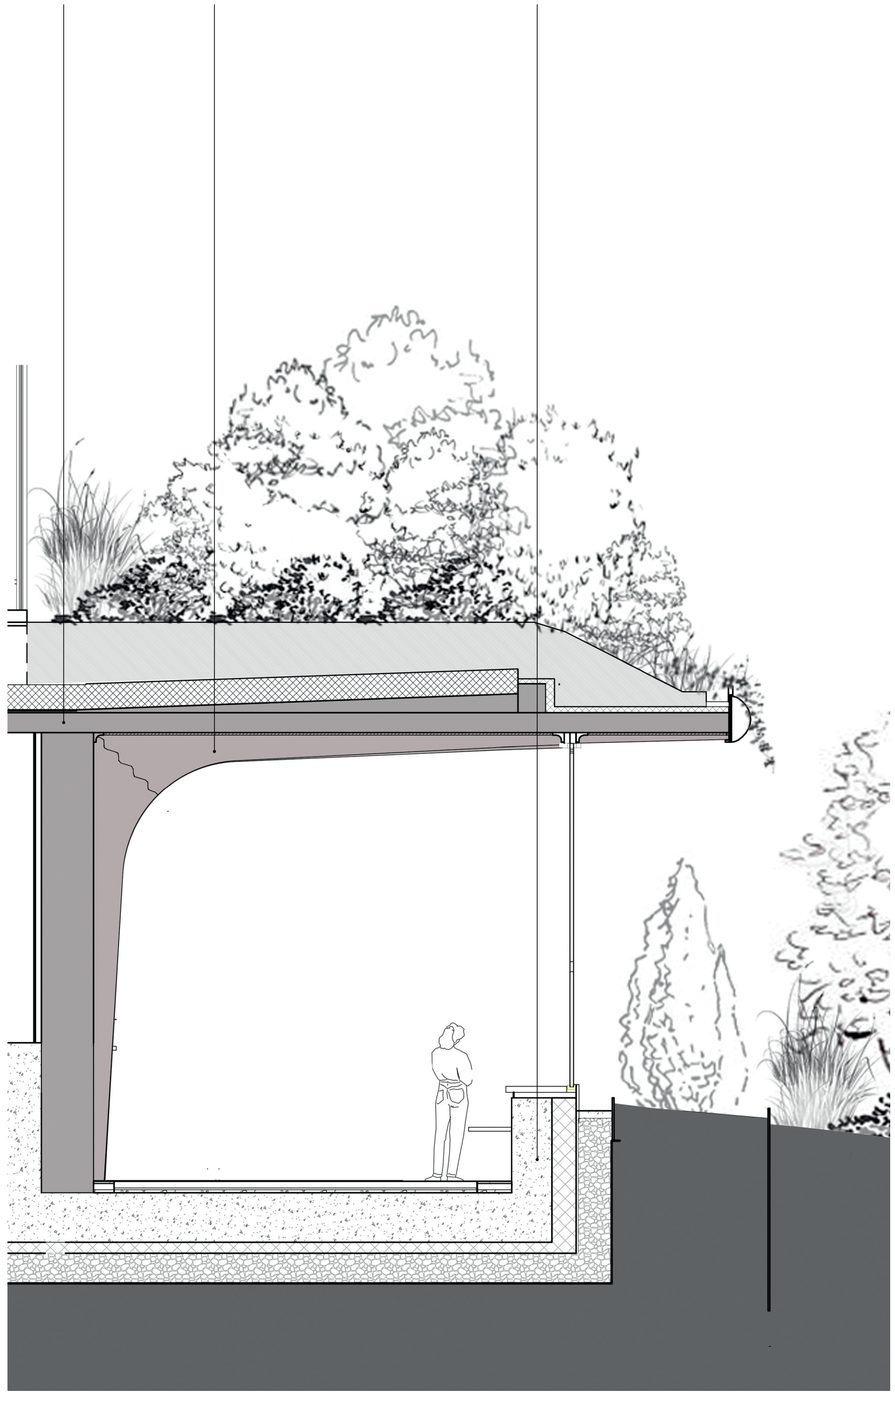

Lightweight aggregate soil
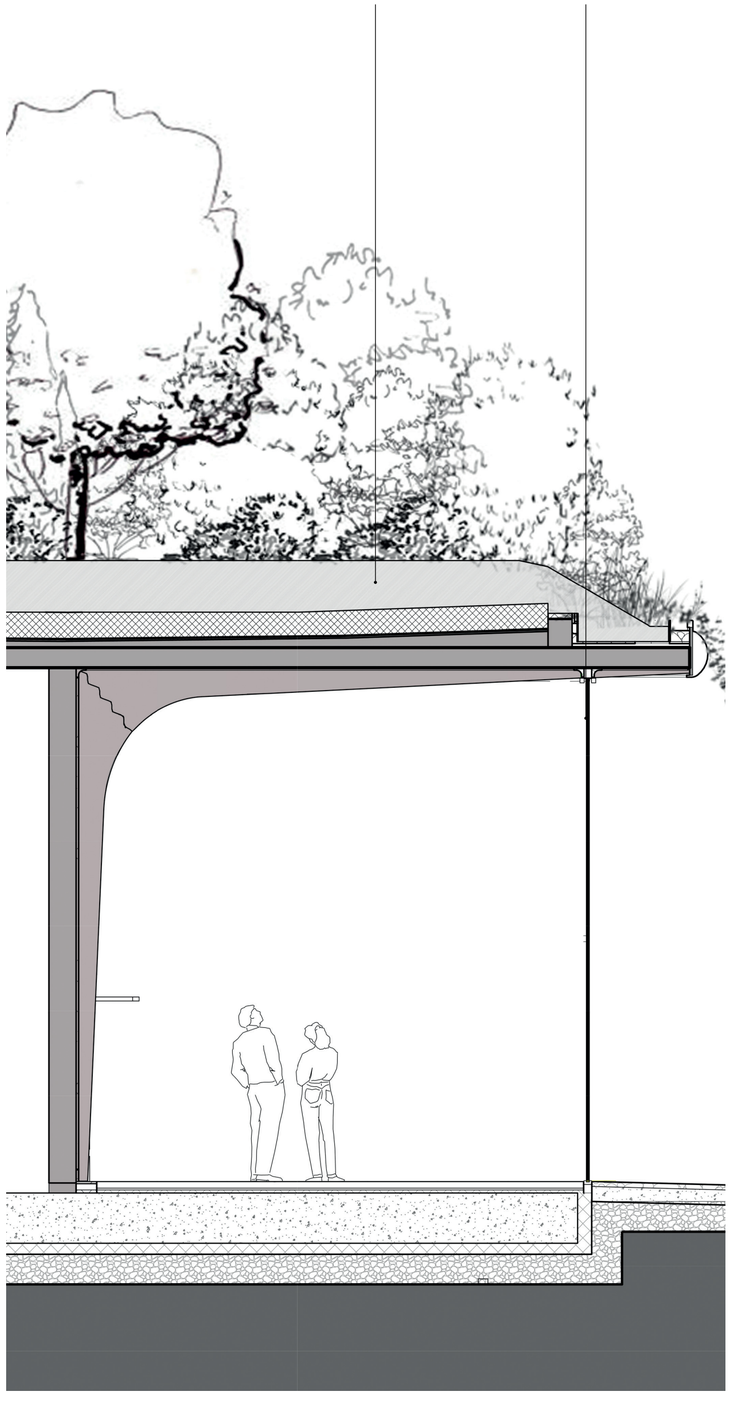
Glazed facade