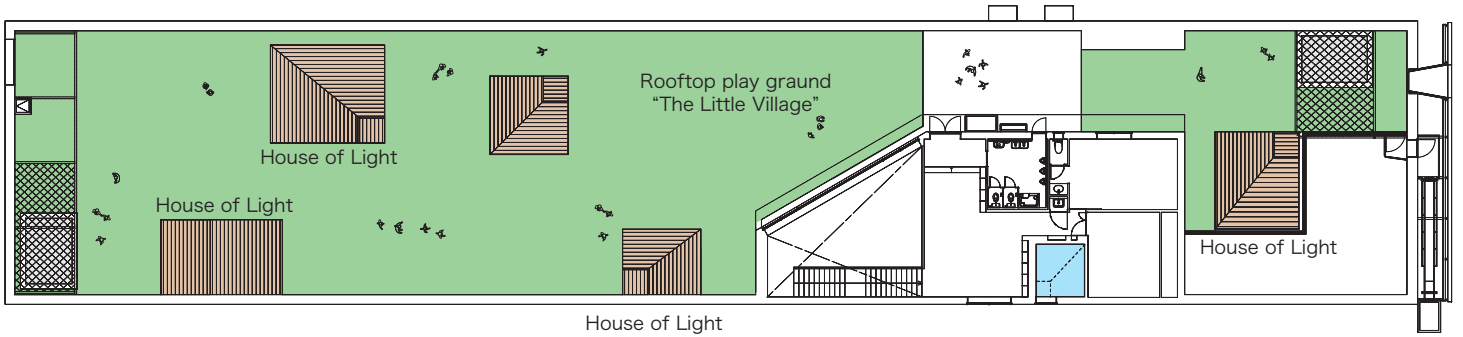

Rooftop floor plan

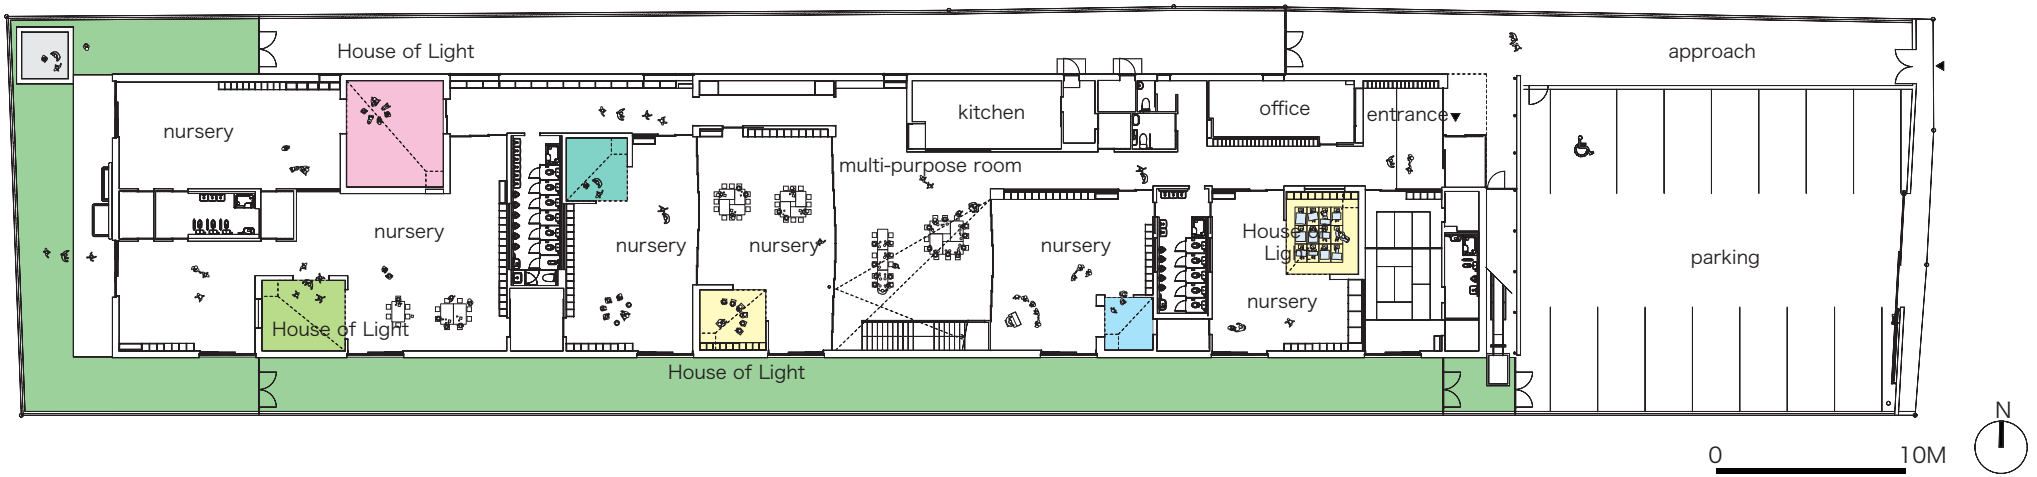

ground floor plan

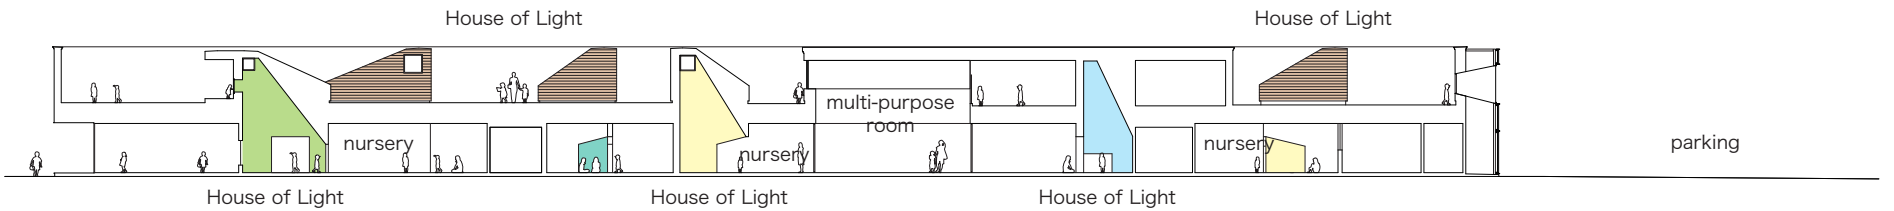

Section