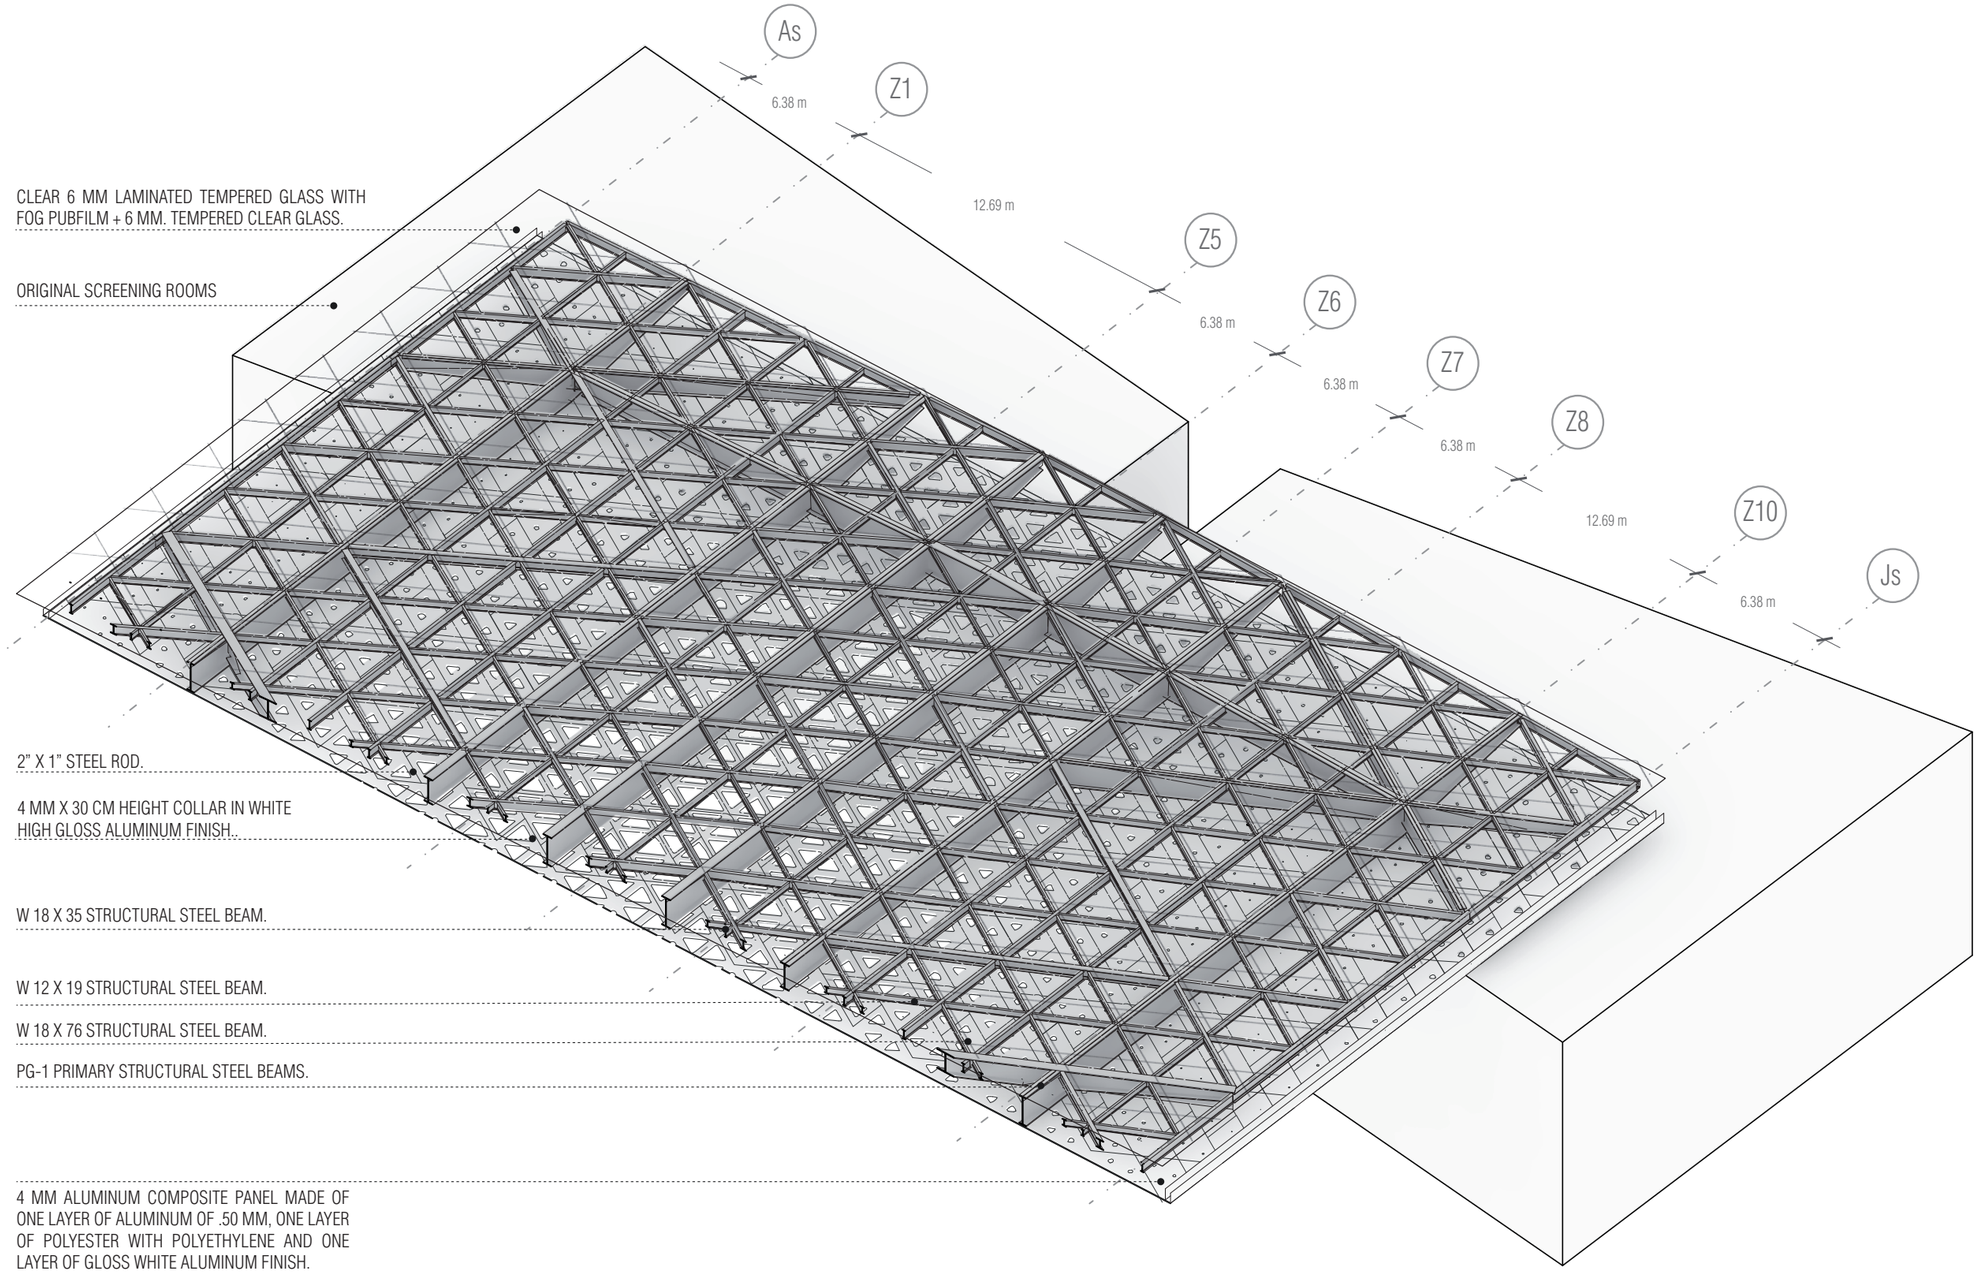

ROOF DETAIL

0m 1m 5m 10m