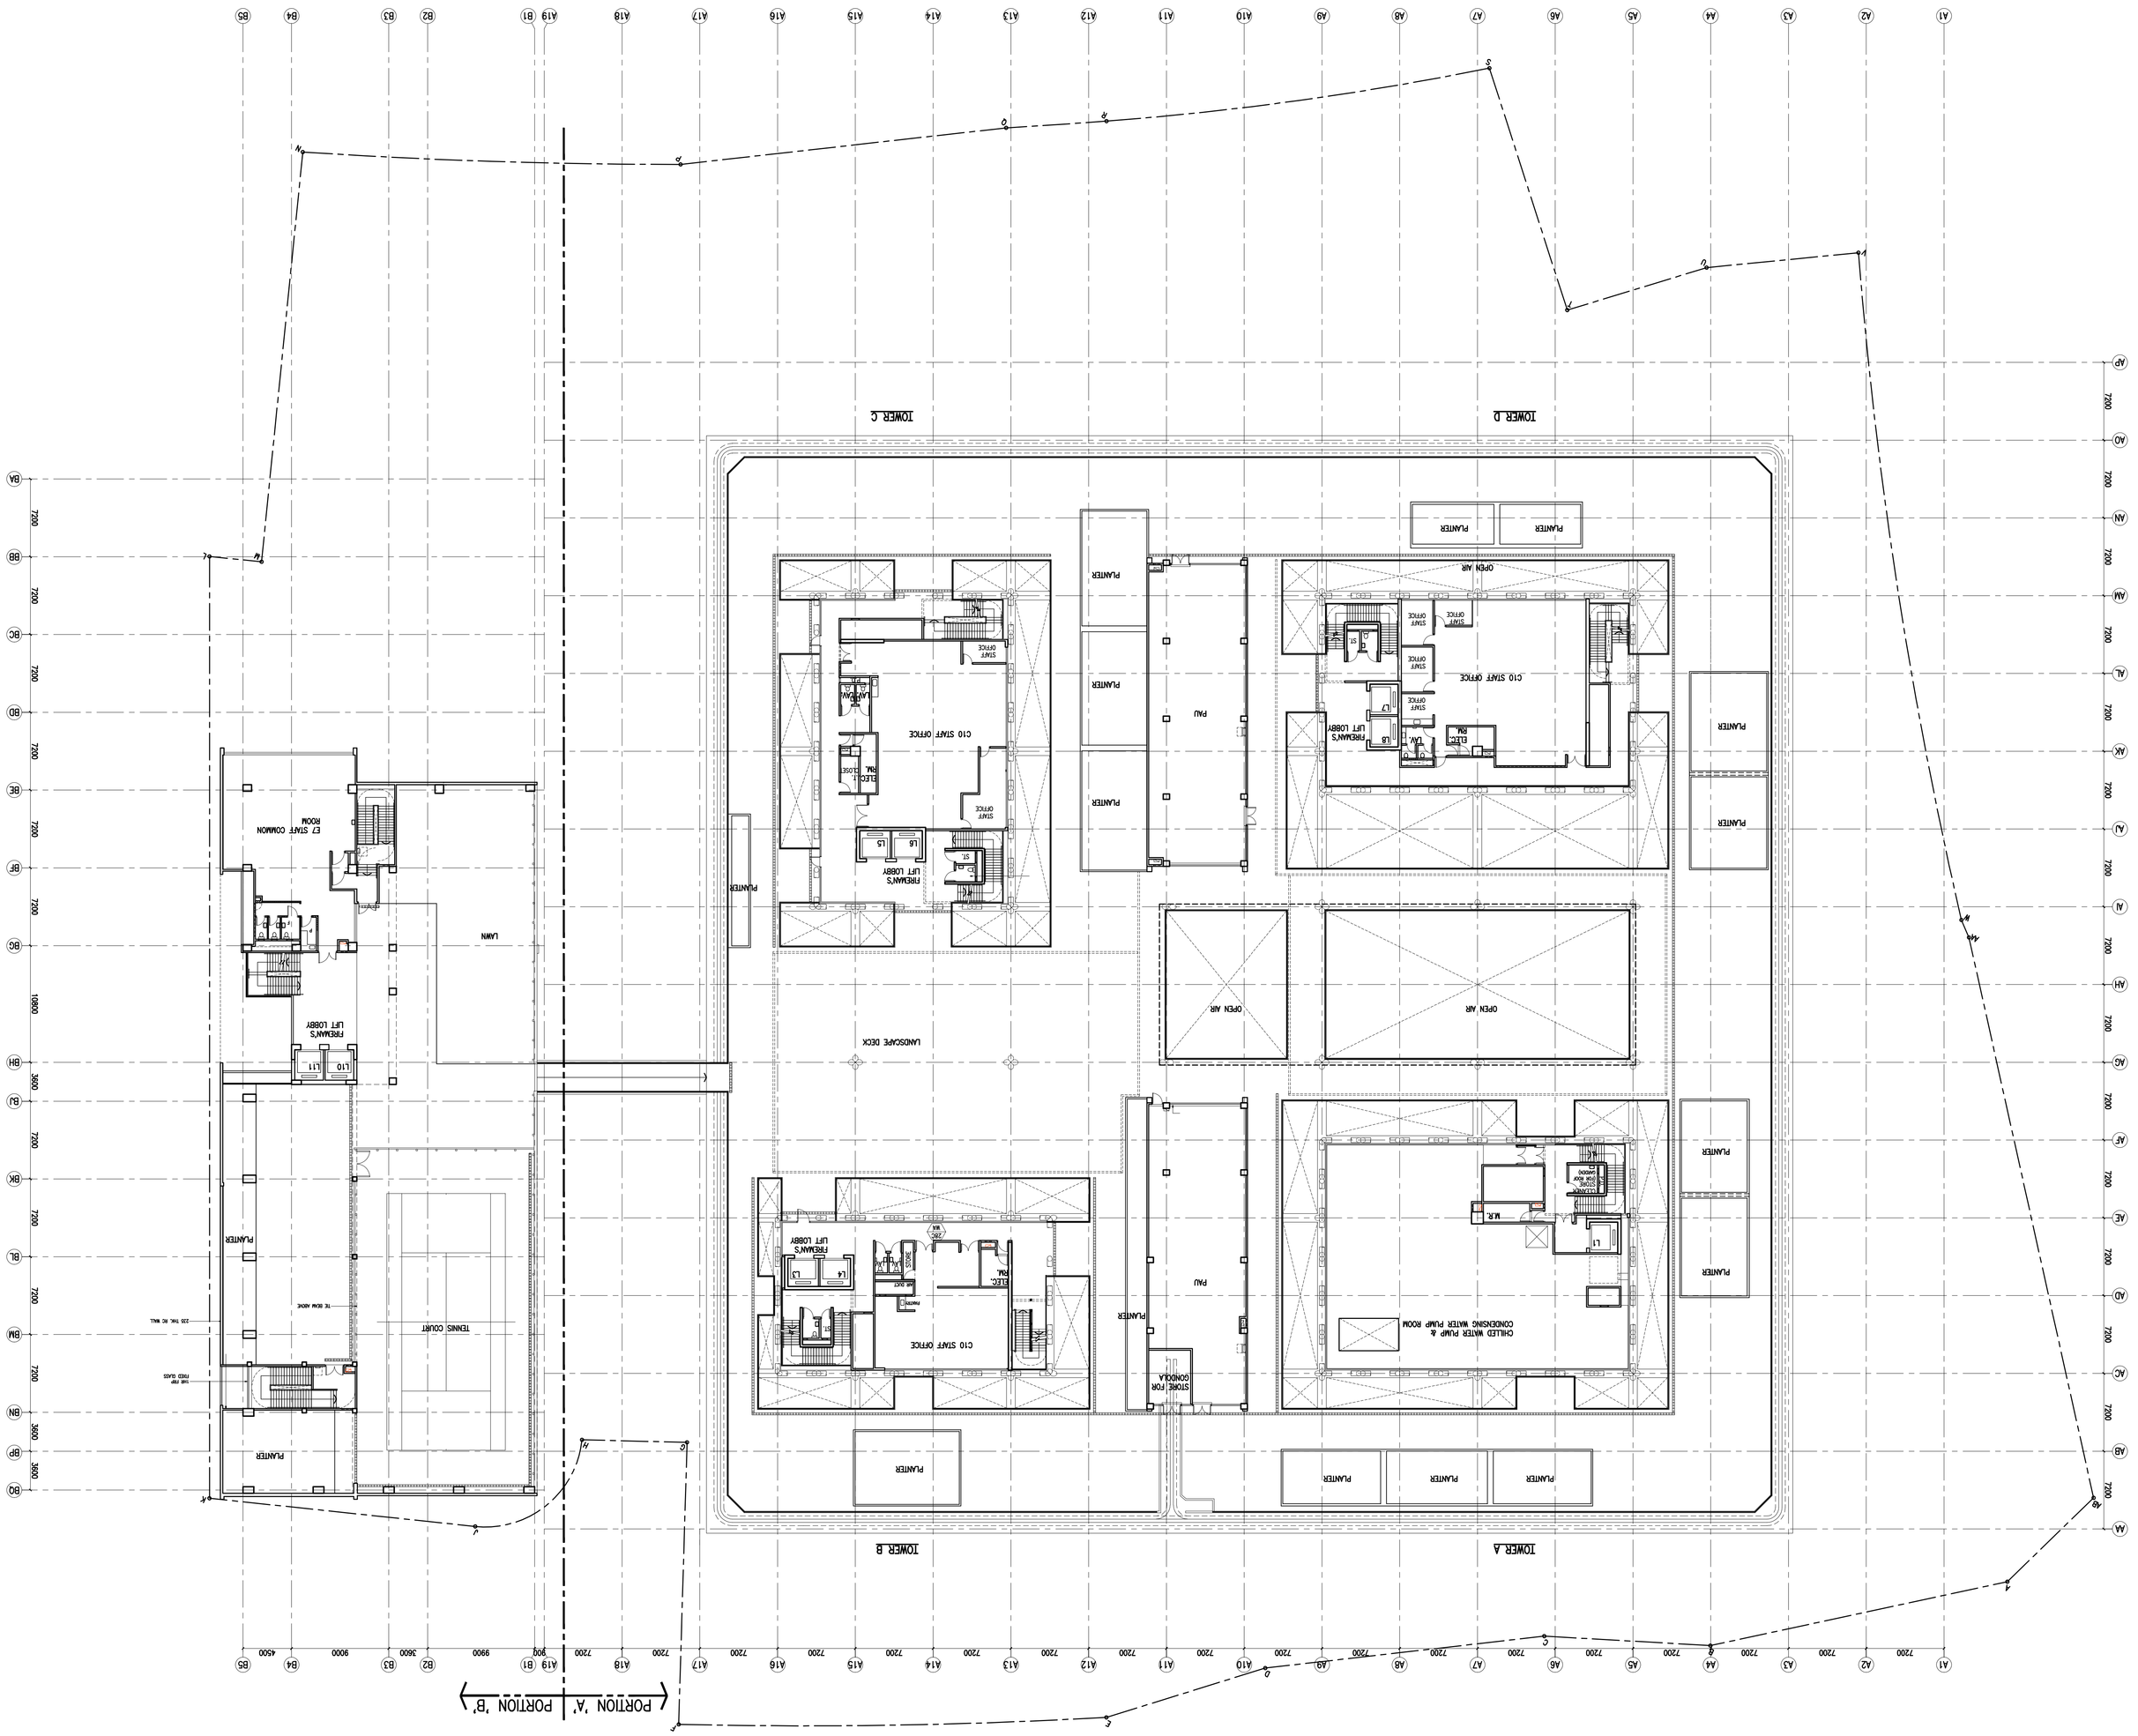9th FLOOR PLAN