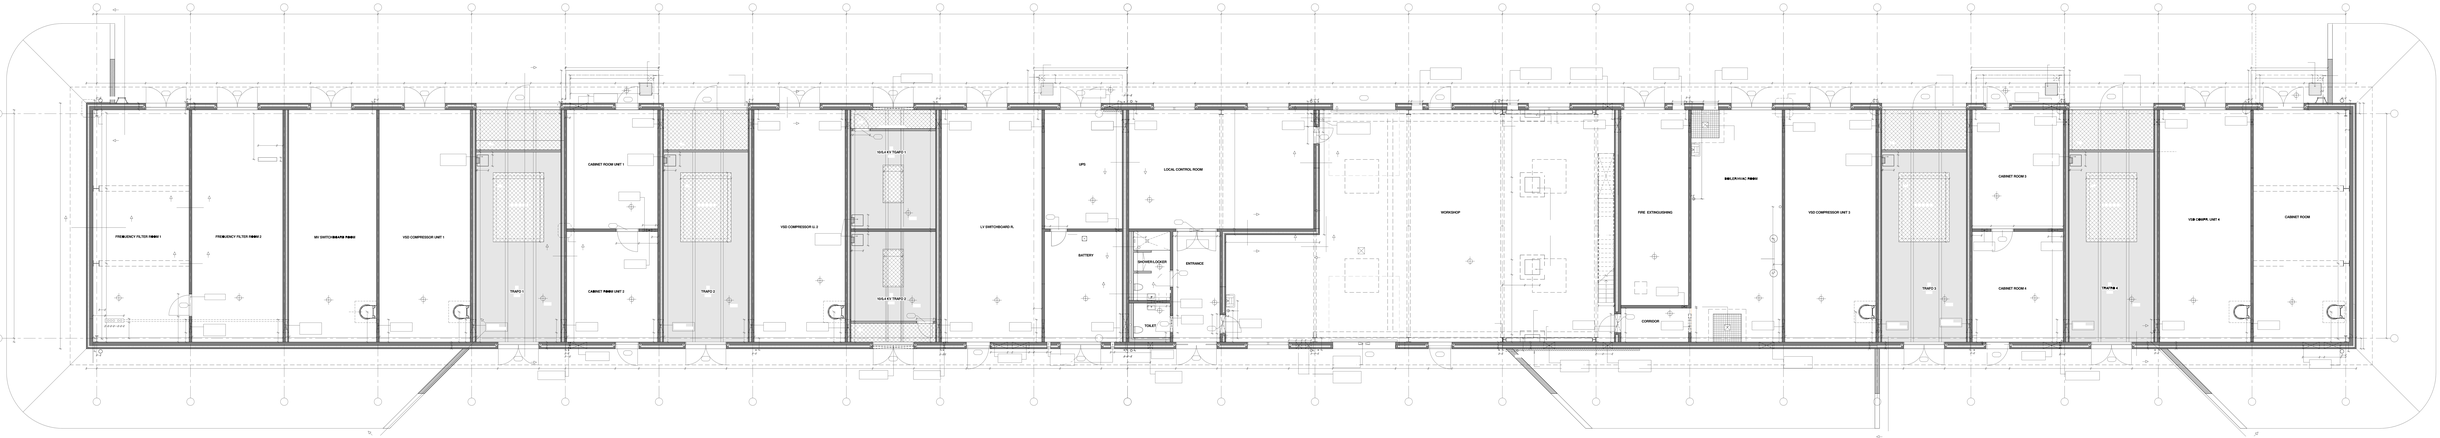
FREQUENCY FILTER PANEL 1
FREQUENCY FILTER PANEL 2
MV SWITCHGEAR PANEL
VSD COMPRESSOR UNIT 1
TRAFO 1
CABINET ROOM UNIT 1
CABINET PANEL UNIT 2
TRAFO 2
VSD COMPRESSOR U. 2
10-0.4 KV TRAFO 1
10-0.4 KV TRAFO 2
LV SWITCHBOARD R.
UPS
BATTERY
LOCAL CONTROL ROOM
SHOWER+LOCKER
ENTRANCE
TOILET
WORKSHOP
FIRE EXTINGUISHING
CORRIDOR
SMELER HVAC PANEL
VSD COMPRESSOR UNIT 3
TRAFO 3
CABINET ROOM 3
CABINET ROOM 4
TRAFO 4
VSB CBGPR. UNIT 4
CABINET ROOM