east elevation

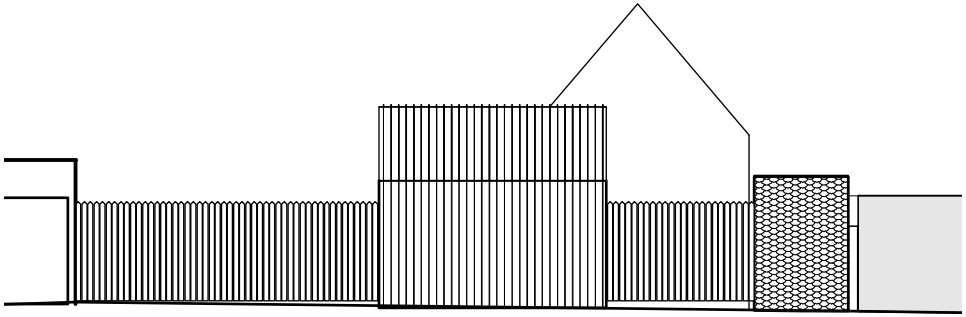

west elevation

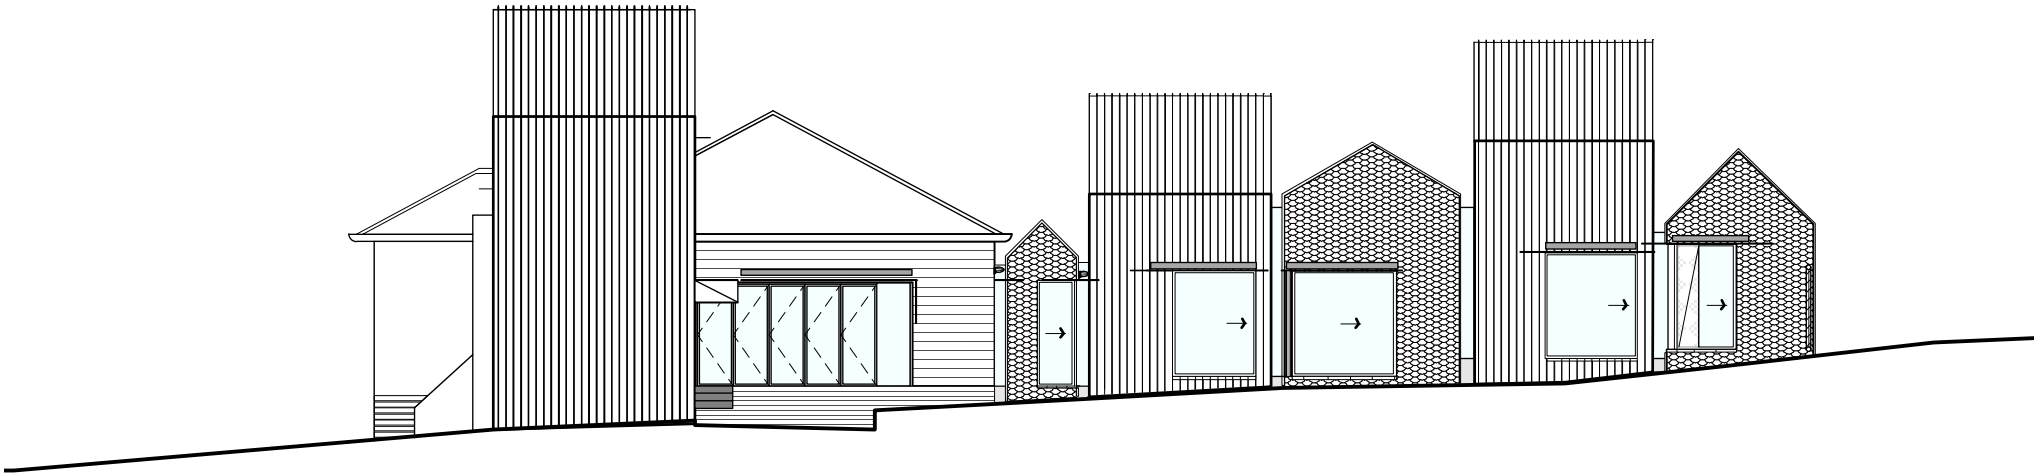

north elevation

0 1 5 10

andrew maynard architects