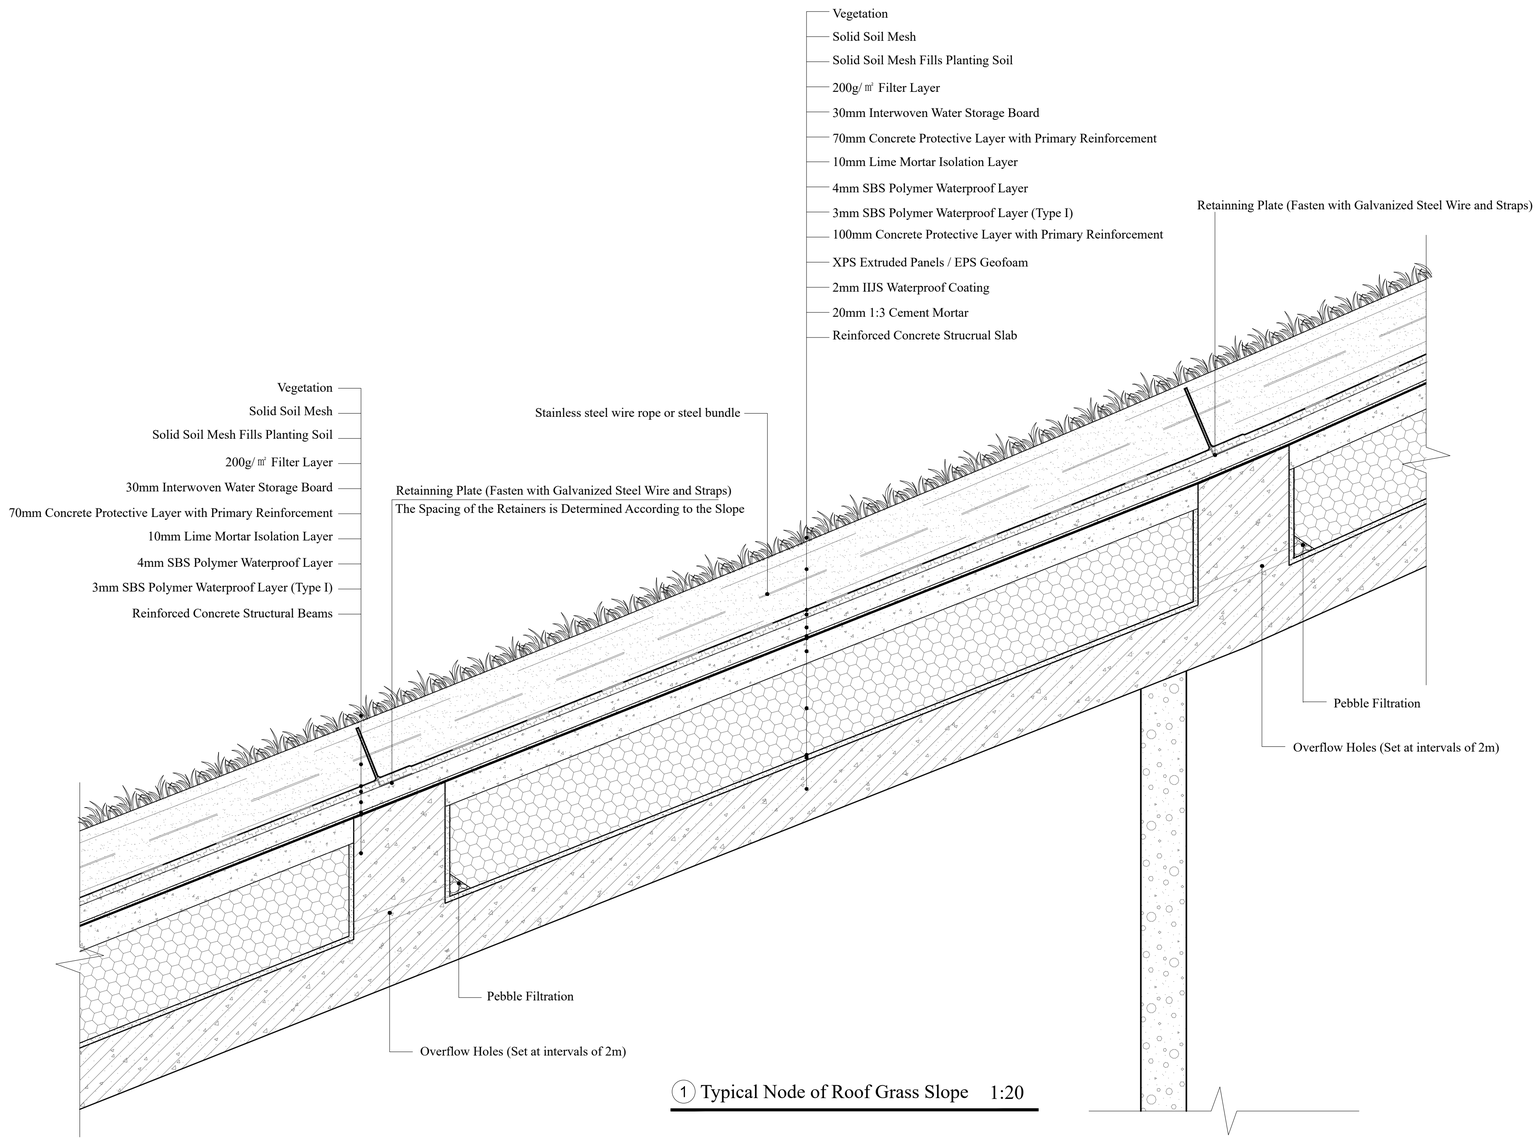

1 Typical Node of Roof Grass Slope 1:20