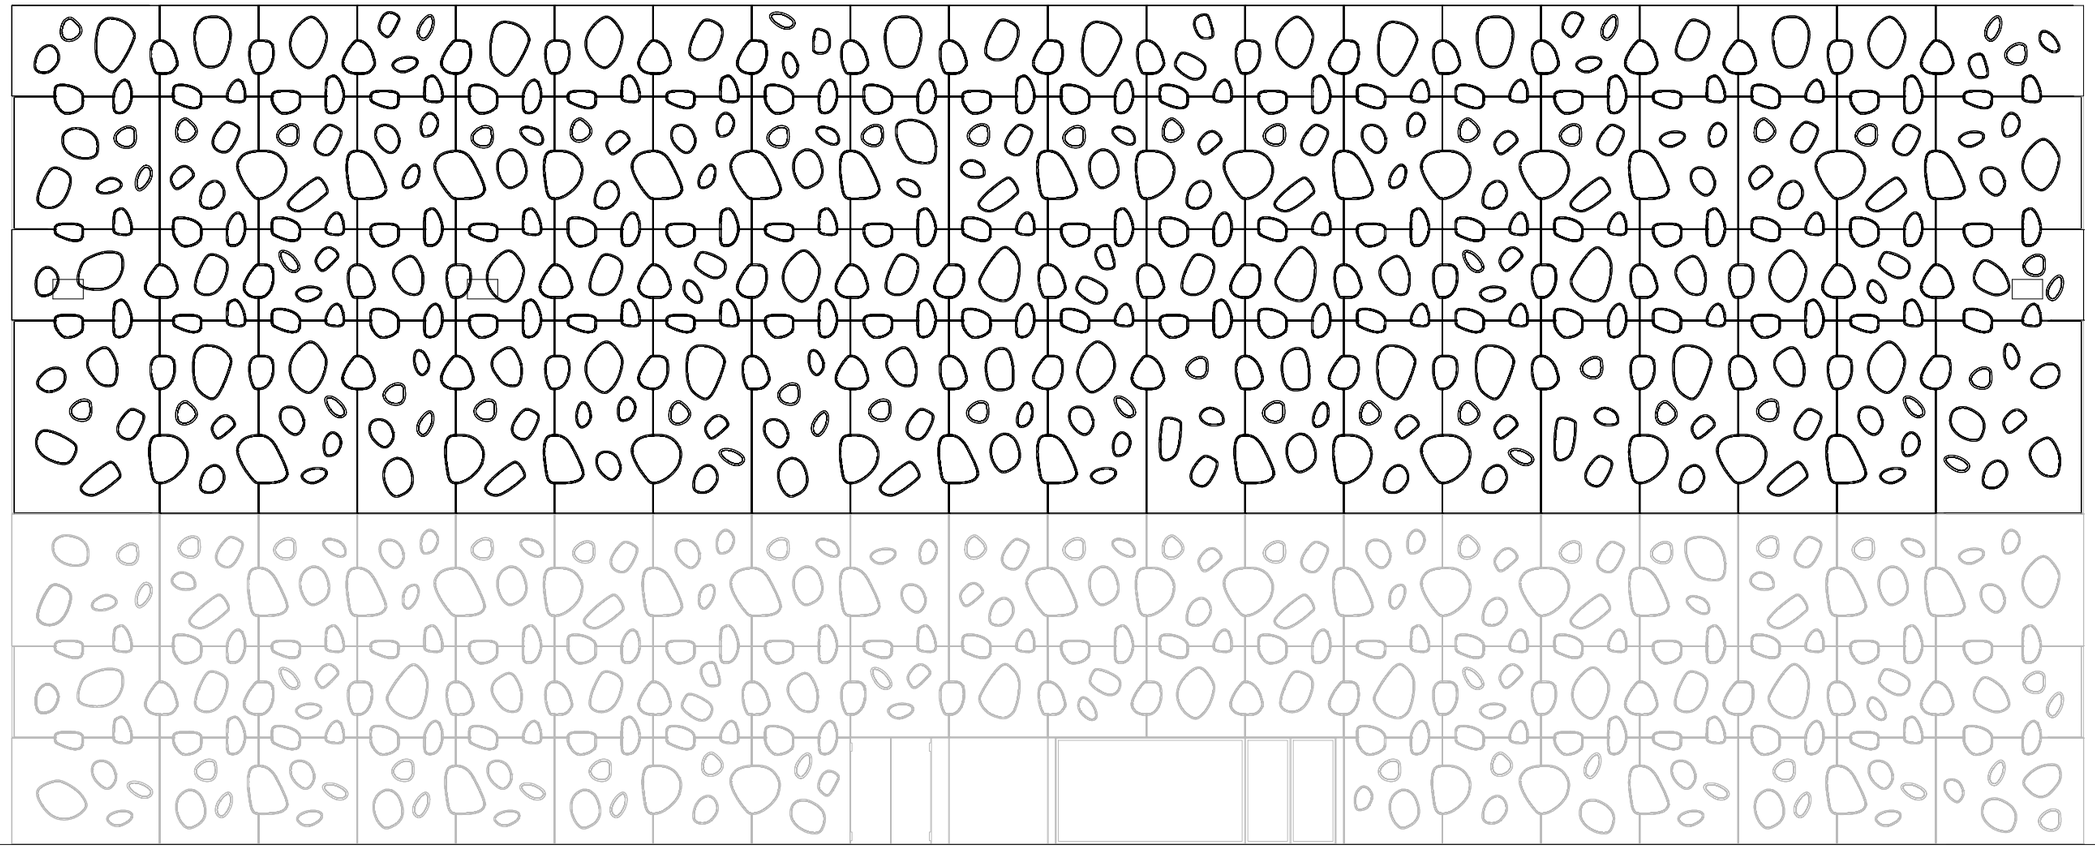

Front Elevation

0 1 5