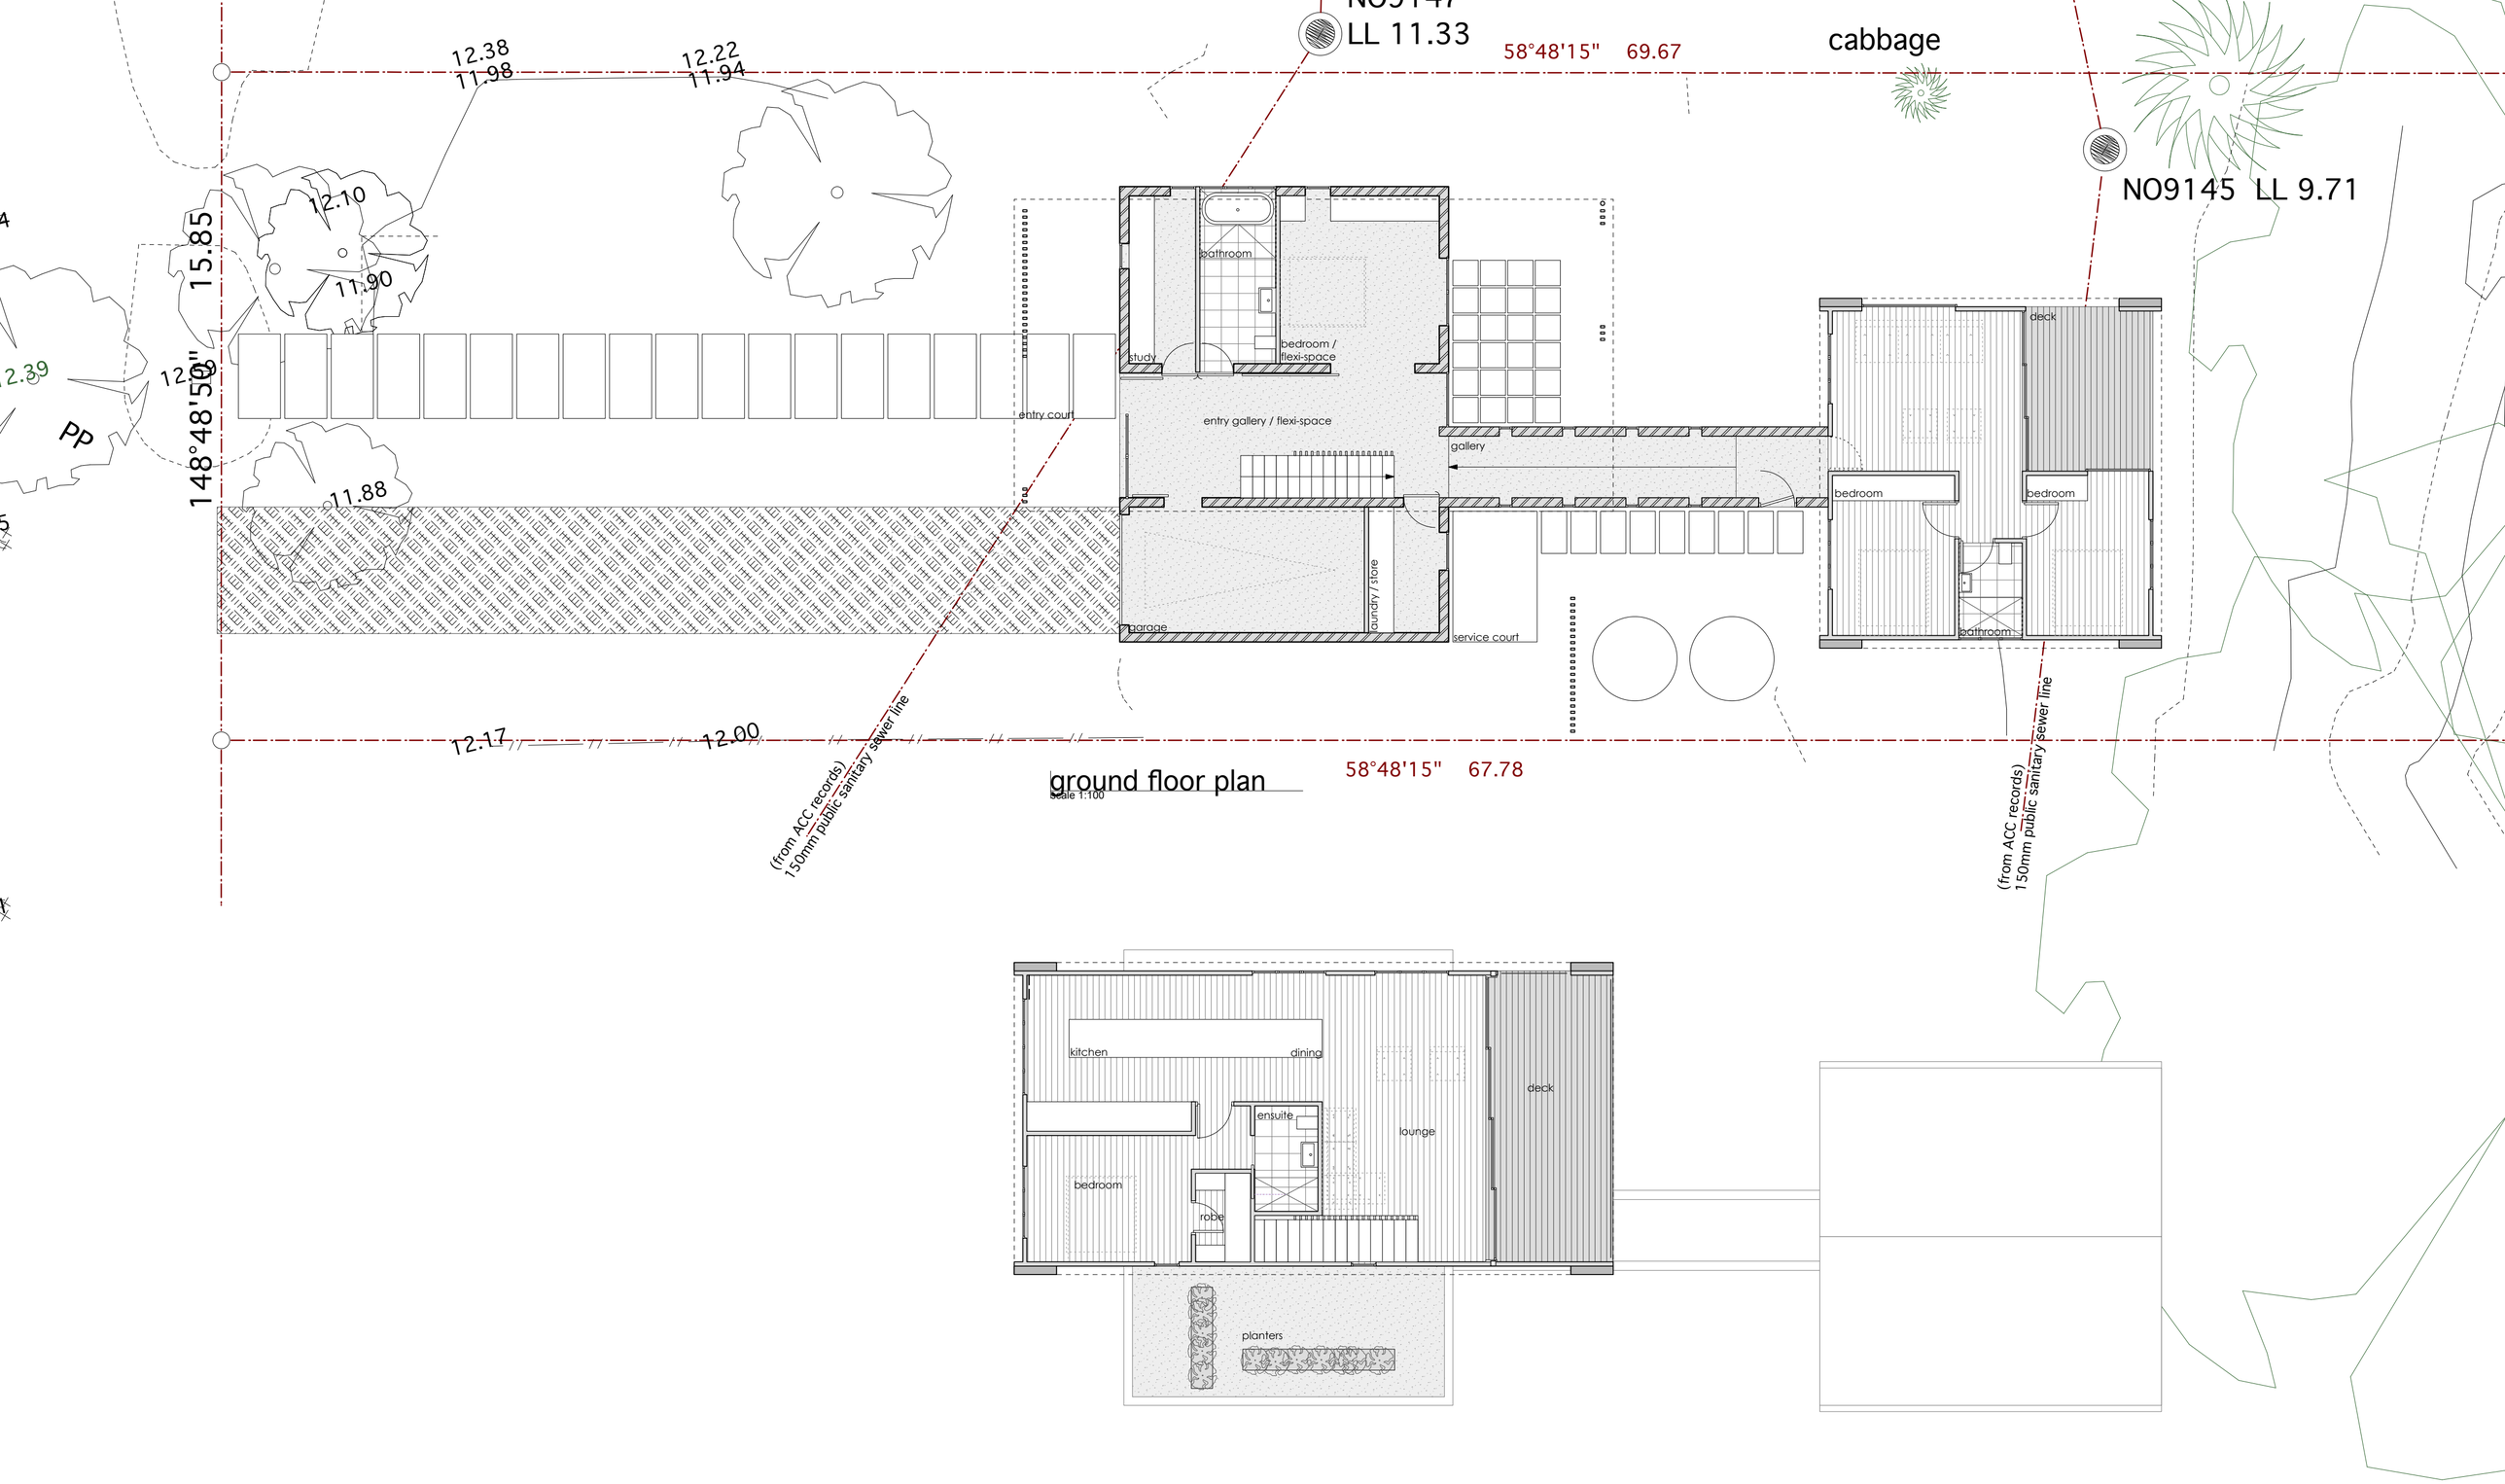


ground floor plan
scale 1:100
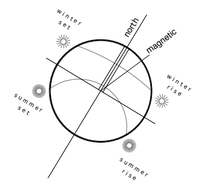
level one floor plan
scale 1:100