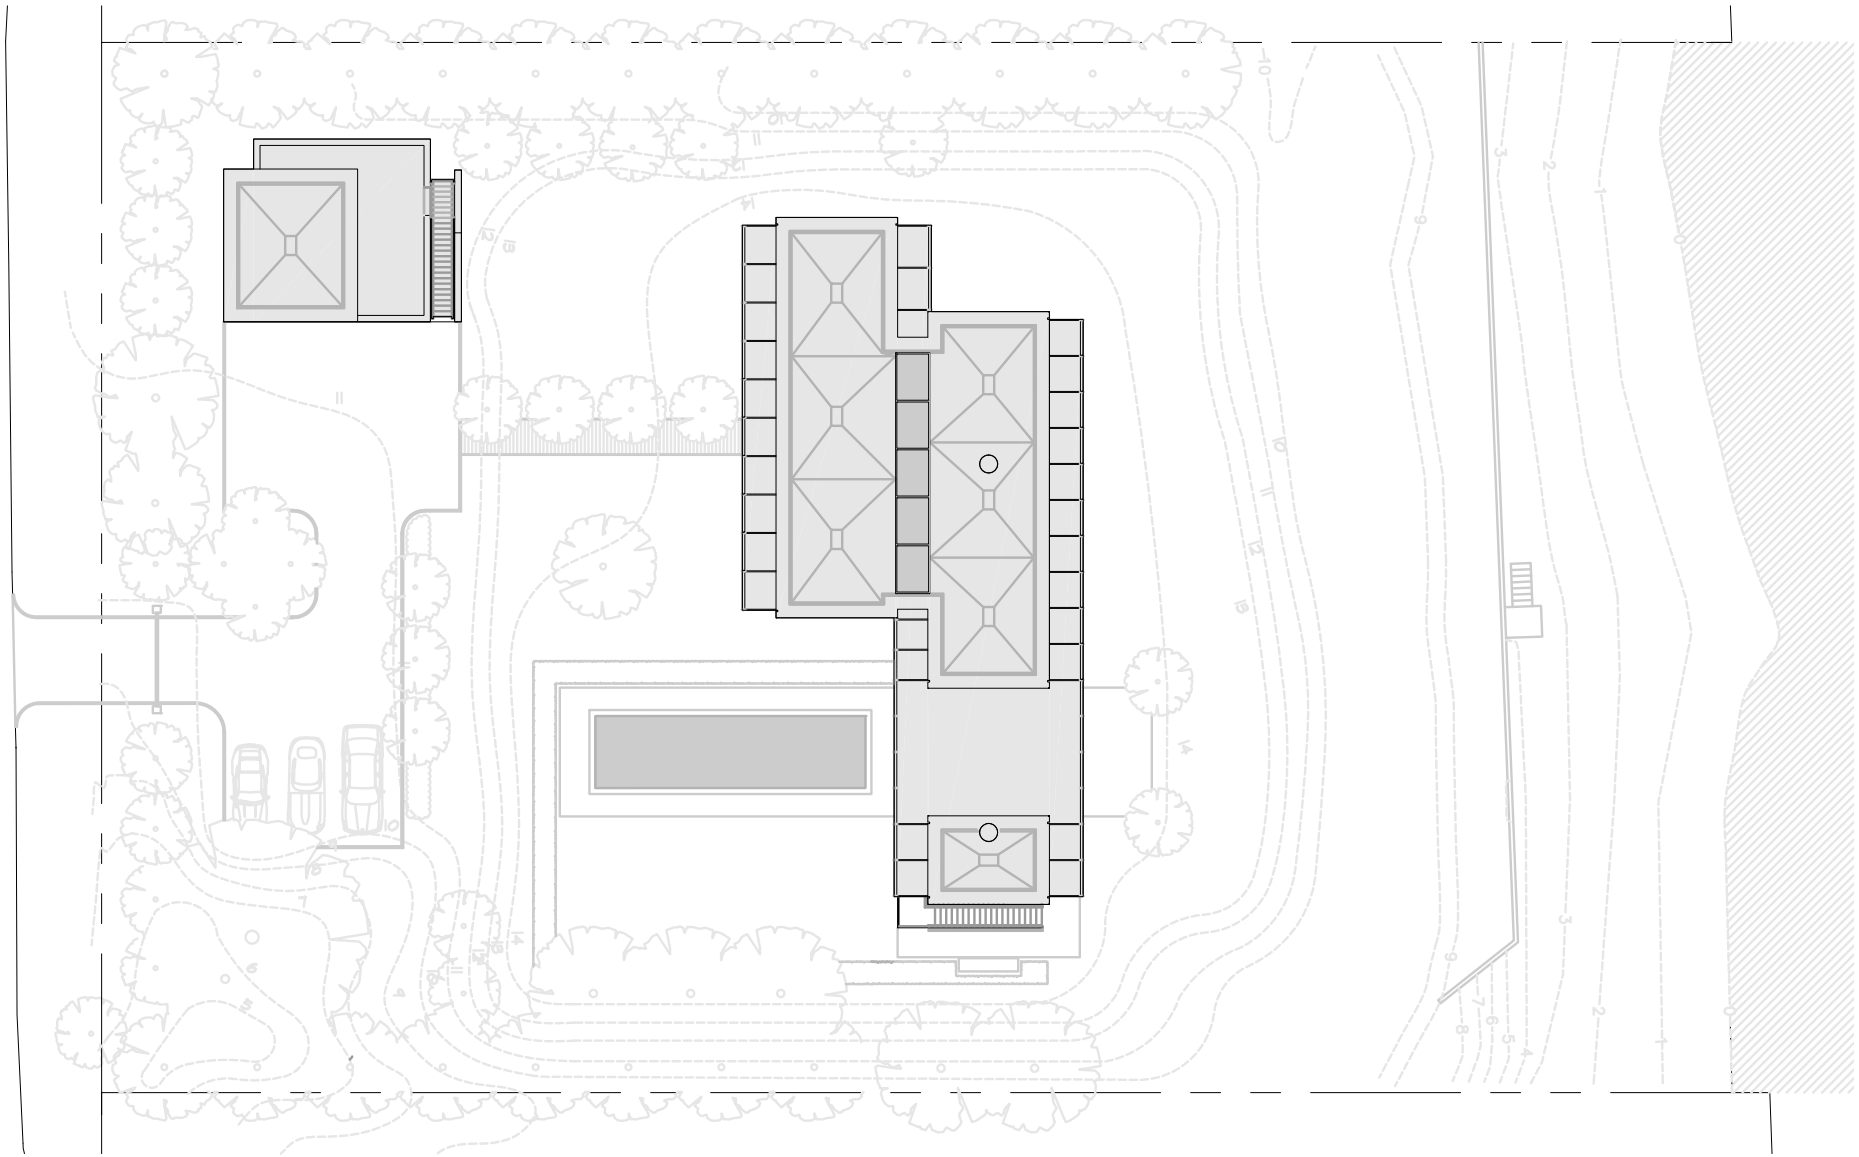

SITE PLAN

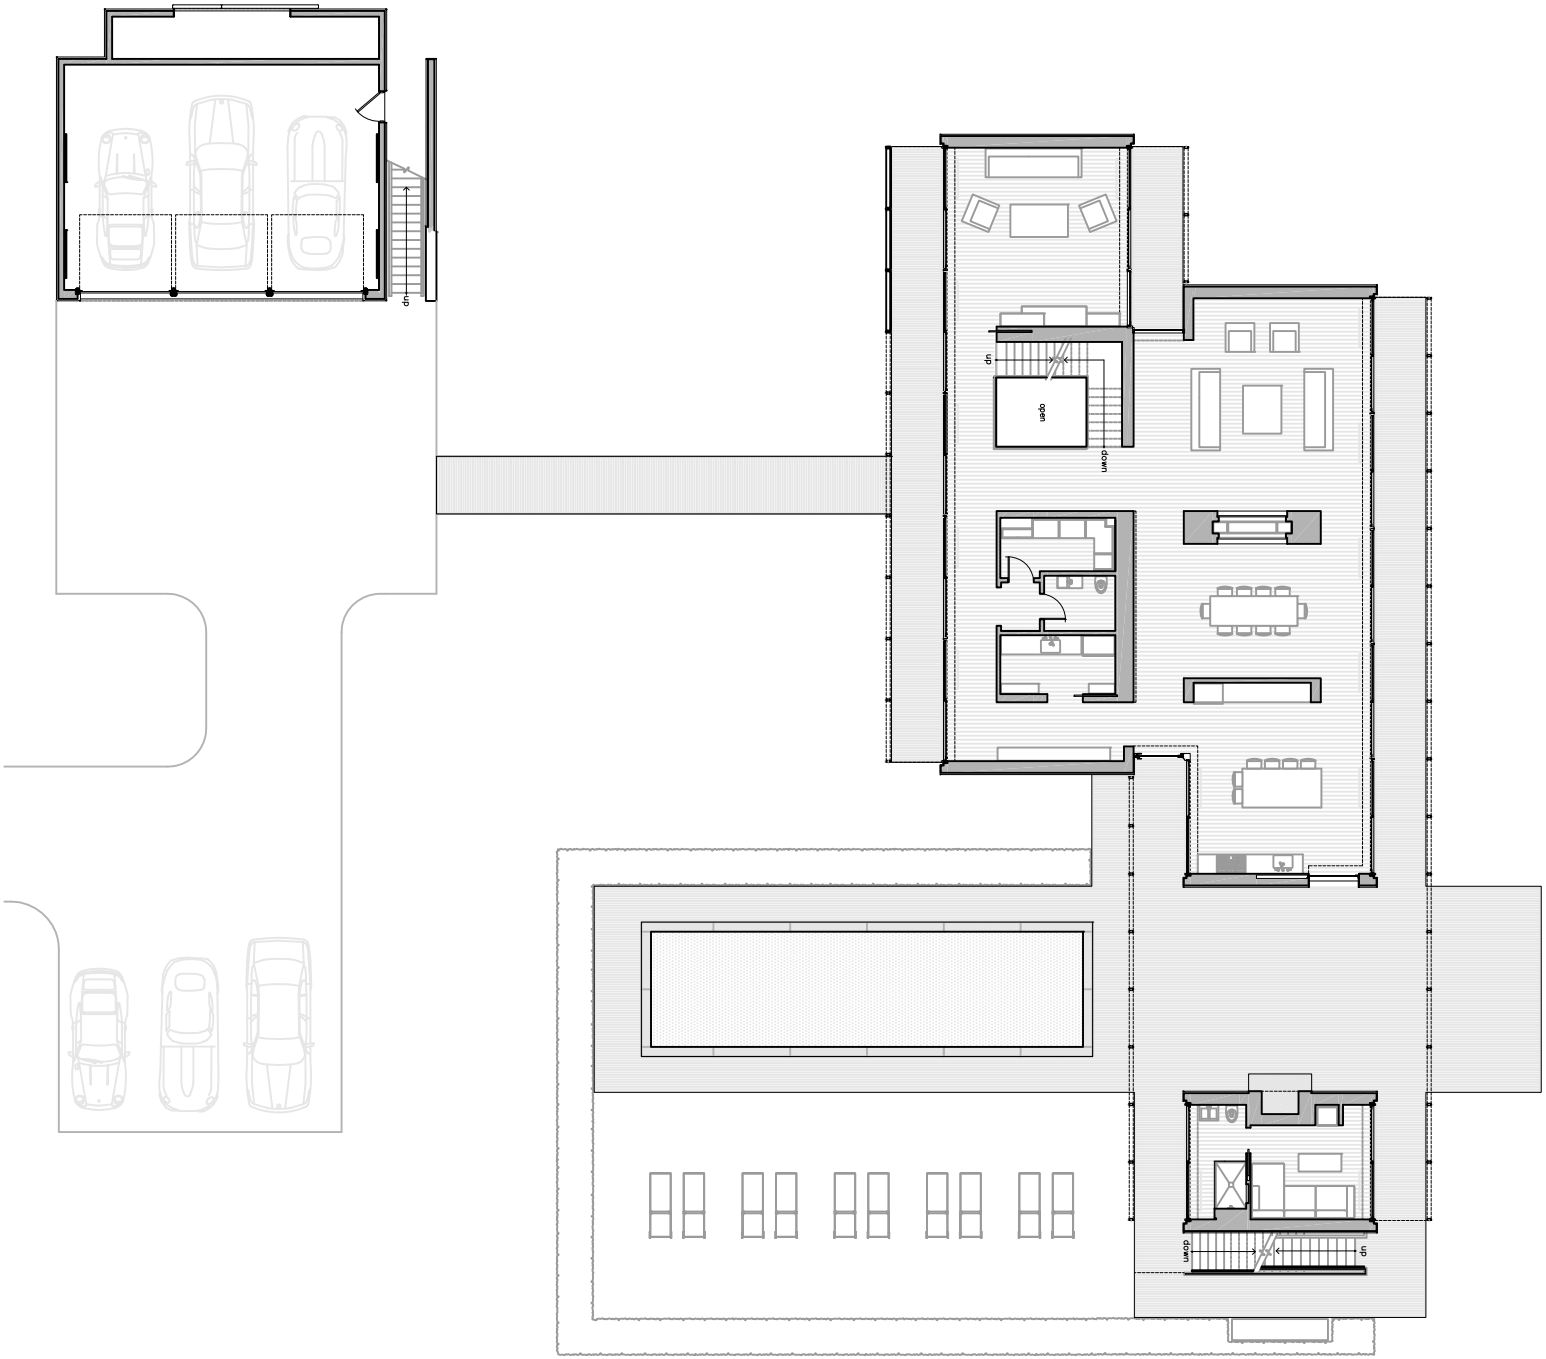

0 5 10 20

FIRST FLOOR PLAN

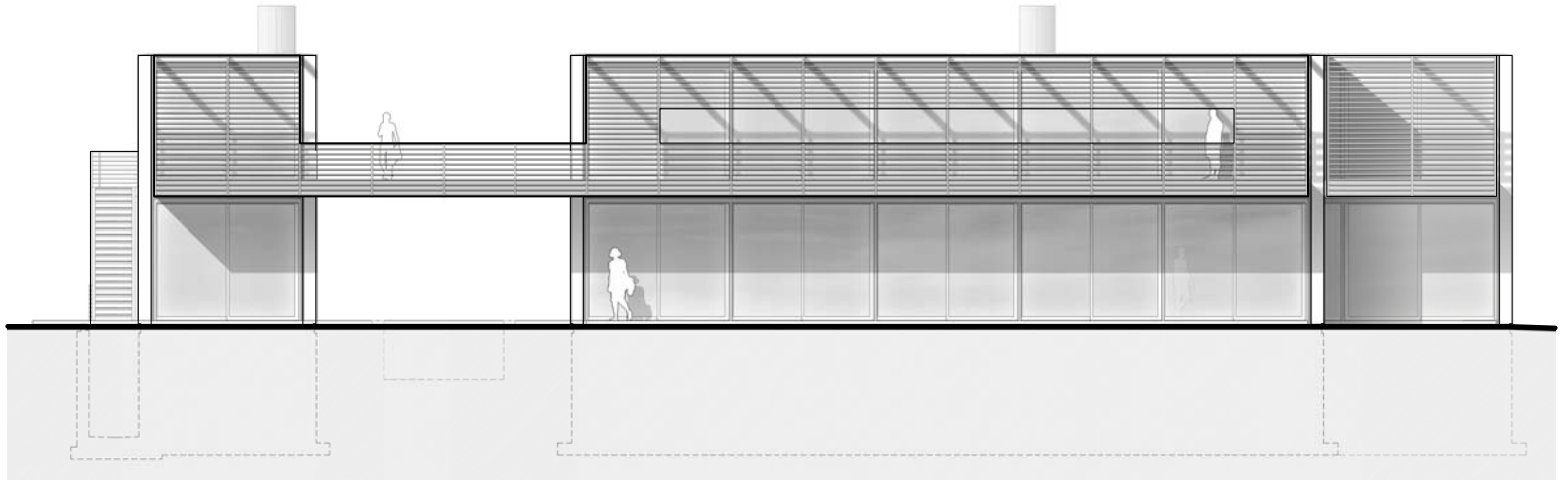

NORTH

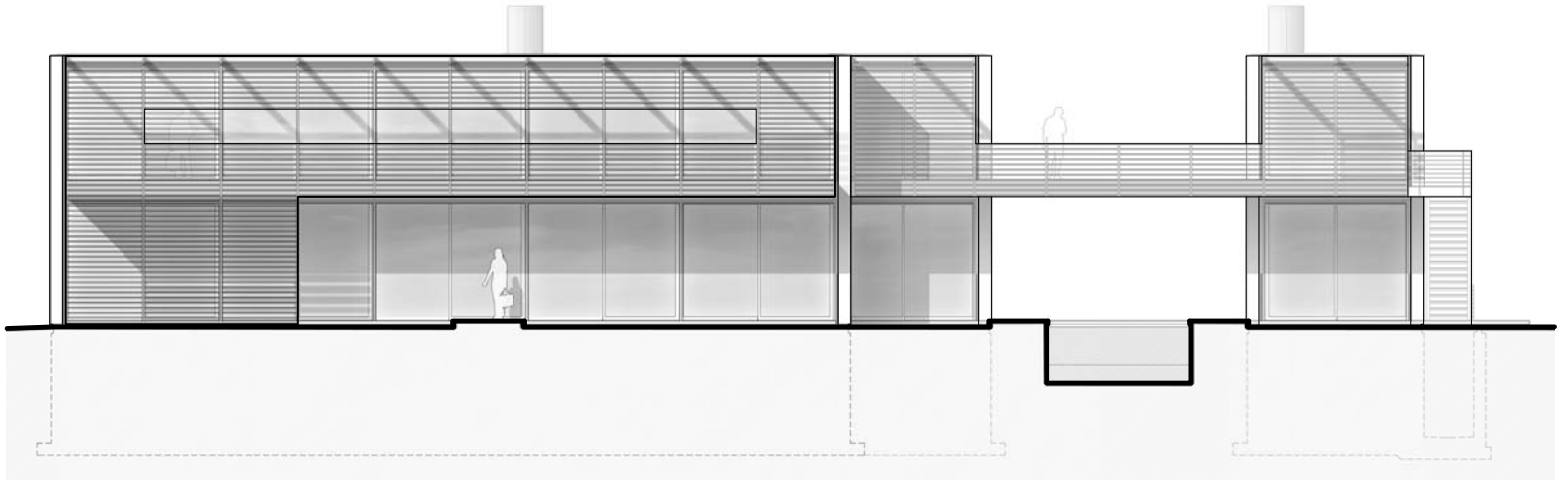

SOUTH

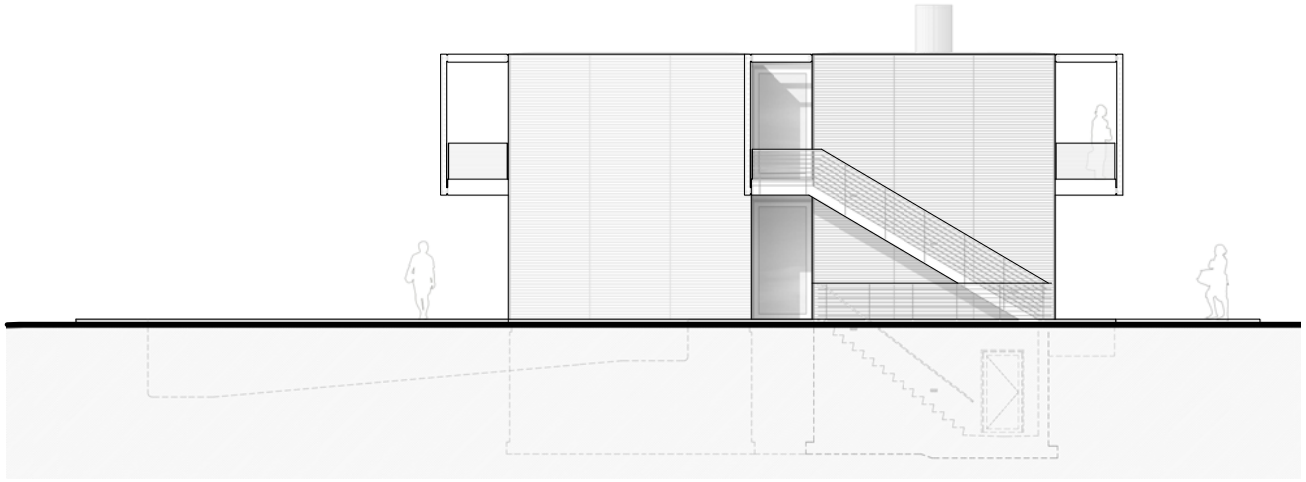

EAST