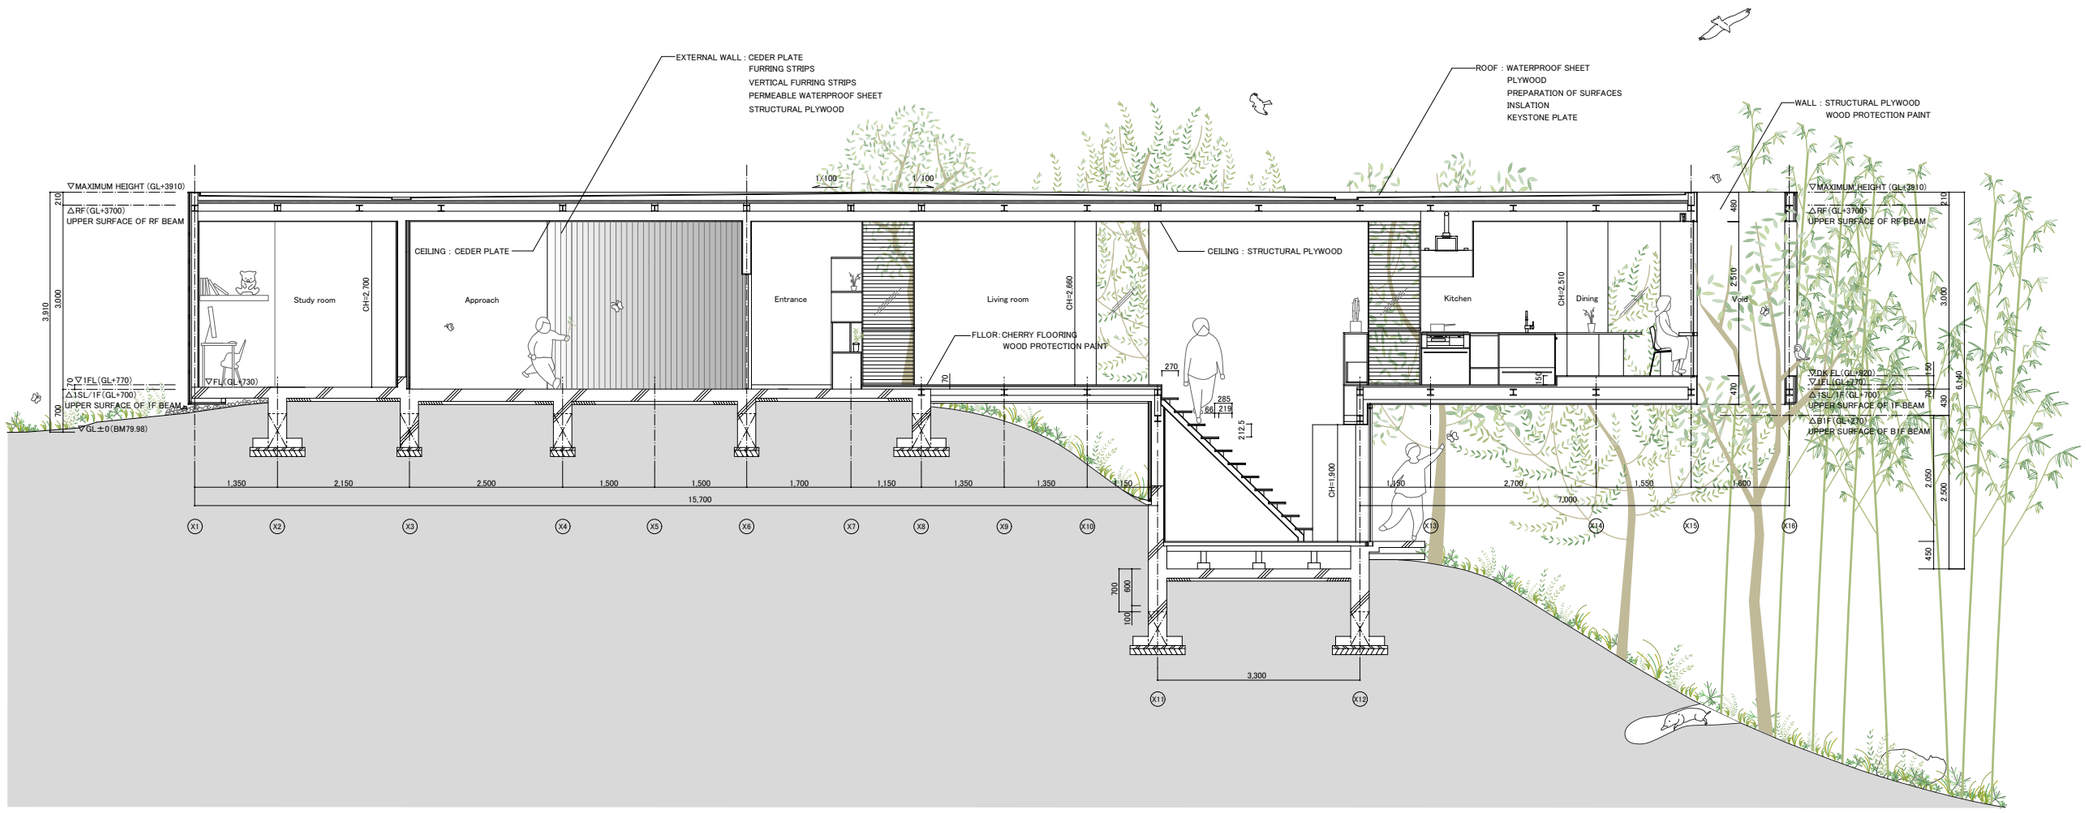

SECTION S=1/100

0M 5M

+node UID architects