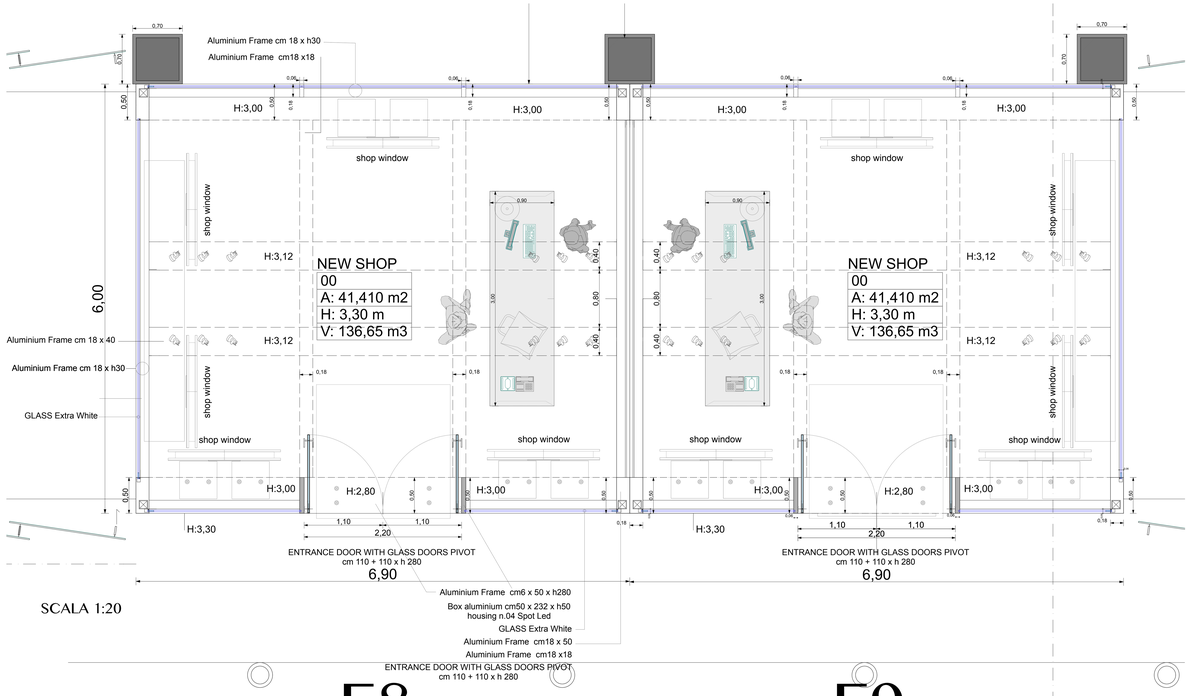

SCALA 1:20

E8 E9

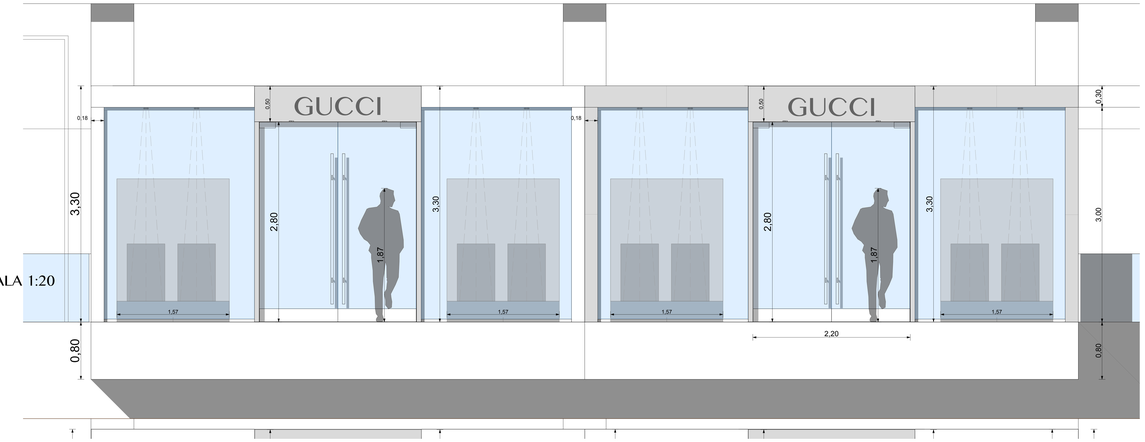

SCALA 1:20

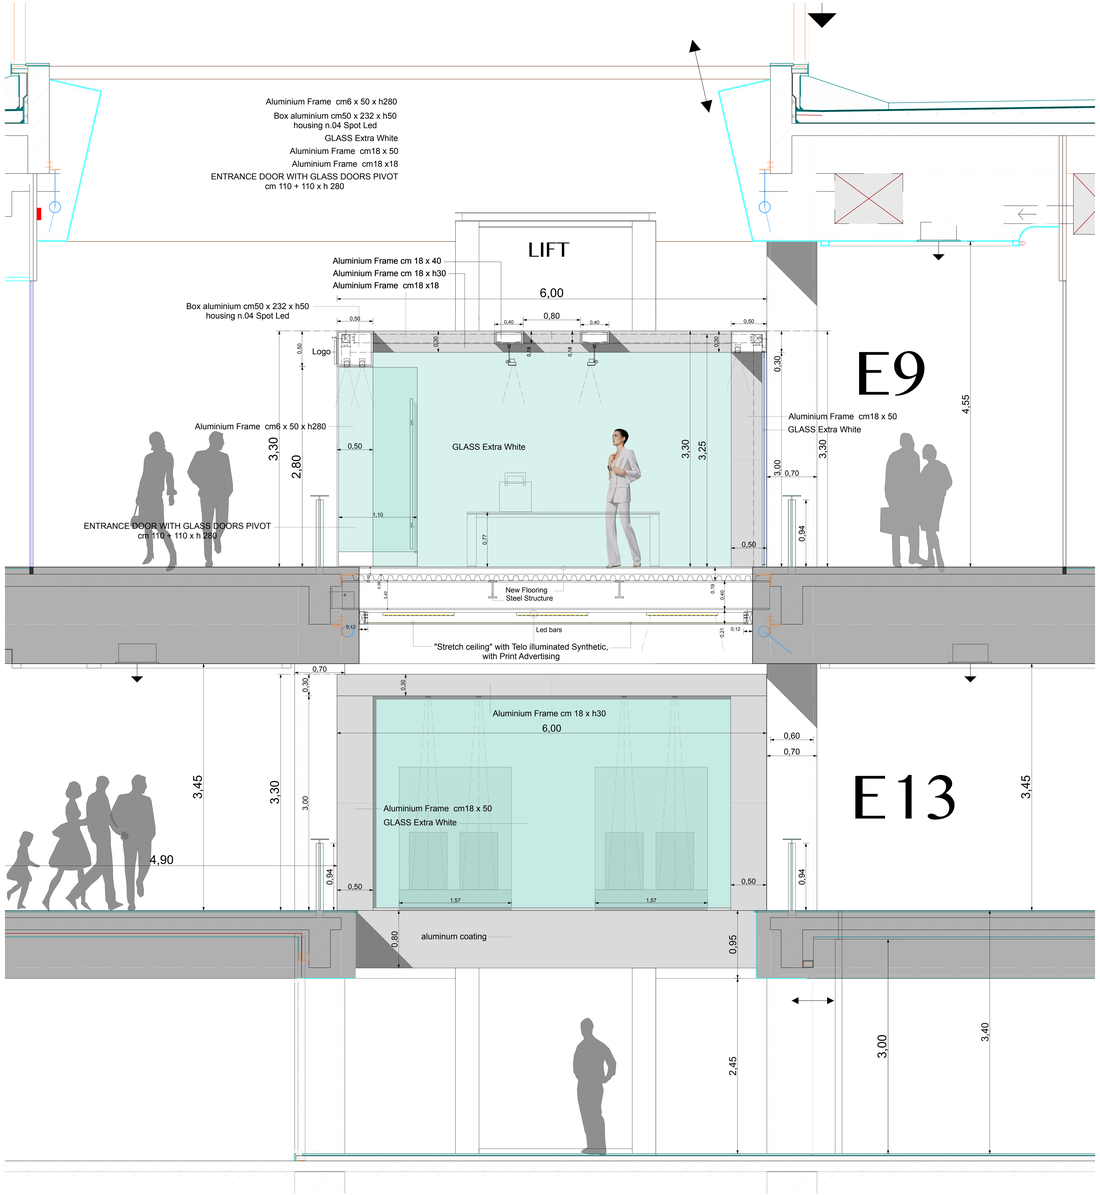

SECTION B -02 SCALA 1:20

Rev.	Date	upgrades
05		
04		
03	15.02.2016	Design Shop Store 2° step
02	05.02.2016	Design Shop Store
01	25.01.2016	Concept Master Plan

Aggiornamenti Upgrades

Project Architect
Workshop of Architecture
Laboratorio di Architettura e Design Claudio Zuccon Architetto

Client :
IMC
Iulius Management Center

Project :
New Shop Store
Centro Commerciale Mall Palas
Iasi

Project No. Pr. 00440

Data: 25-01-2016

Layout title :
Ground Floor

Scale: SCALA 1:20

Tav. No. 009