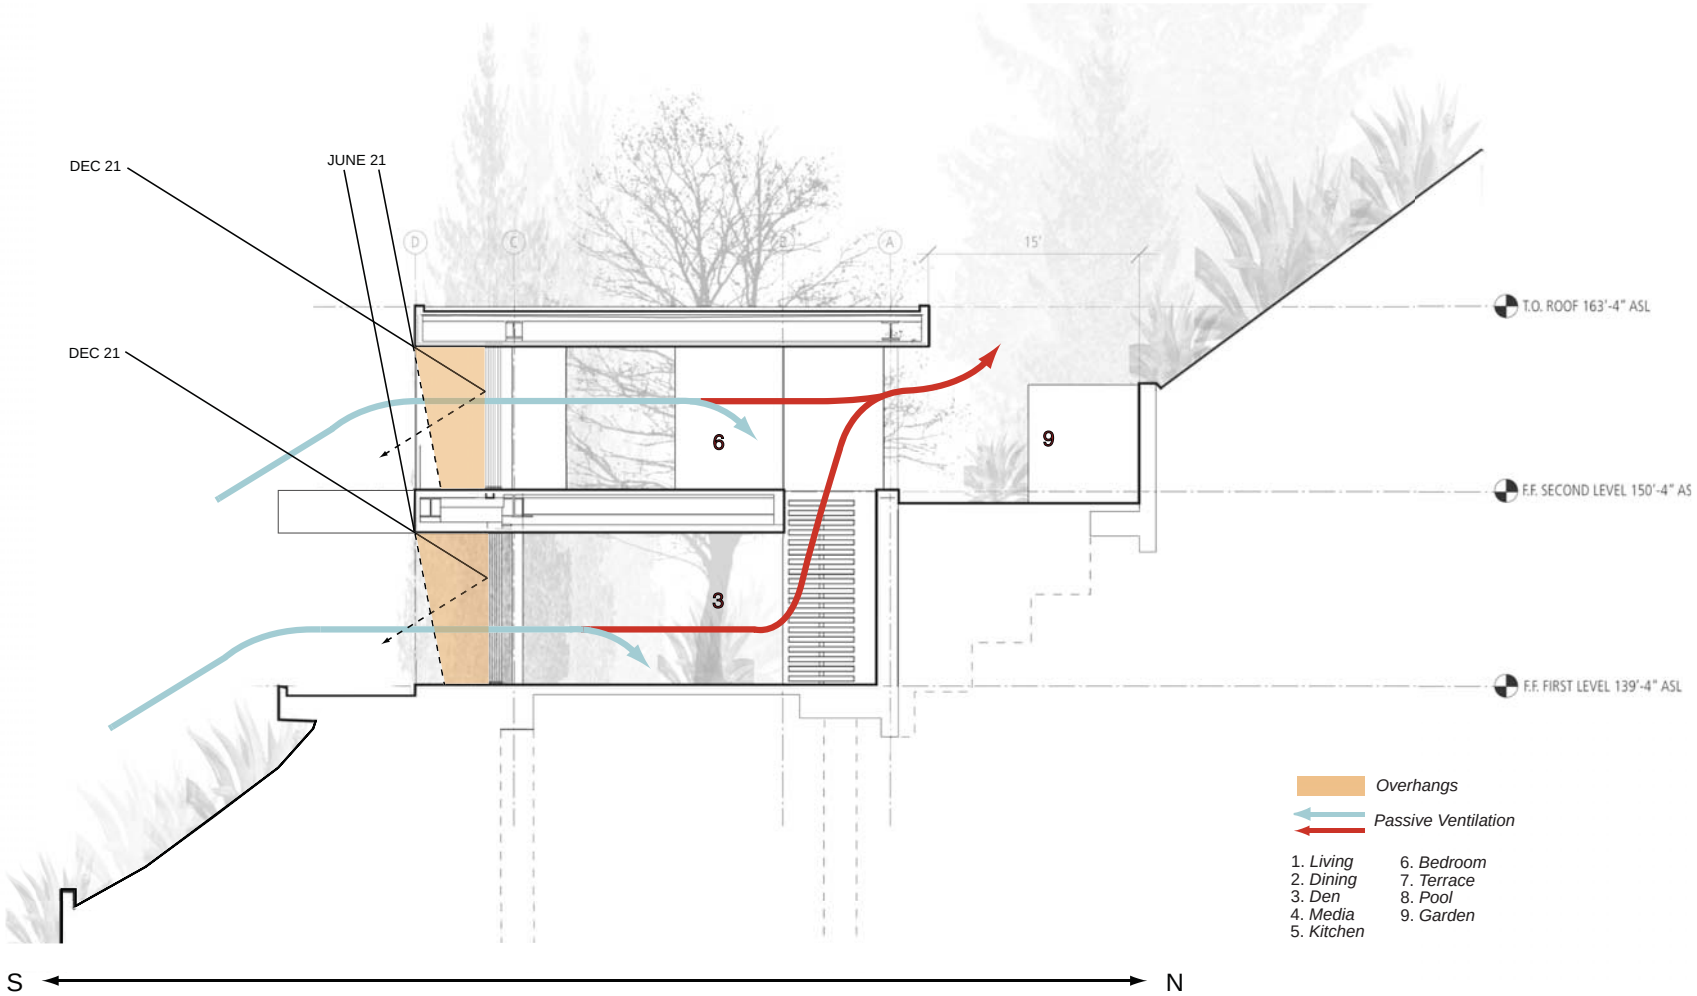
DEC 21
JUNE 21
DEC 21
15'
T.O. ROOF 163'-4" ASL
F.F. SECOND LEVEL 150'-4" AS
F.F. FIRST LEVEL 139'-4" ASL
6
9
3
Overhangs
Passive Ventilation
1. Living
2. Dining
3. Den
4. Media
5. Kitchen
6. Bedroom
7. Terrace
8. Pool
9. Garden
S
N