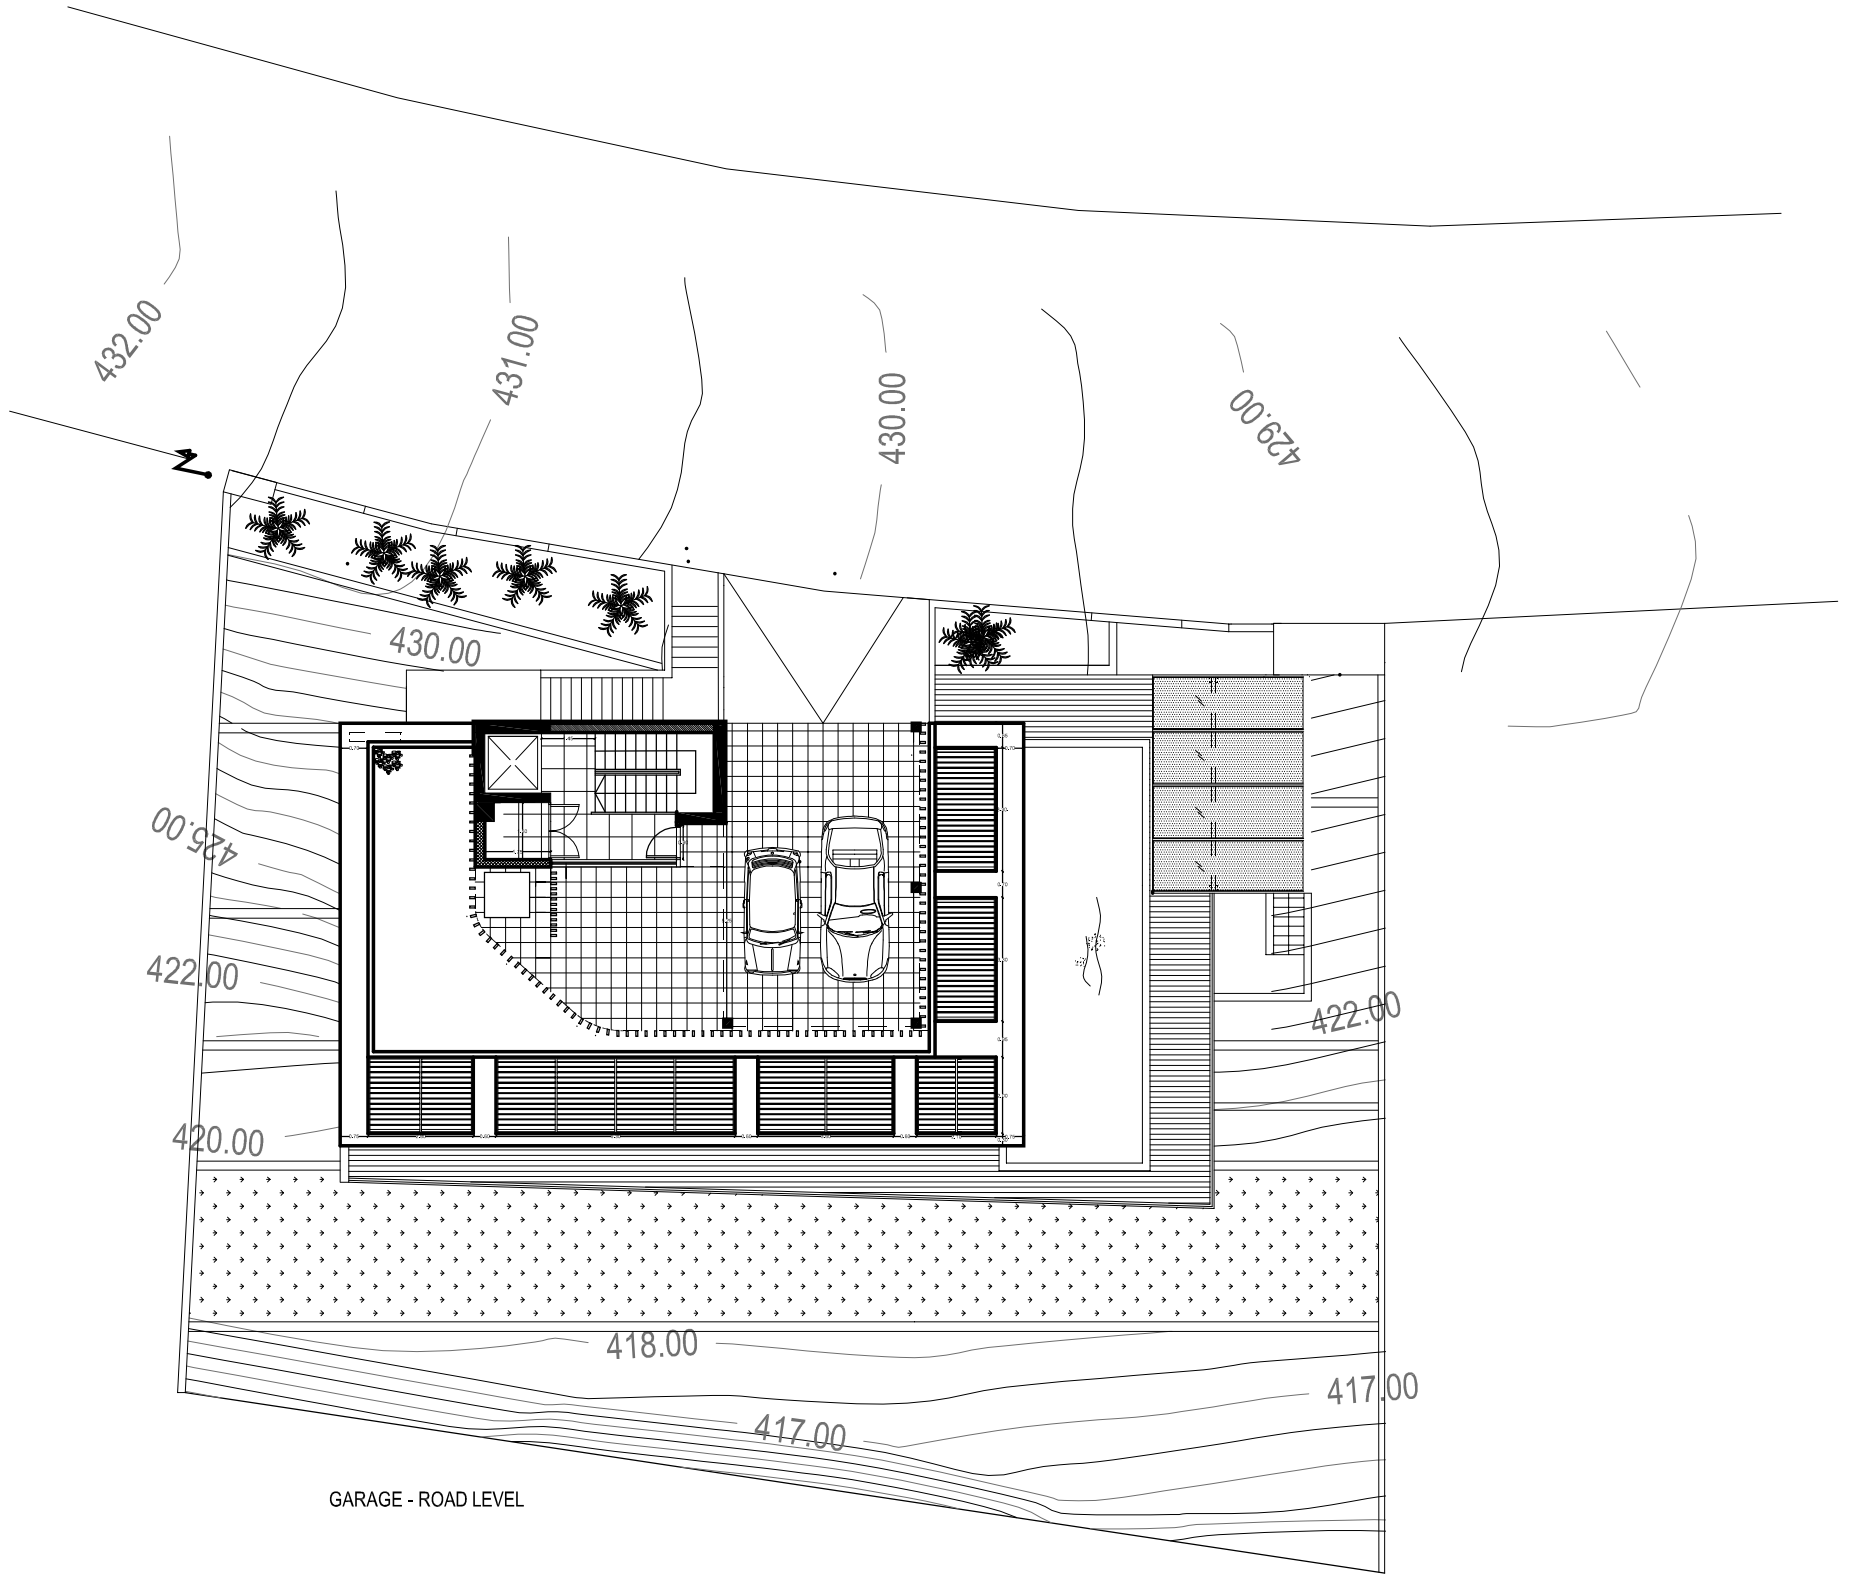

GARAGE - ROAD LEVEL