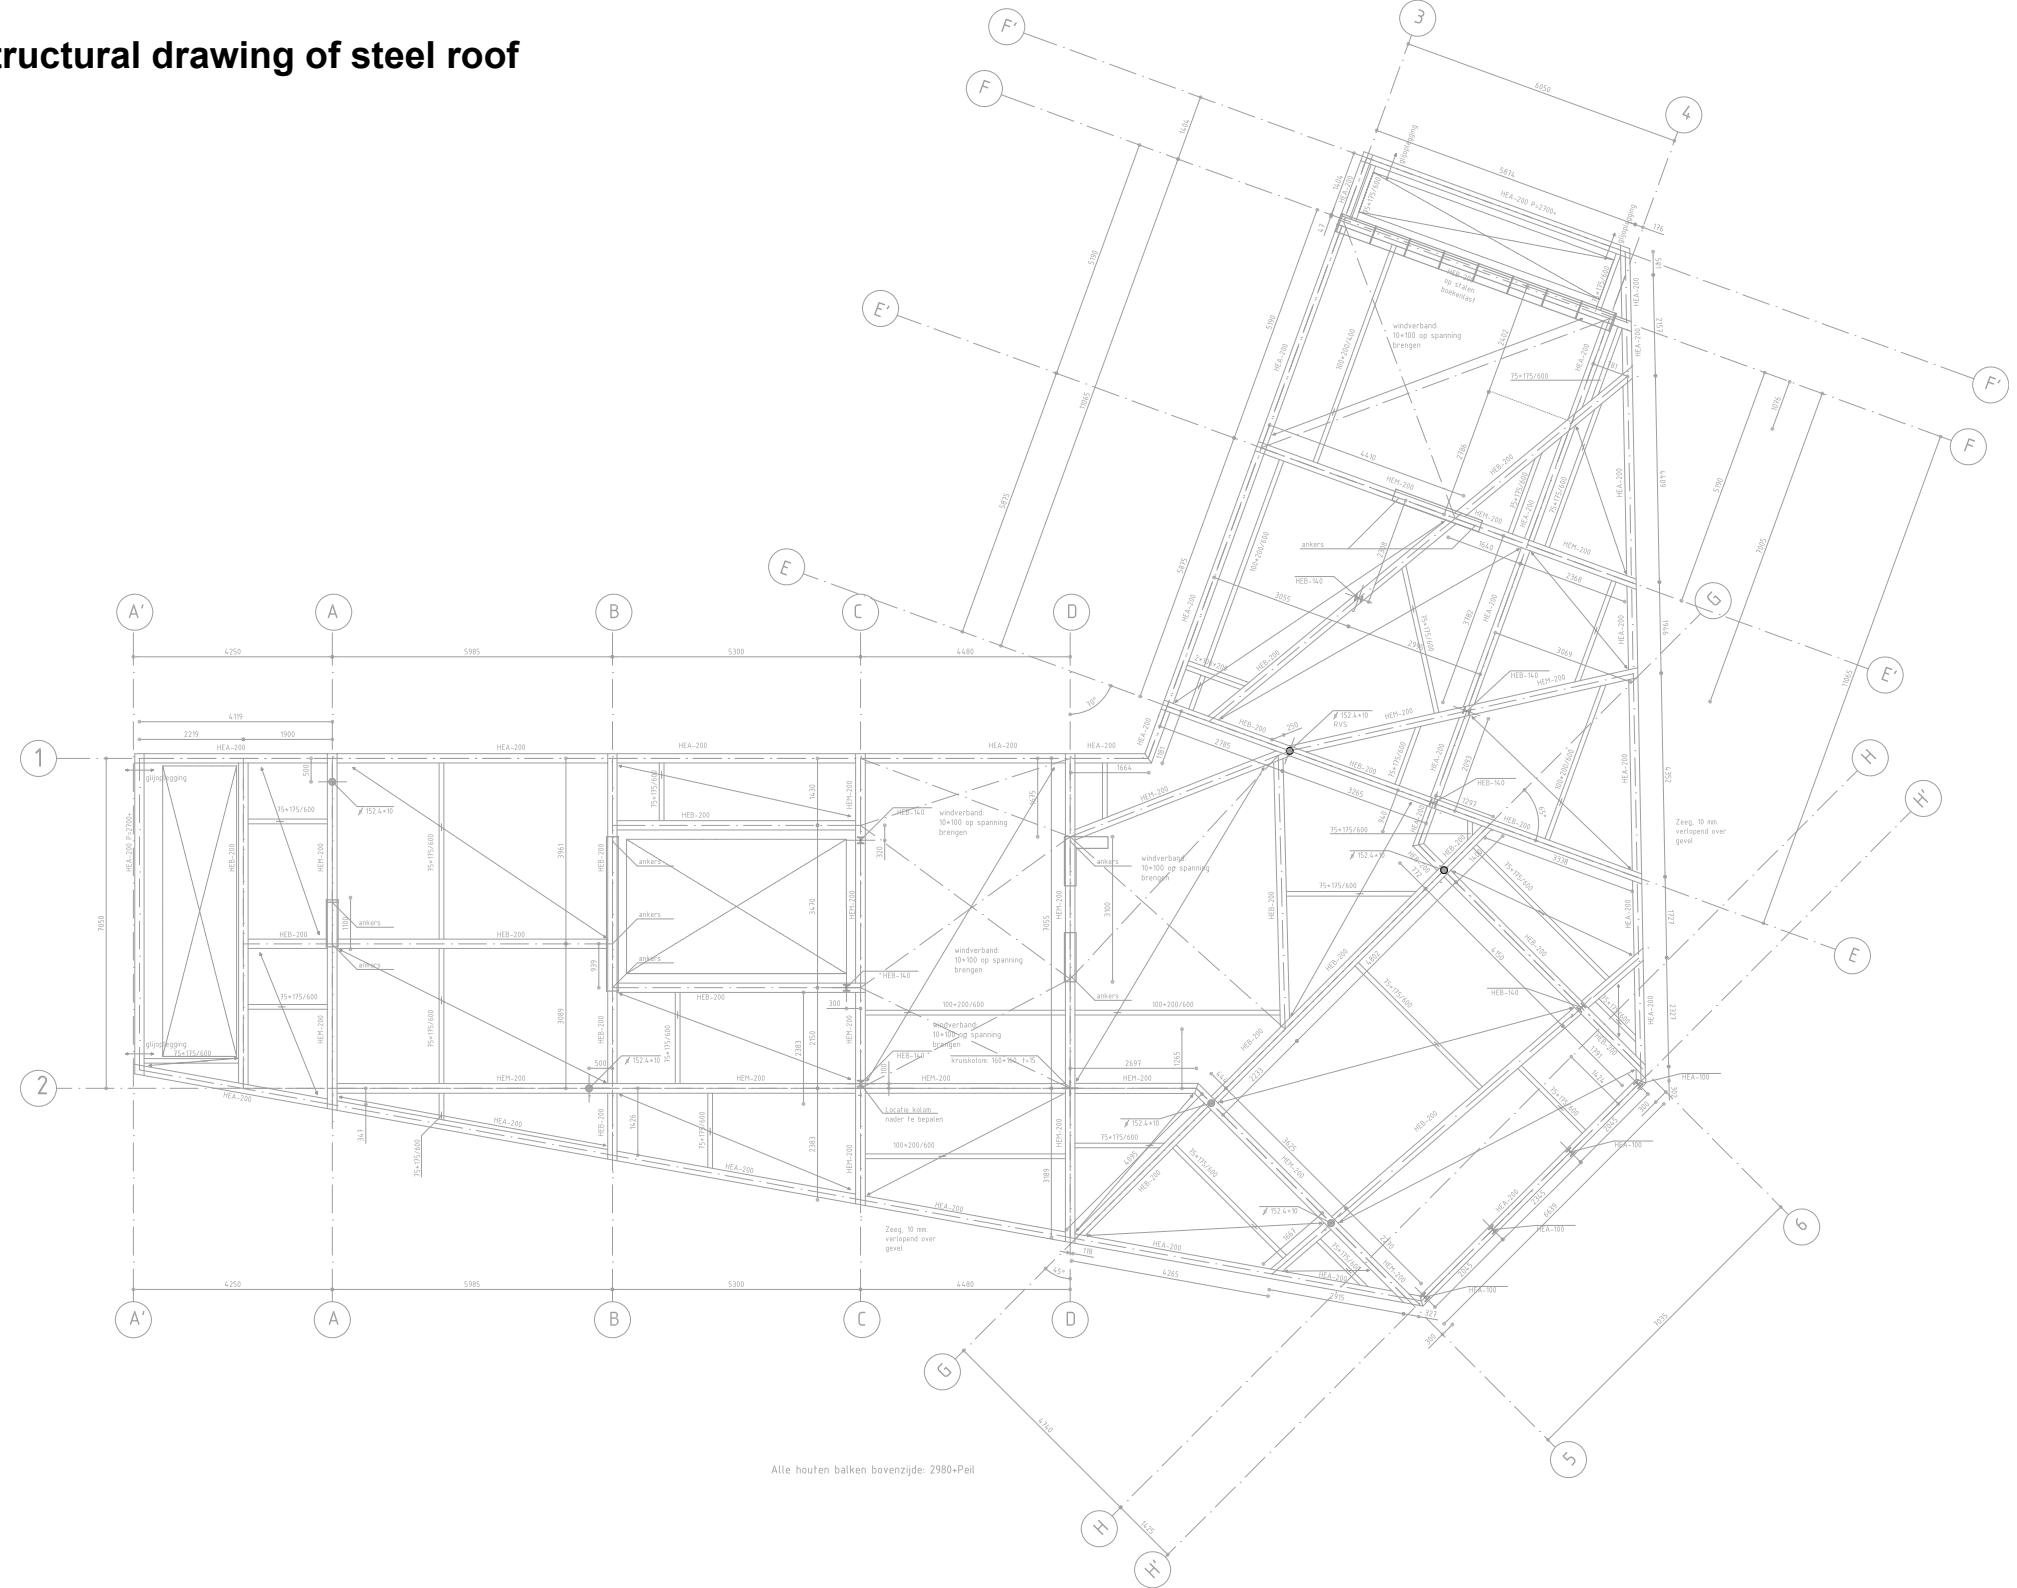Structural drawing of steel roof