Kofunaki House

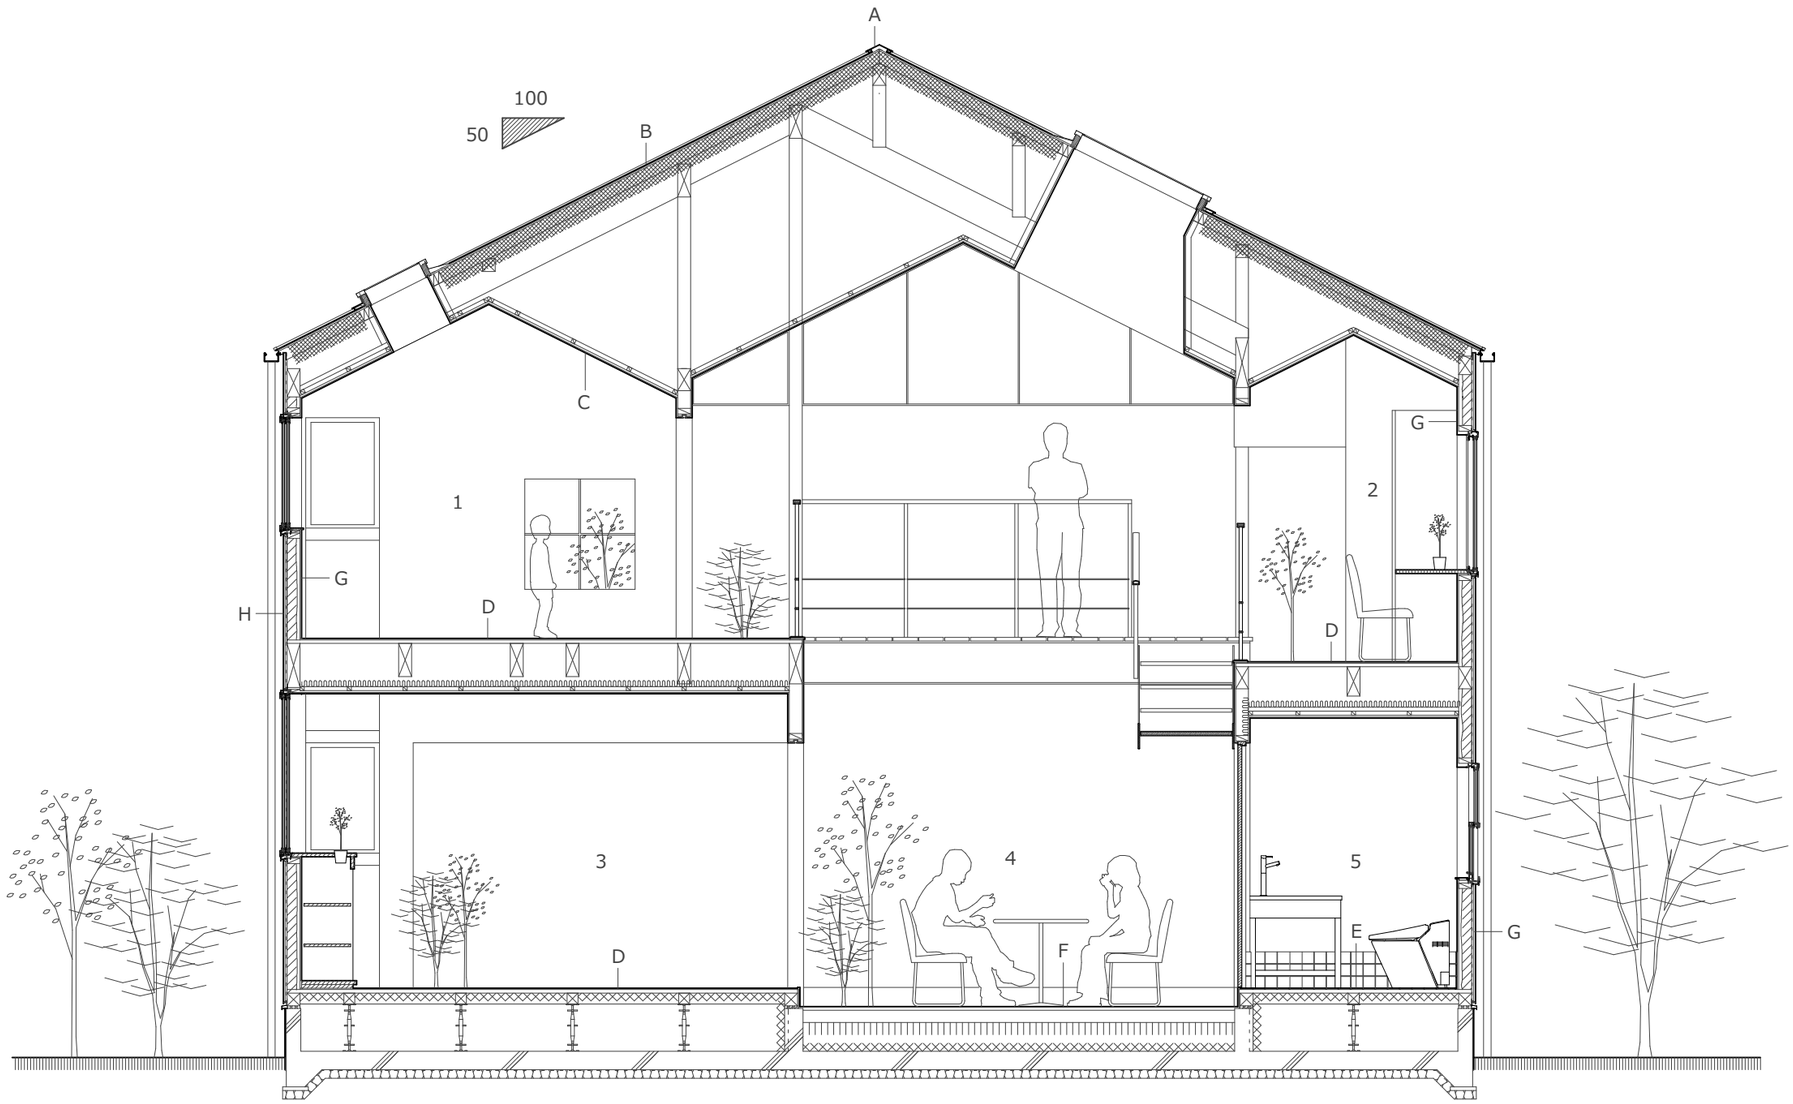

A-Coping:Bent galvanized steel sheeting=0.50mm B-Roof:Corrogated galvanized steel sheeting t0.40mm C-Ceiling:textile wallpapers|Plasterboard t9.5mm|Ceiling joist:30×30mm@303mm|insulation:Polyurethane spray t165mm D-Floor: Kabazakura wood flooring|Structural plywood t28mm E-Floor:Tiled floors|Plywood underlaying t 9mm|Structural plywood t28mm F-Floor:Concrte trowel finish G-Walls:textile wallpapers|Plasterboard t12.5mm|insulation:Polyurethane spray t100mm H-External walls:Plasterer coating | Unpainted siding t14mm | Vent furring strips:30×15mm|Moisture permeable waterproof sheeting

1:children's room 2:study room 3:bedroom
4:doma 5:rest room

detailed section drawing 1:50

ALTS DESIGN OFFICE