dominique coulon & associés

detail of external aluminium joinery

1. Process-coloured concrete
2. Interior insulation
3. Plasterboard
4. Anodised aluminium frame, curtain-wall type
5. Edge-to-edge curved solar-control glazing
6. Square paving slabs on bed of sand
7. Waterproofing membrane
8. Anodised aluminium sheet
9. Air intake
10. Curved frame with no faceting
11. Plasterboard and sound insulation
12. Removable untreated steel sheet
13. Cork seal
14. Painted MDF
15. Roll-bonded sheet and strip
16. Heat insulation
17. Vapour barrier
18. Composite flooring, with steel tray
19. Rockwool acoustic absorption
20. Suspended ceiling, perforated for acoustic properties
21. Acoustic rendering
22. 100% solid oak parquet floor

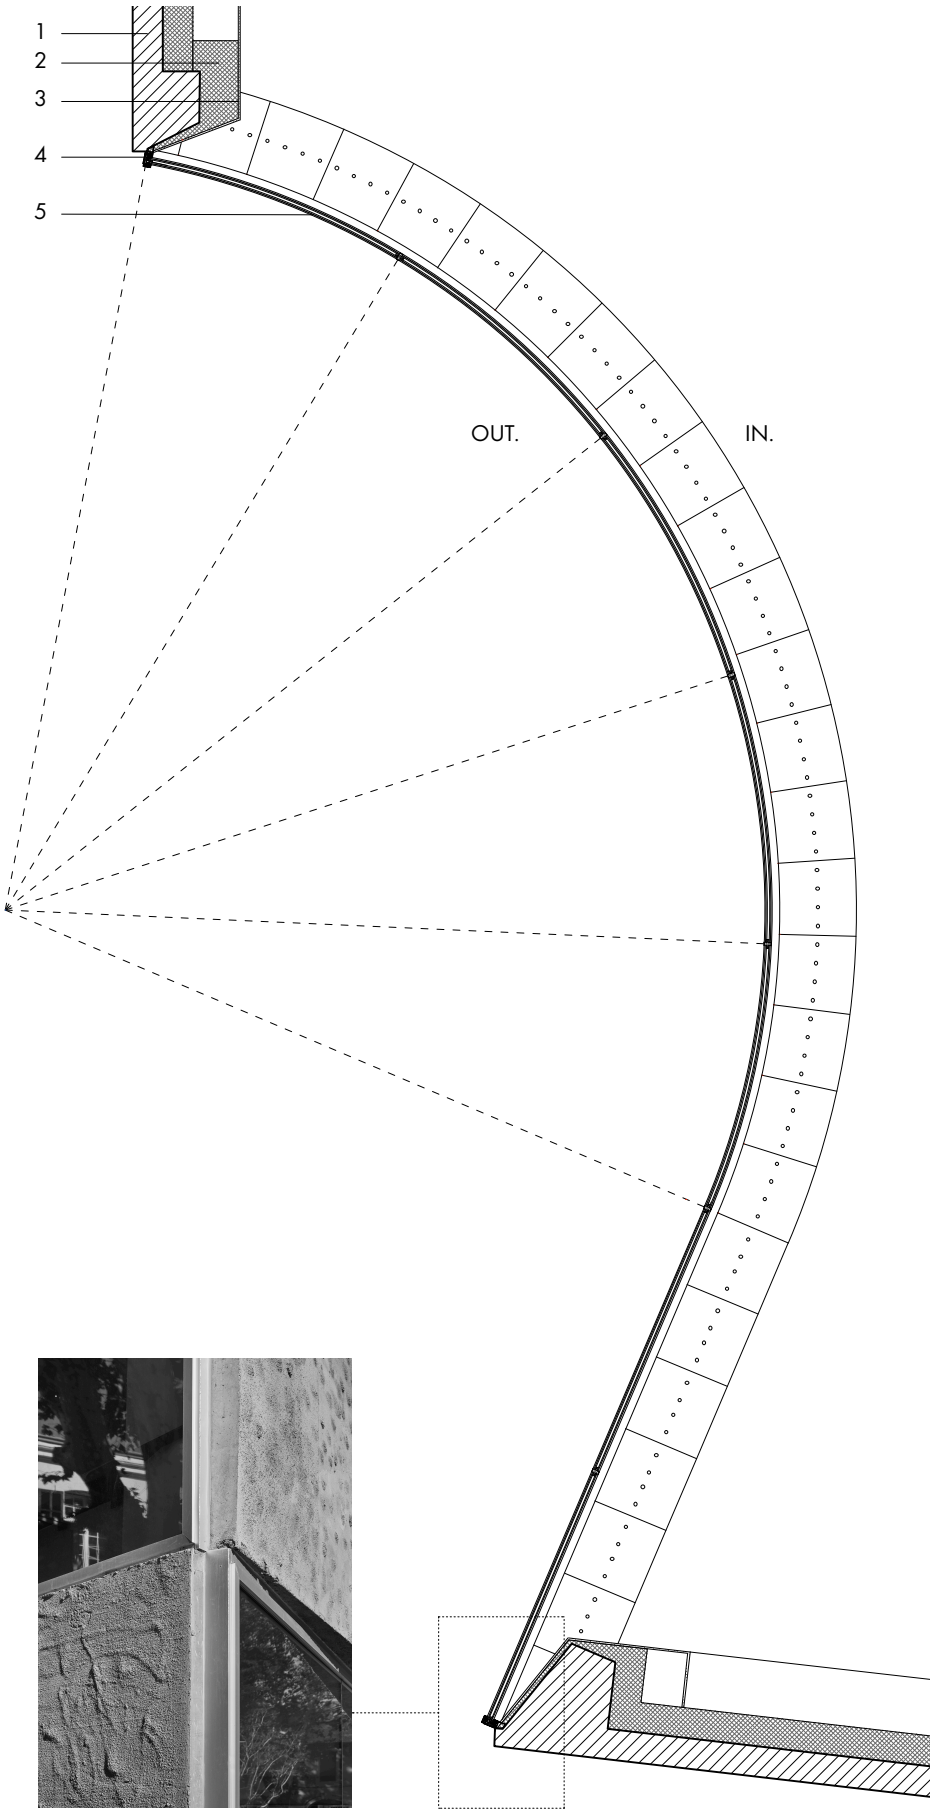

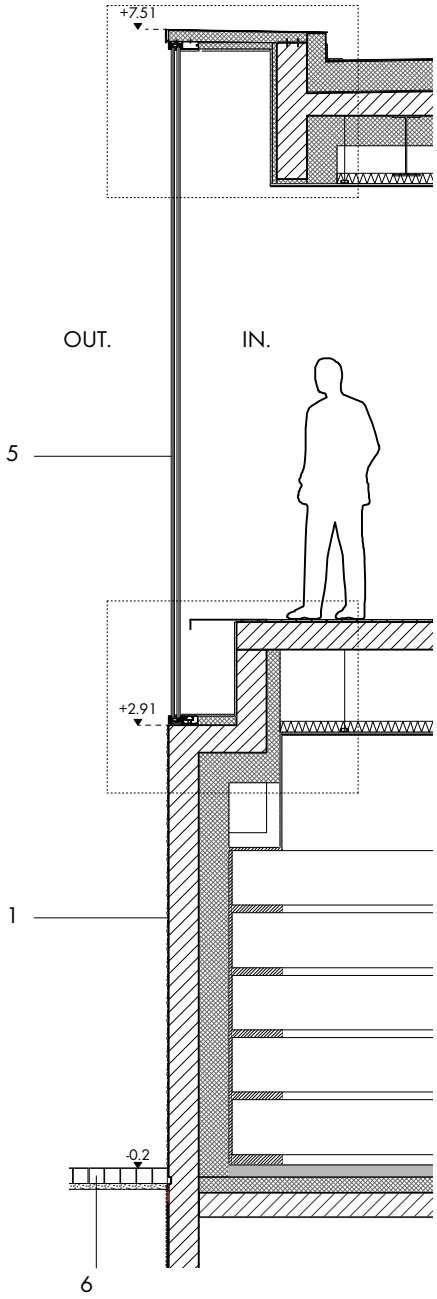

50 100 200 cm

media library and park in Pelissanne

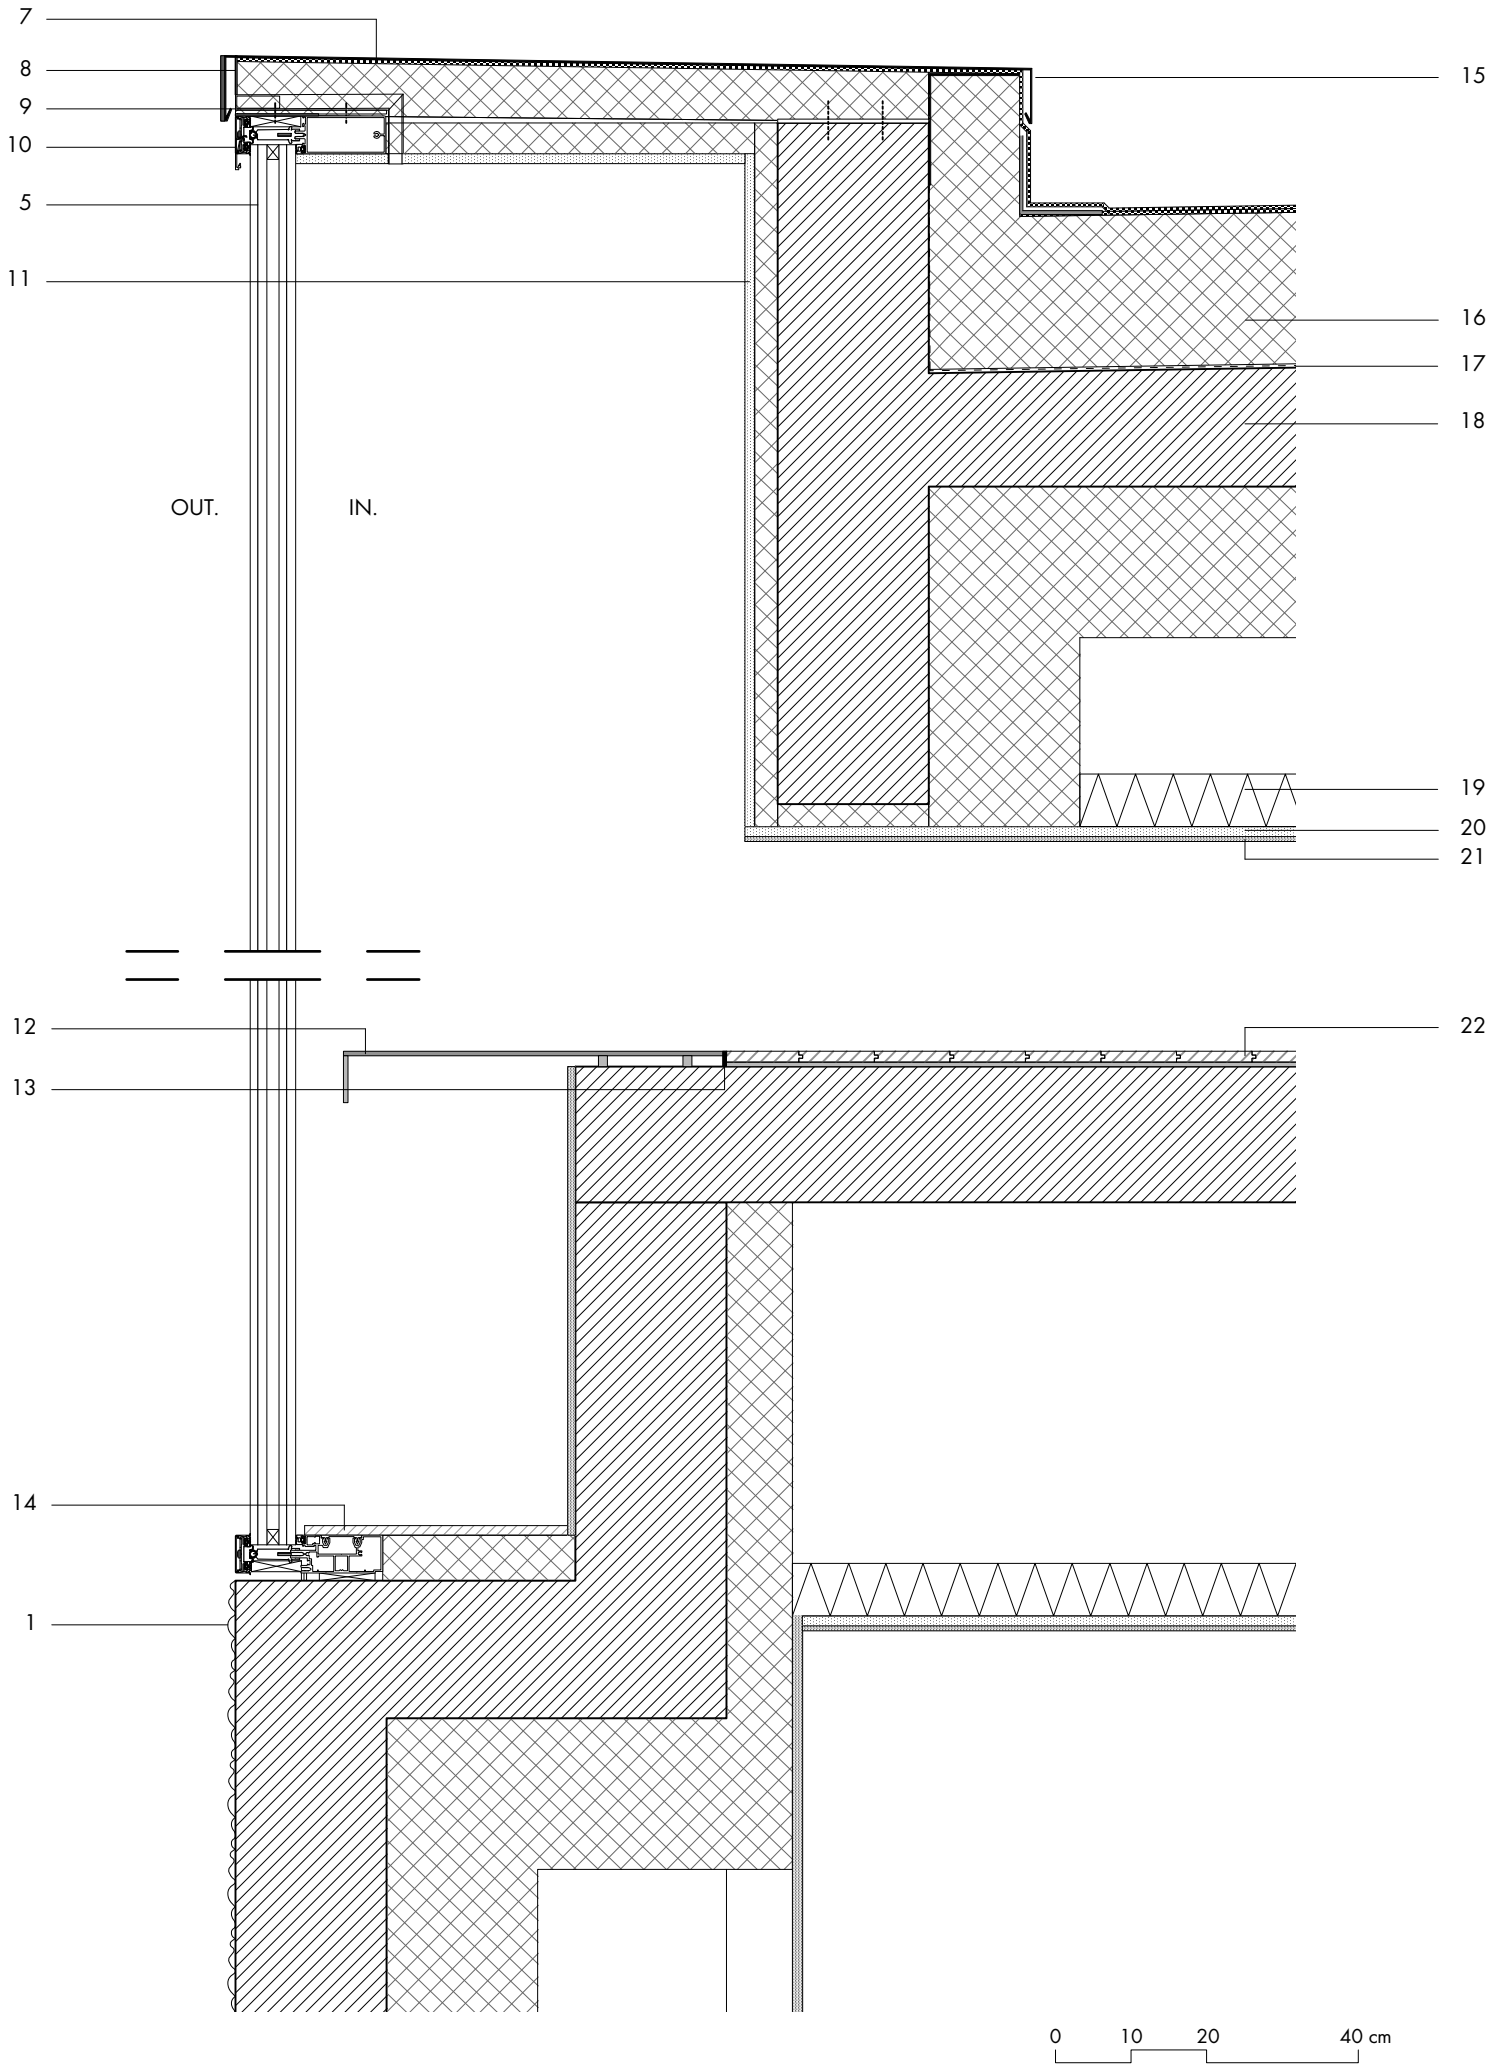
7
8
9
10
5
11
15
16
17
18
OUT.
IN.
19
20
21
12
13
22
14
1
0
10
20
40 cm