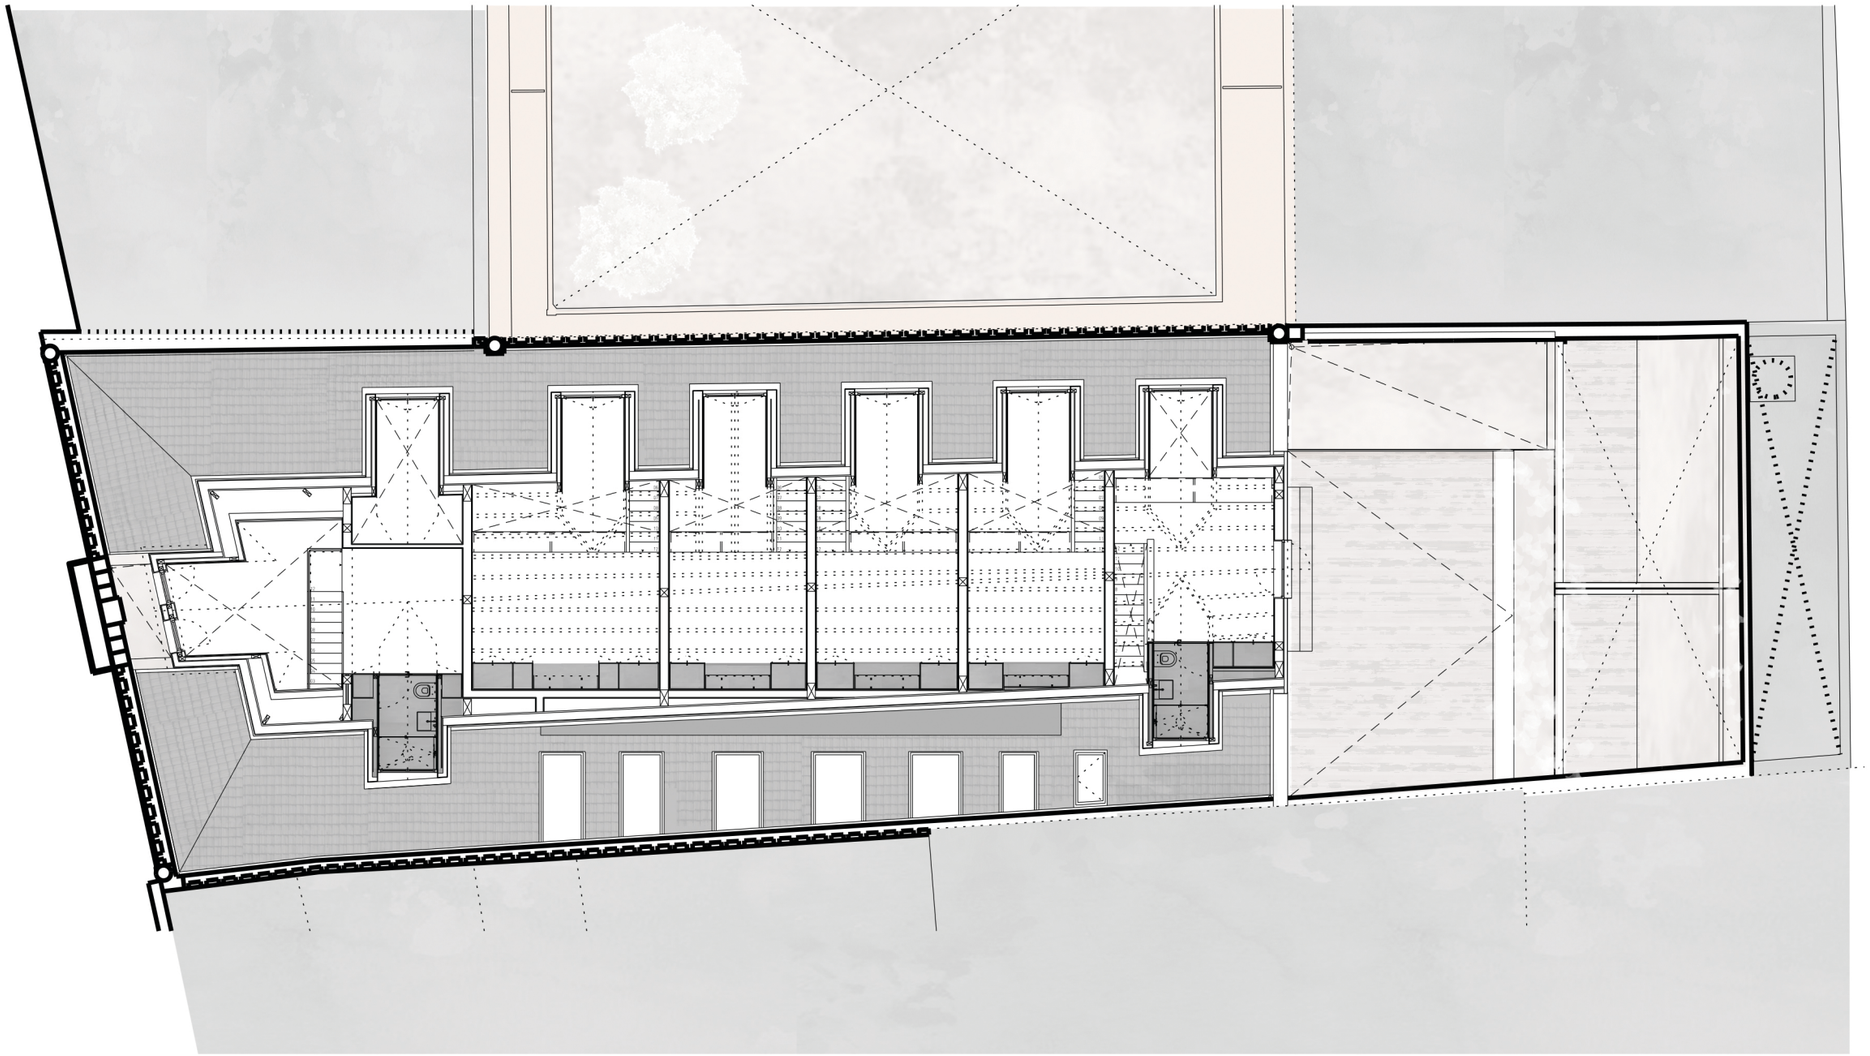

THIRD FLOOR

0 1 5