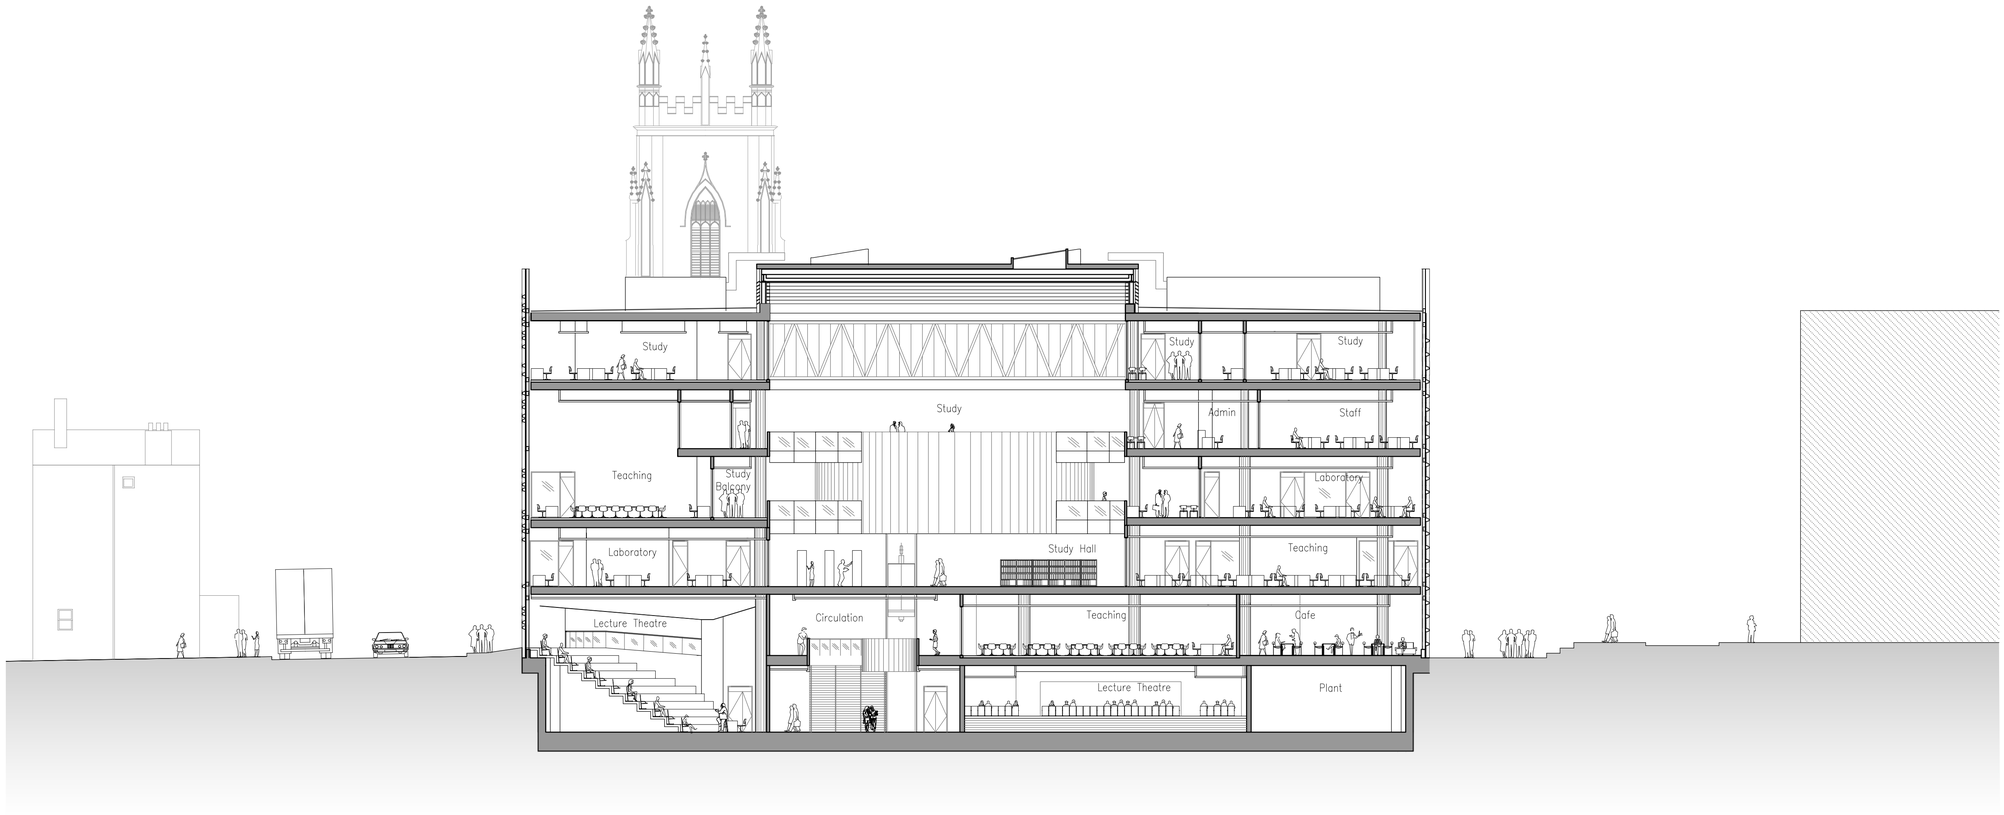
Study
Study
Study
Study
Admin
Staff
Teaching
Study Balcony
Laboratory
Laboratory
Study Hall
Teaching
Lecture Theatre
Circulation
Teaching
Cafe
Lecture Theatre
Plant


0
4m
8m