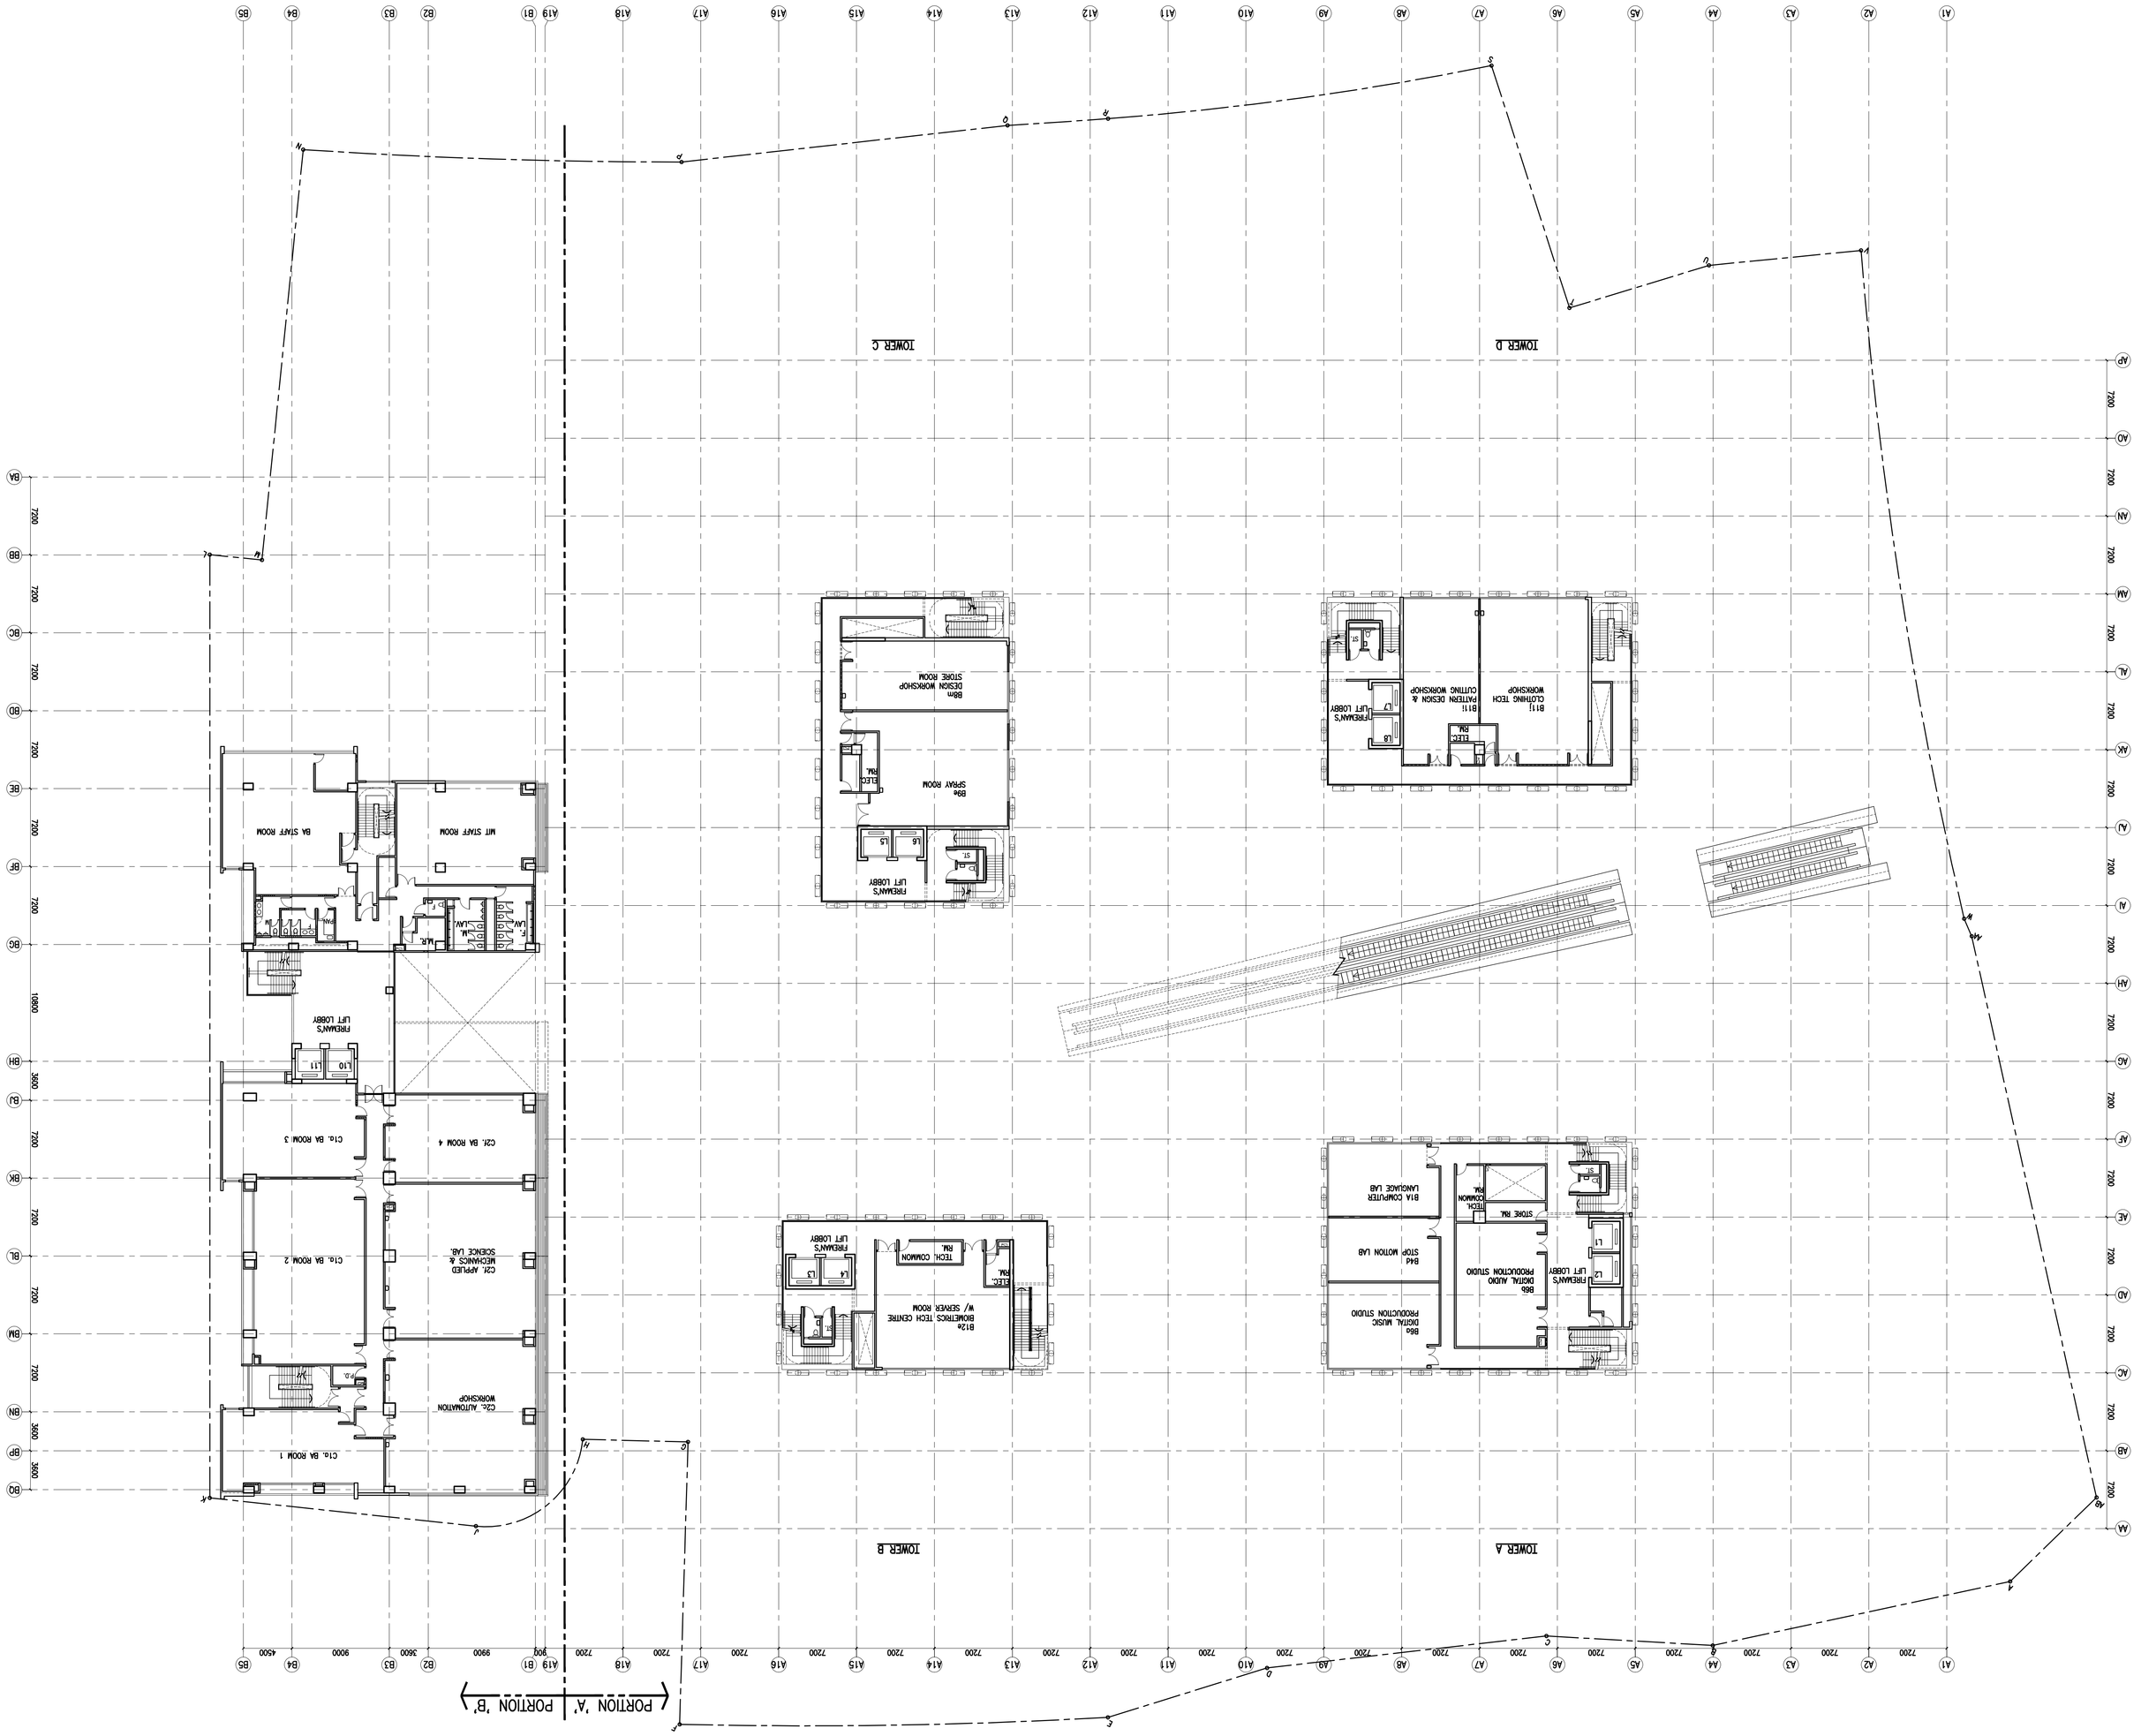4th FLOOR PLAN