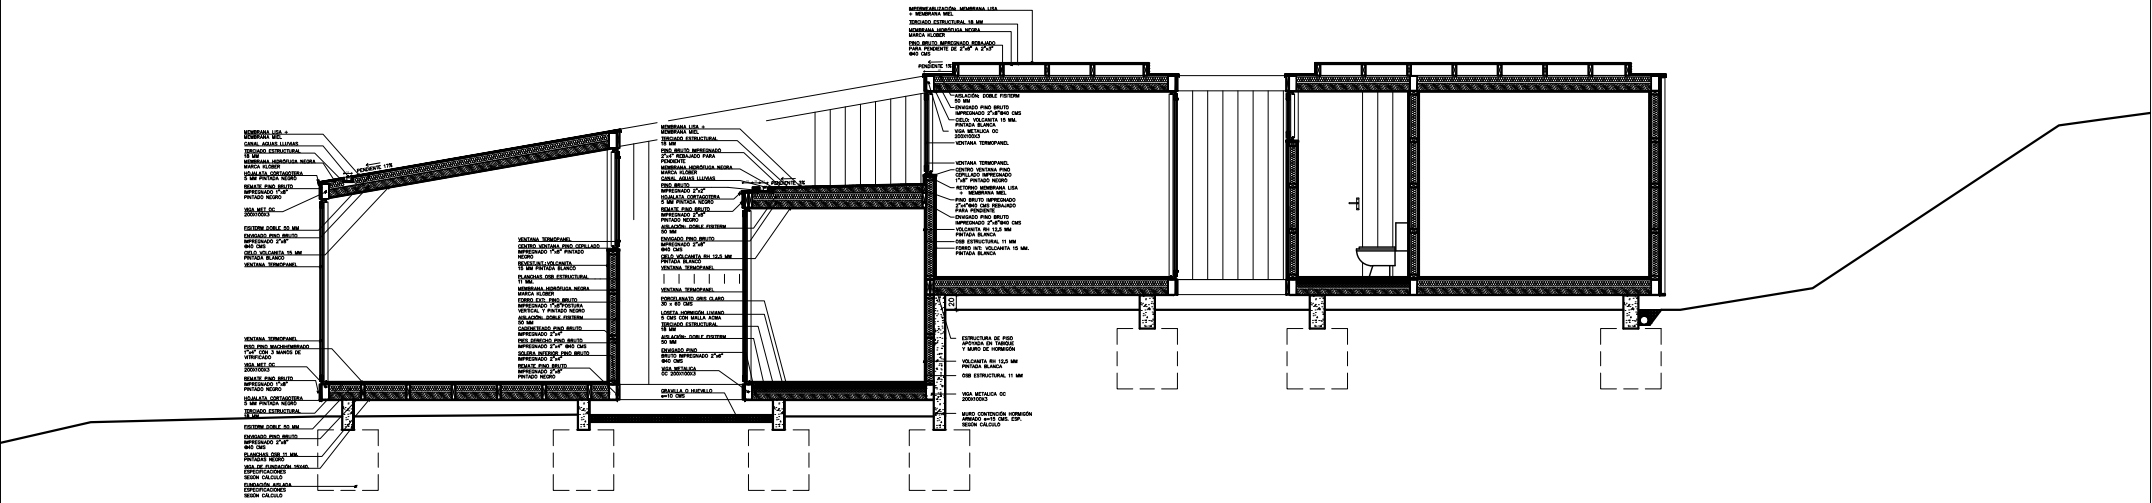

DETAIL SECTION

0 1 5