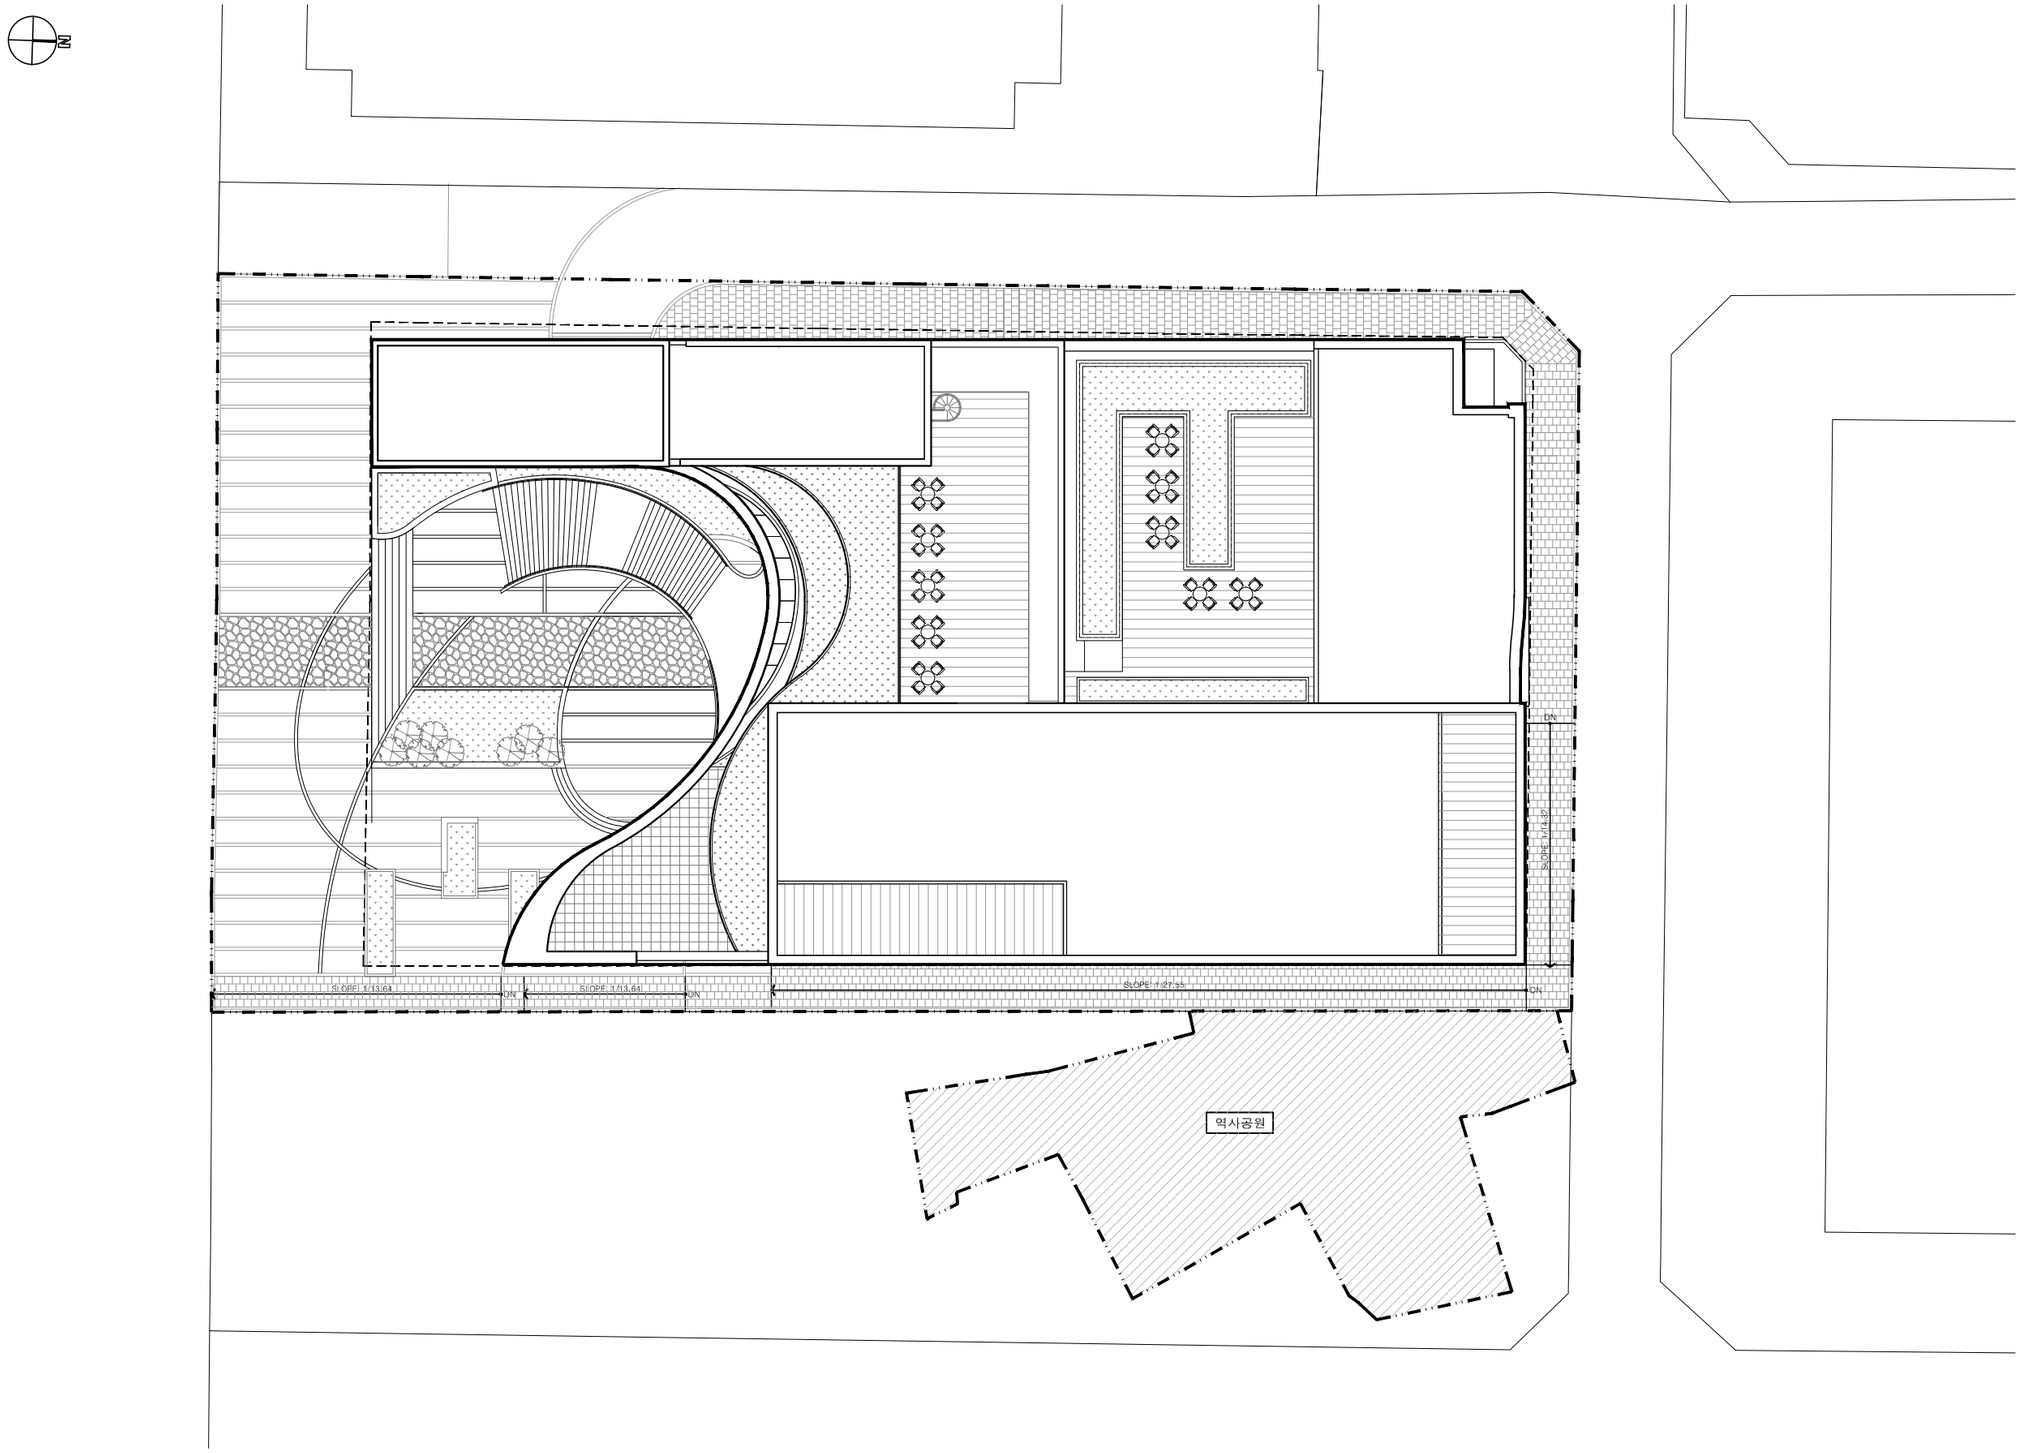

1 배치도

SCALE : 1/400(A3)

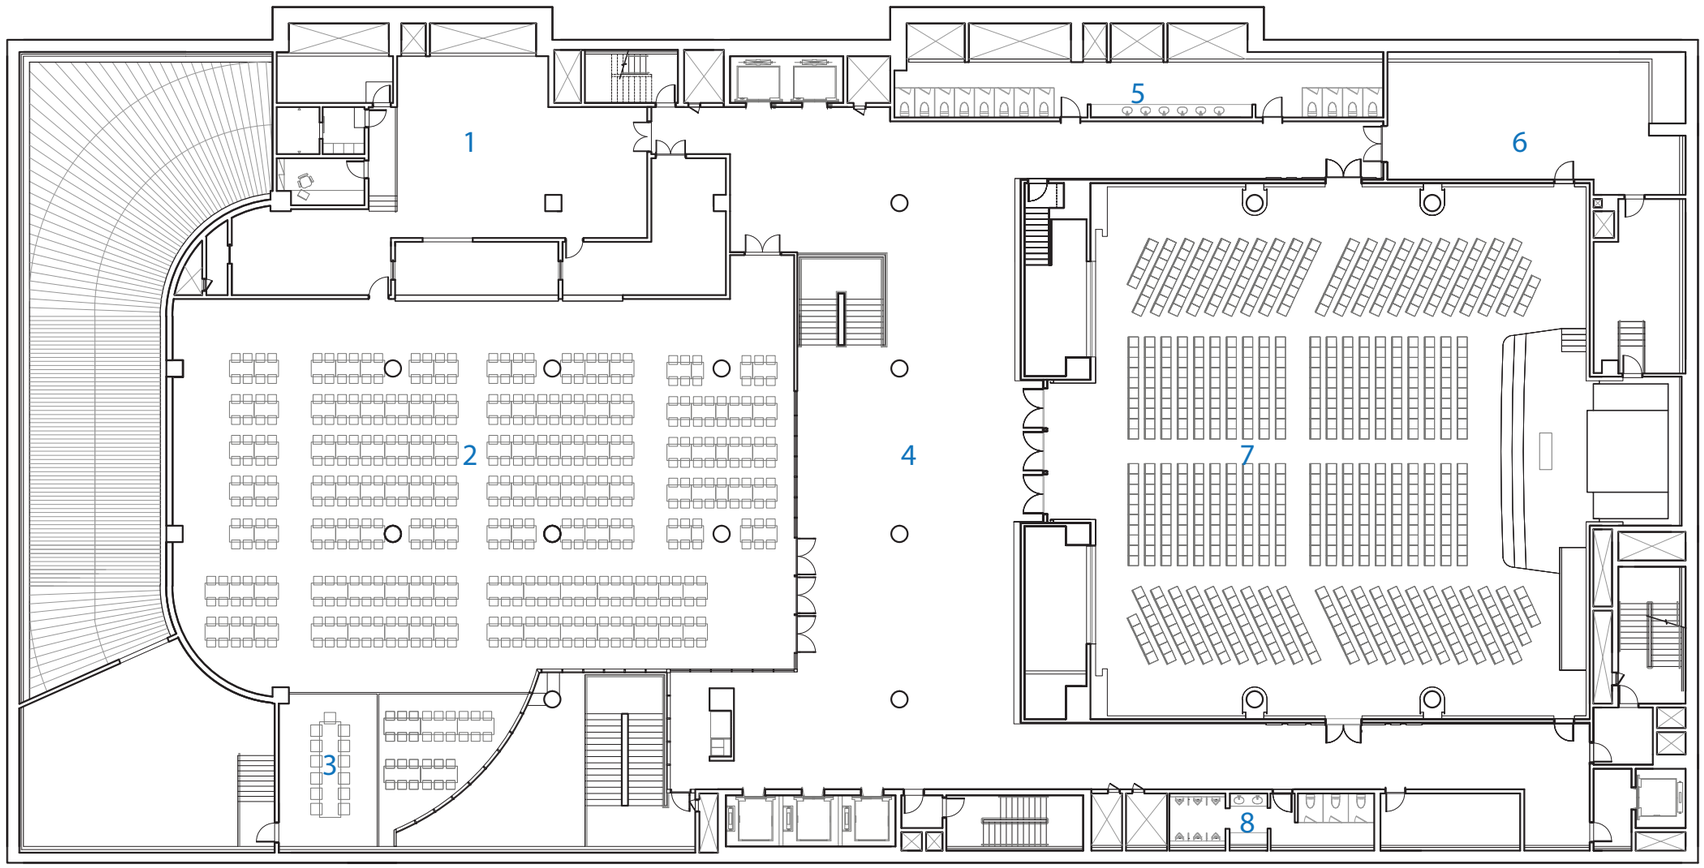

1. kitchen
2. restaurant
3. VIP room
4. lobby
5. woman's restroom
6. prepare room
7. youth chapel
8.man's restroom

1 지하2층 평면도
SCALE : 1/300(A3)

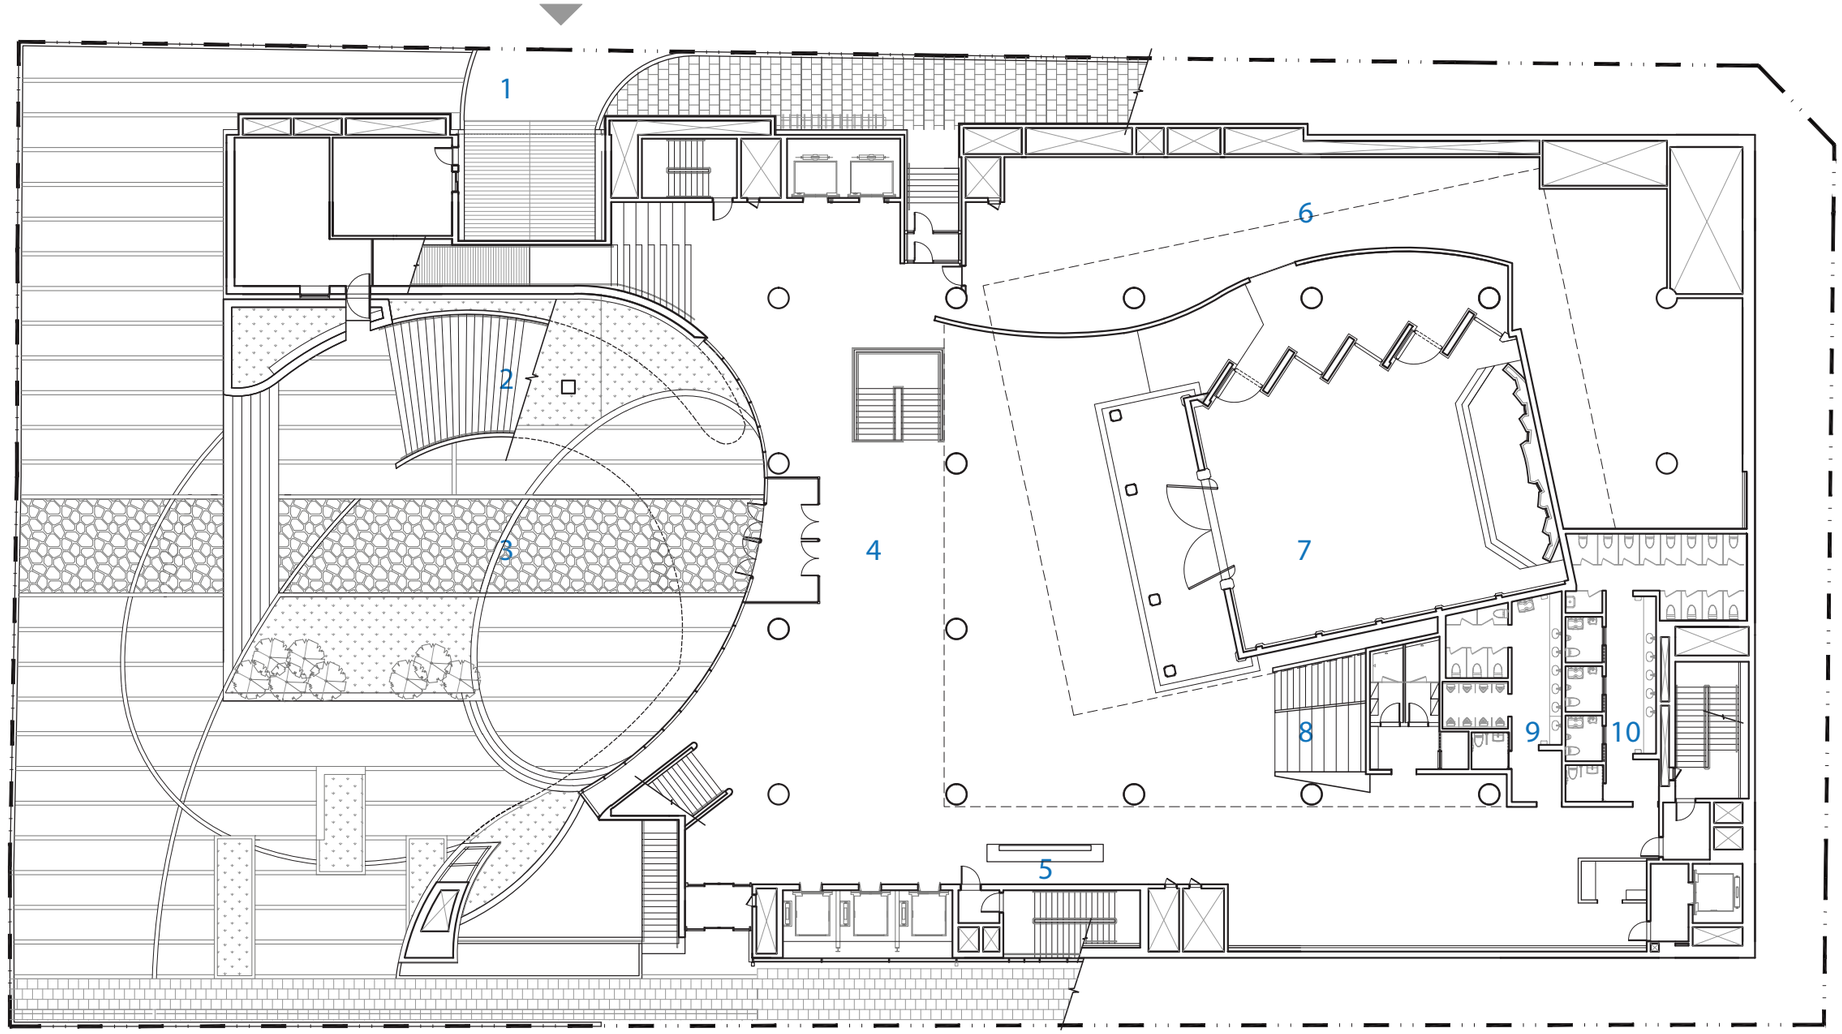

1 지상1층 평면도
SCALE : 1/300(A3)

1. parking entrance
2. outdoor memorial stair
3. memorial square
4. lobby
5. reception
6. history exhibition
7. open seminar room
8. indoor memorial stair
9. man's restroom
10. woman's restroom

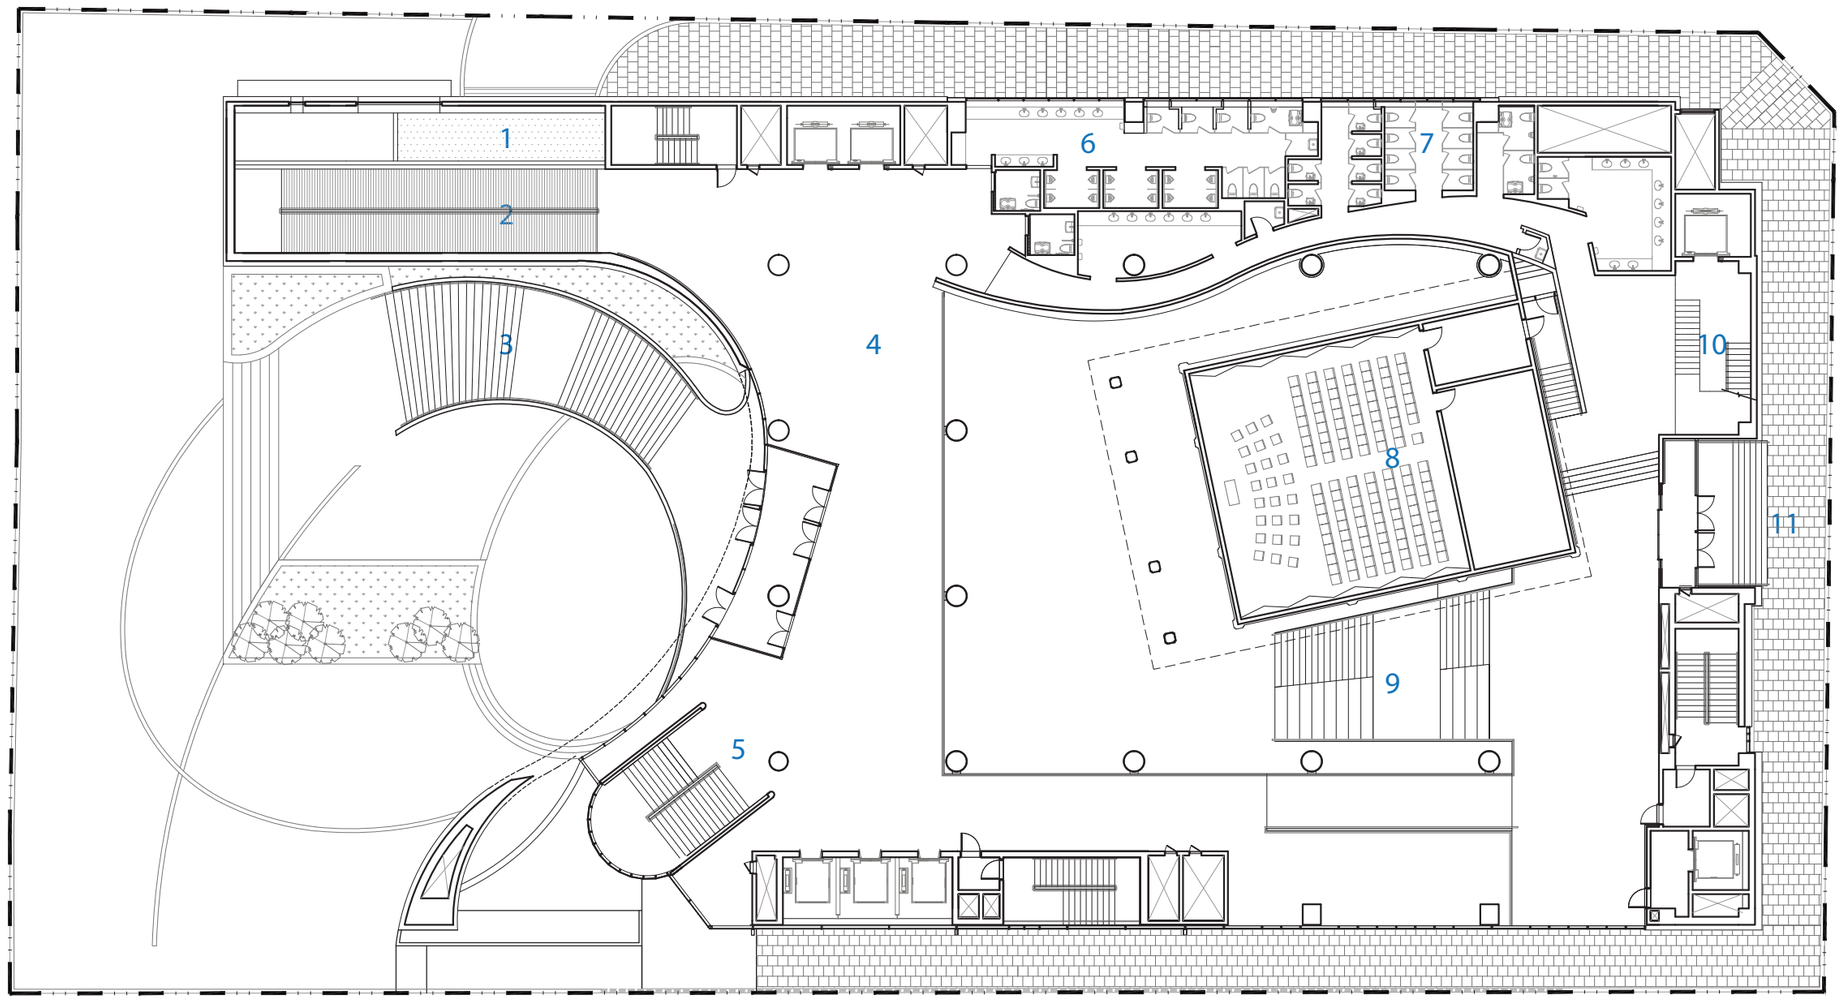

1. slope void
2. slope
3. outdoor memorial stair
4. Mezzanine floor lobby
5. indoor main stair
6. man's restroom
7. woman's restroom
8. practice room
9. indoor memorial stair
10. choral group stair
11. sub entrance

1 지상2층 평면도
SCALE : 1/300(A3)

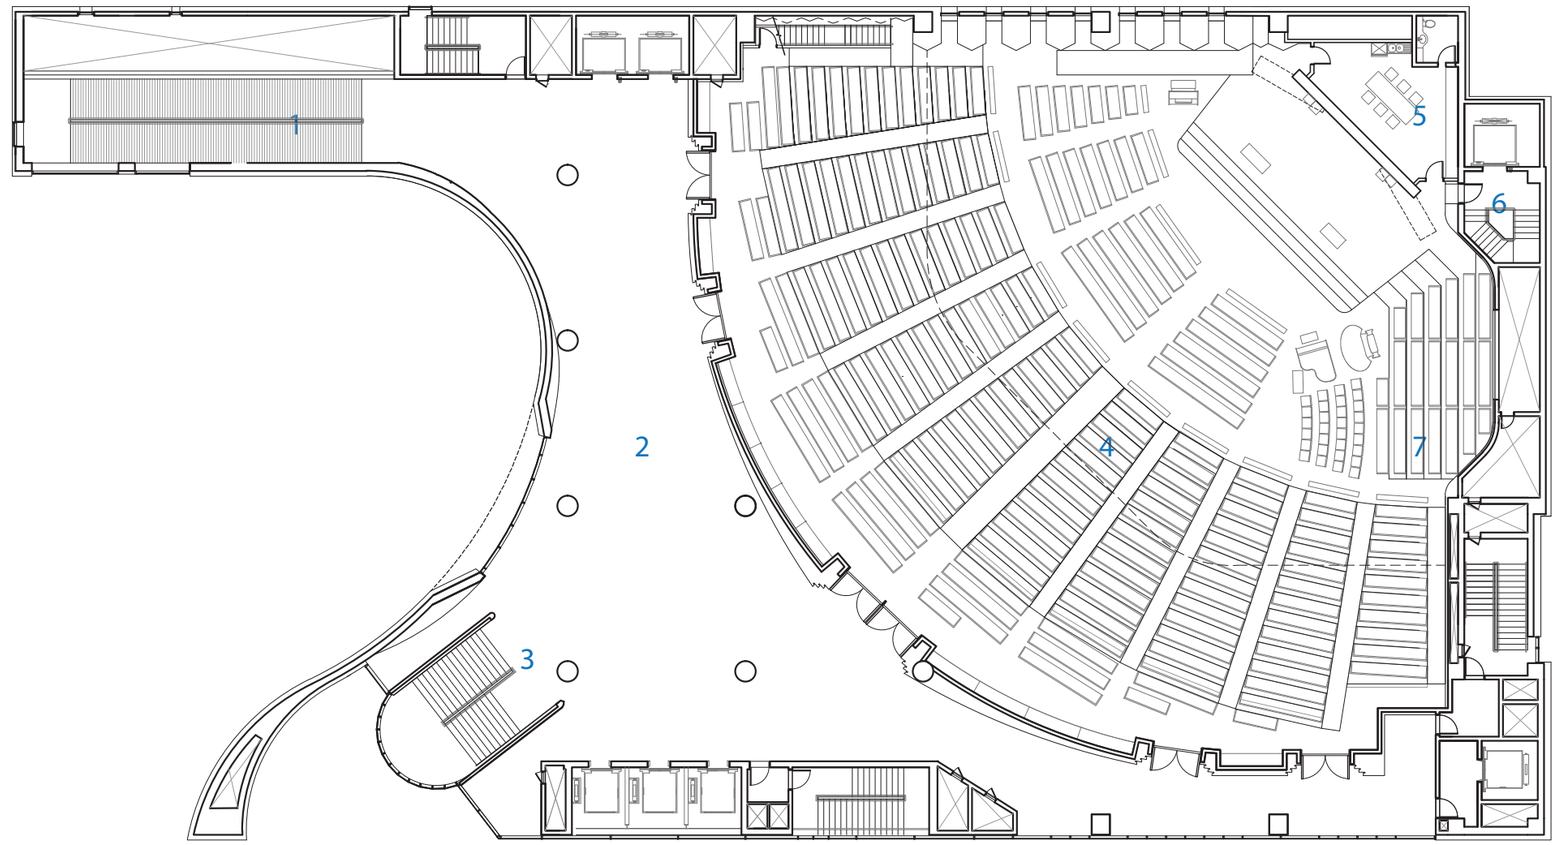

1. slope
2. chapel lobby
3. indoor main stair
4. chapel
5. prepare room
6. choral group stair
7. choral group sit

1 지상4층 평면도
SCALE : 1/300(A3)

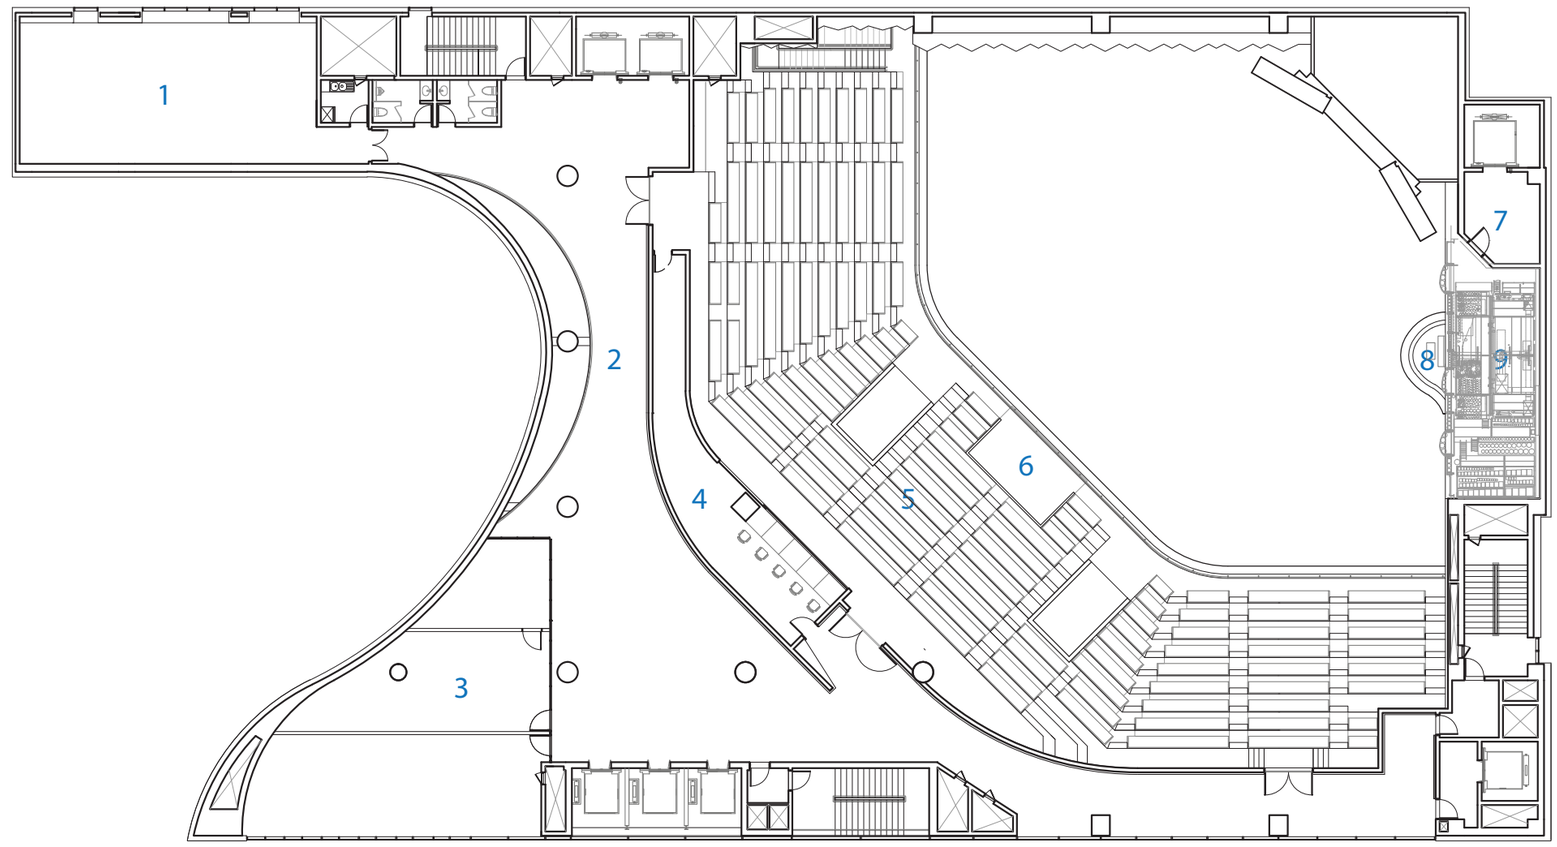

1 지상6층 평면도
SCALE : 1/300(A3)

1. seminar hall
2. balcony lobby
3. office
4. studio
5. balcony
6. acoustic adjustment corner
7. organist circulation
8. pipe organ console
9. pipe organ

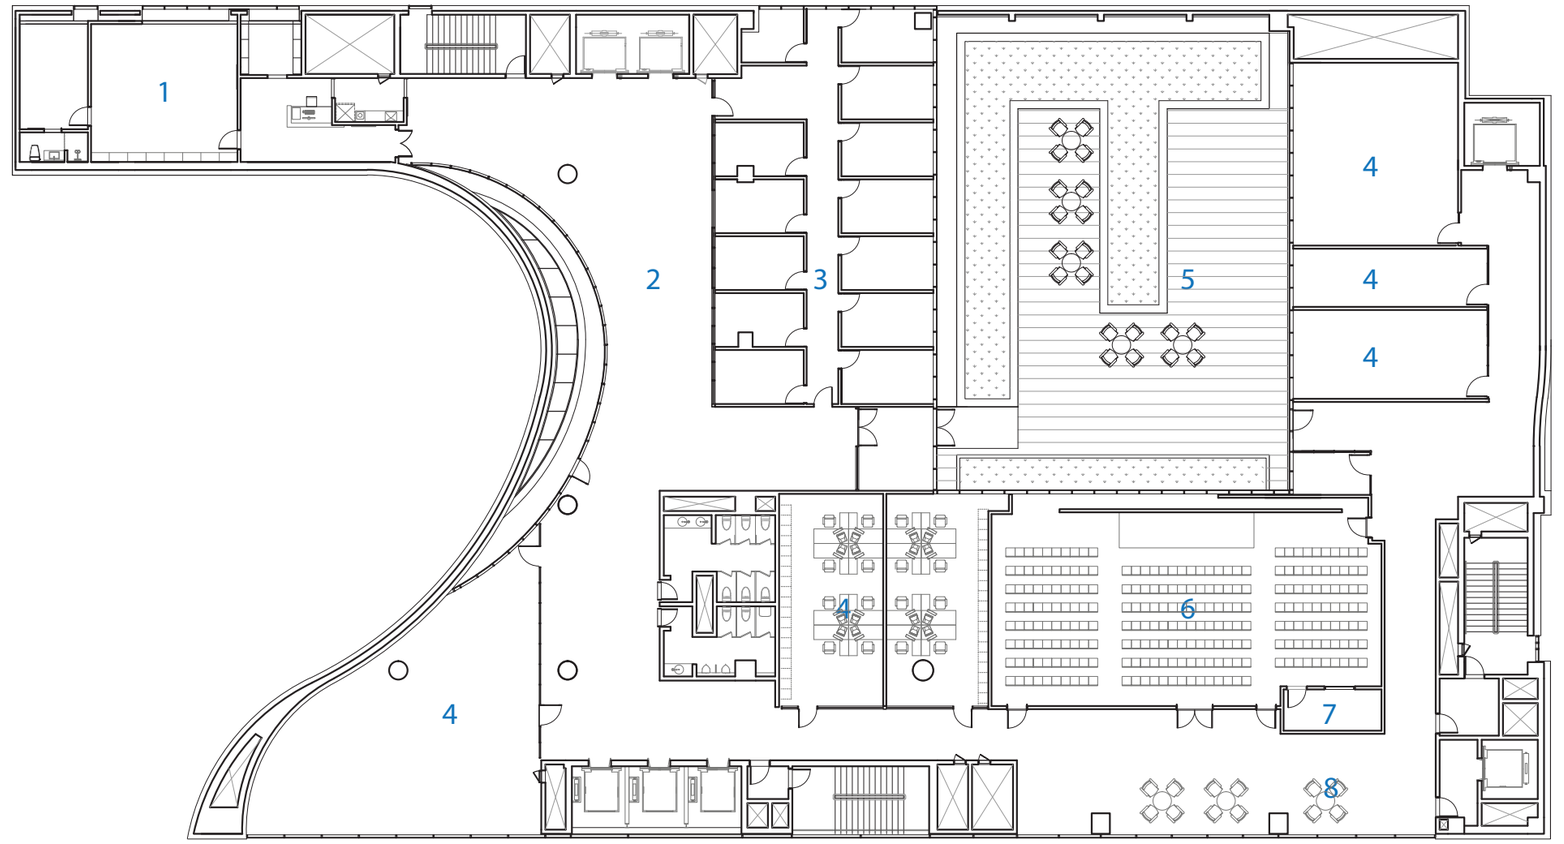

1. president room
2. education room lobby
3. small group room
4. office
5. roof garden
6. education room
7. prepare room
8. lounge

1 지상8층 평면도

SCALE : 1/300(A3)

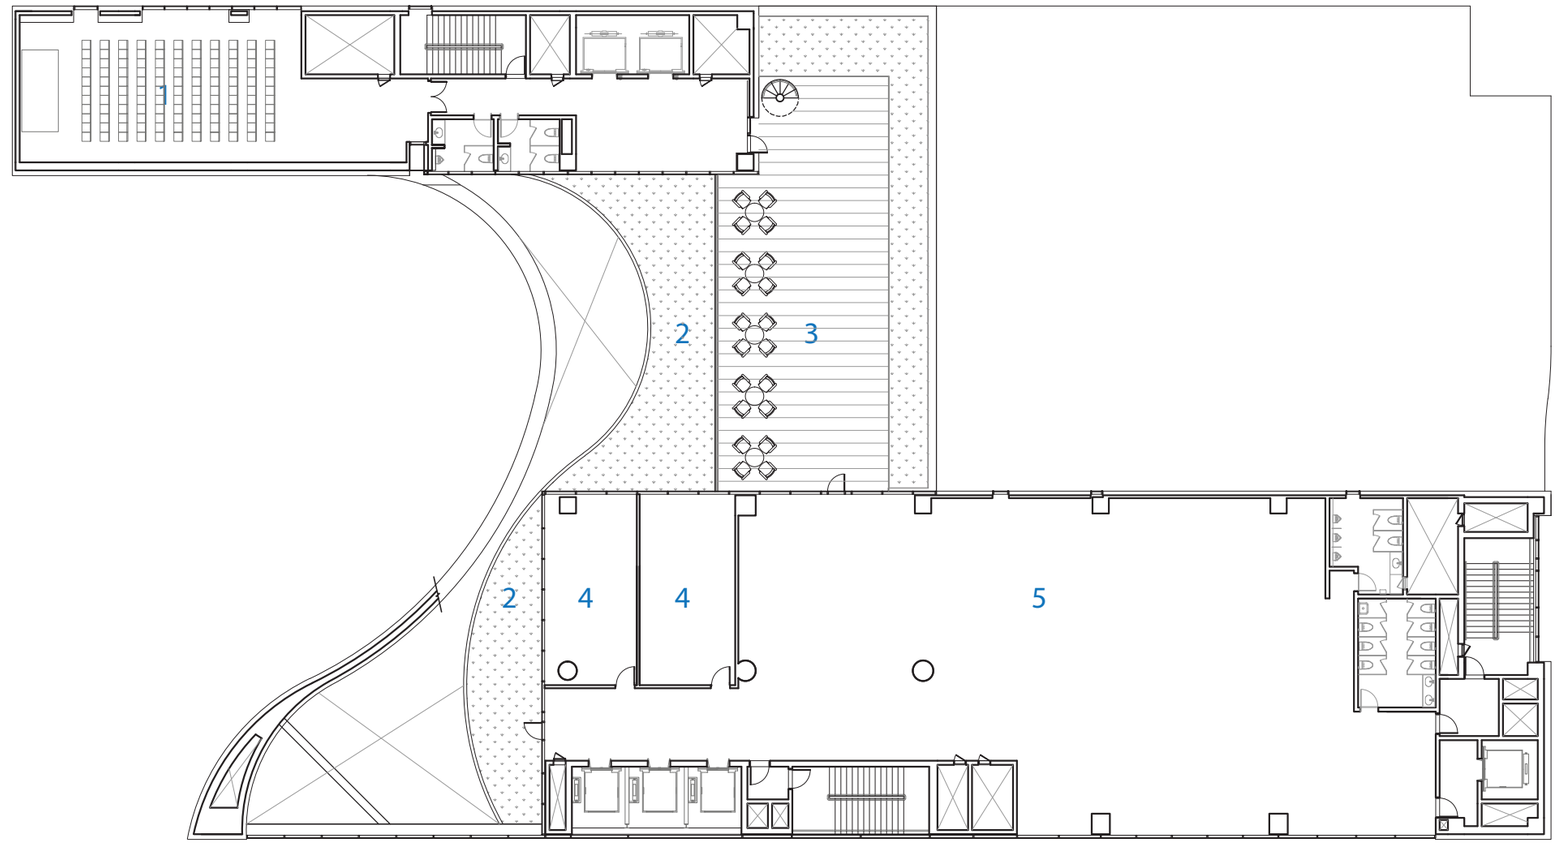

1. chapel
2. roof garden
3. roof deck
4. office
5. education room

1 지상10층 평면도
SCALE : 1/300(A3)

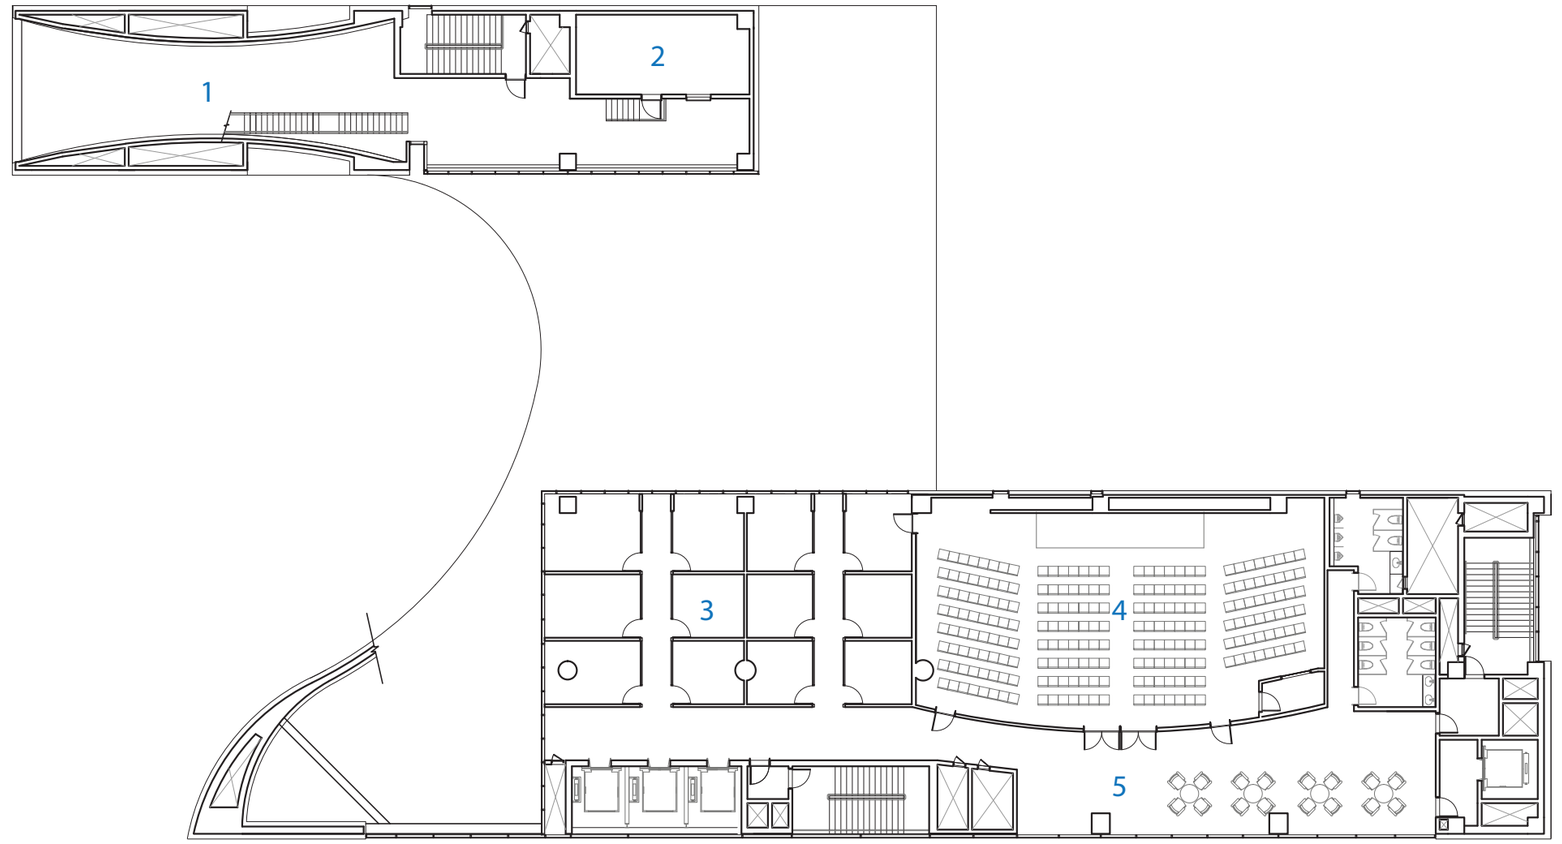

1 지상12층 평면도

SCALE : 1/300(A3)

1. observatory
2. utility room
3. small group room
4. education room
5. lounge

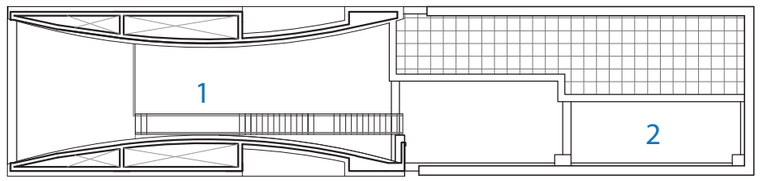

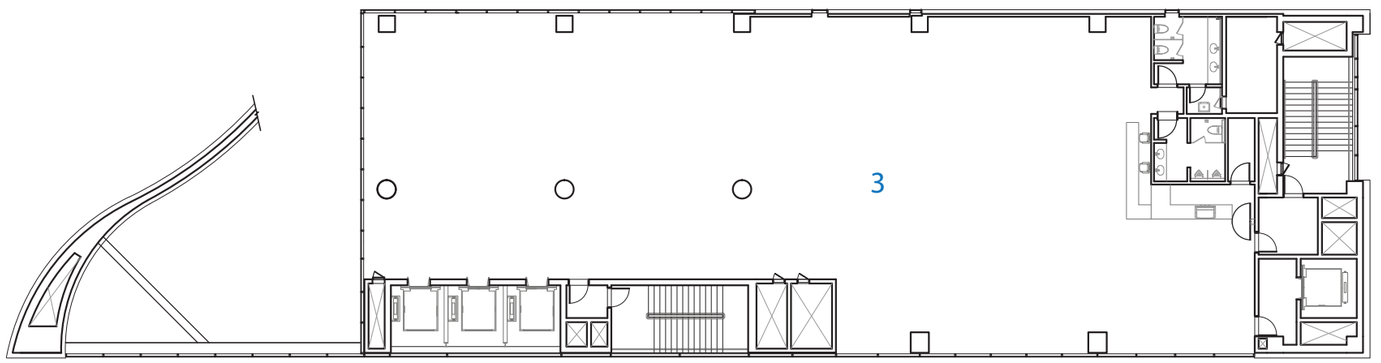

1 지상13층 평면도

SCALE : 1/300(A3)

1. observatory
2. utility room
3. cafe

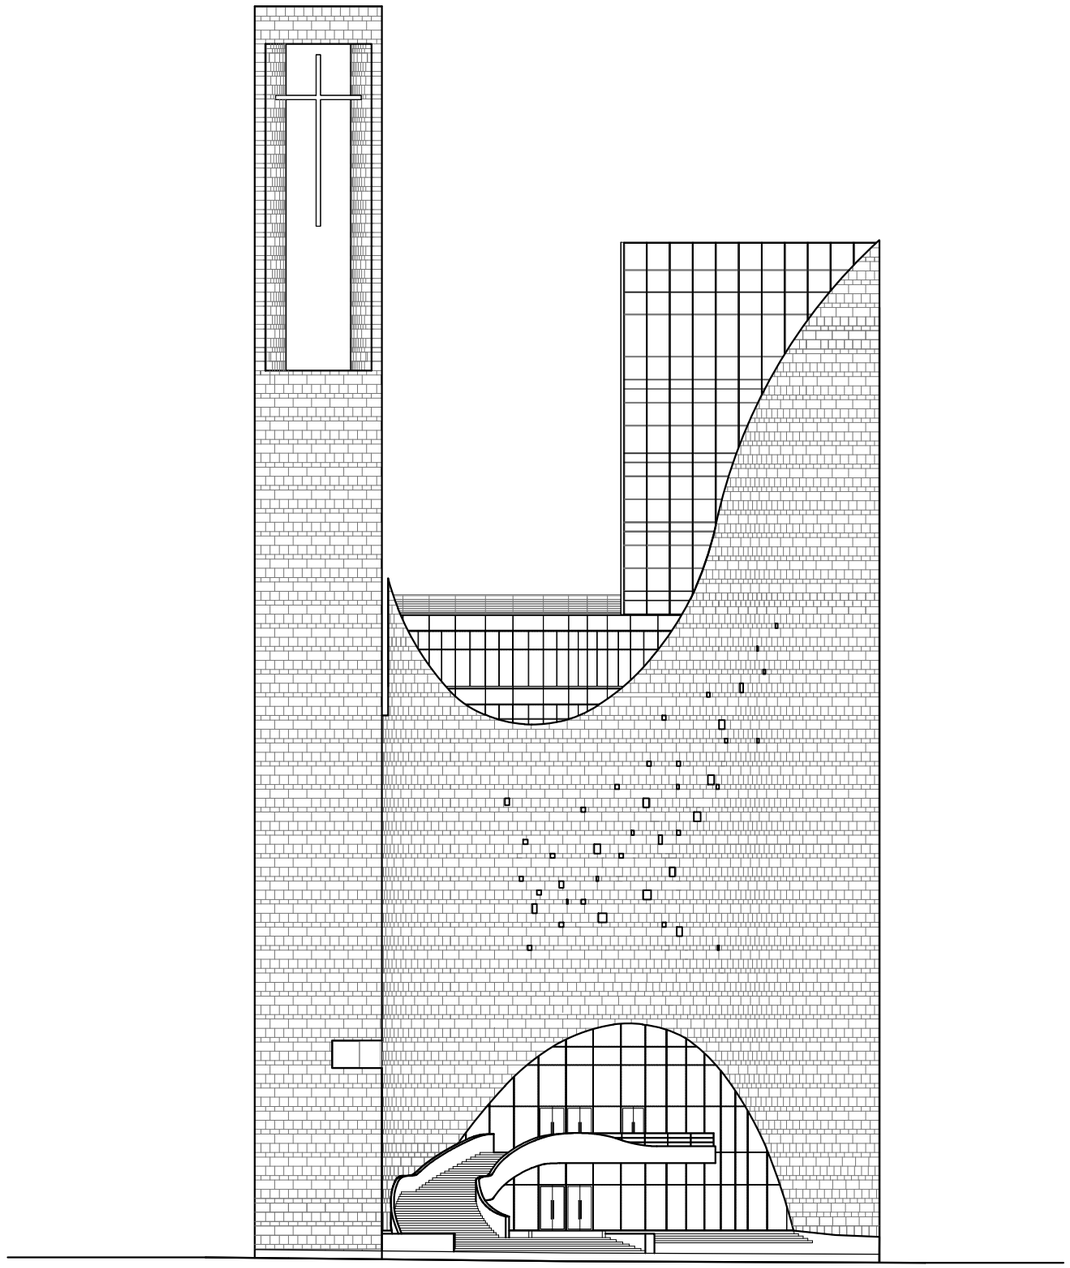

1 우측면도
1/400

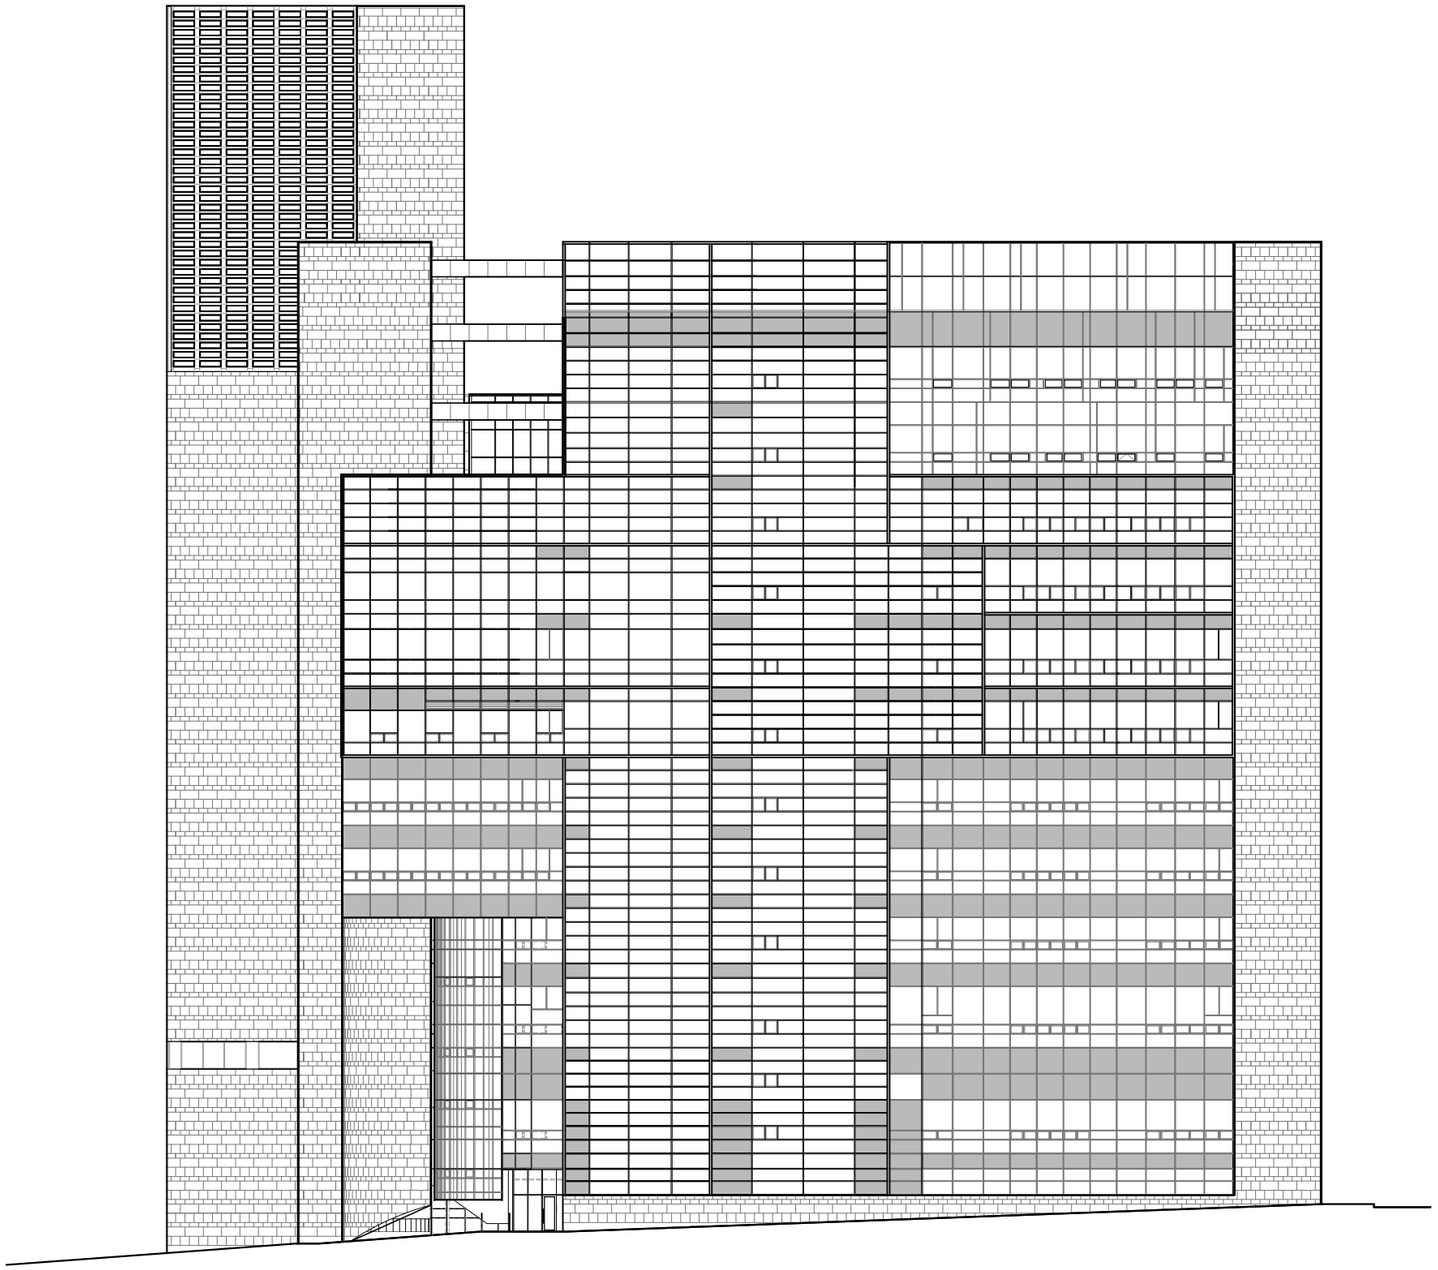

1 우측면도
1/400

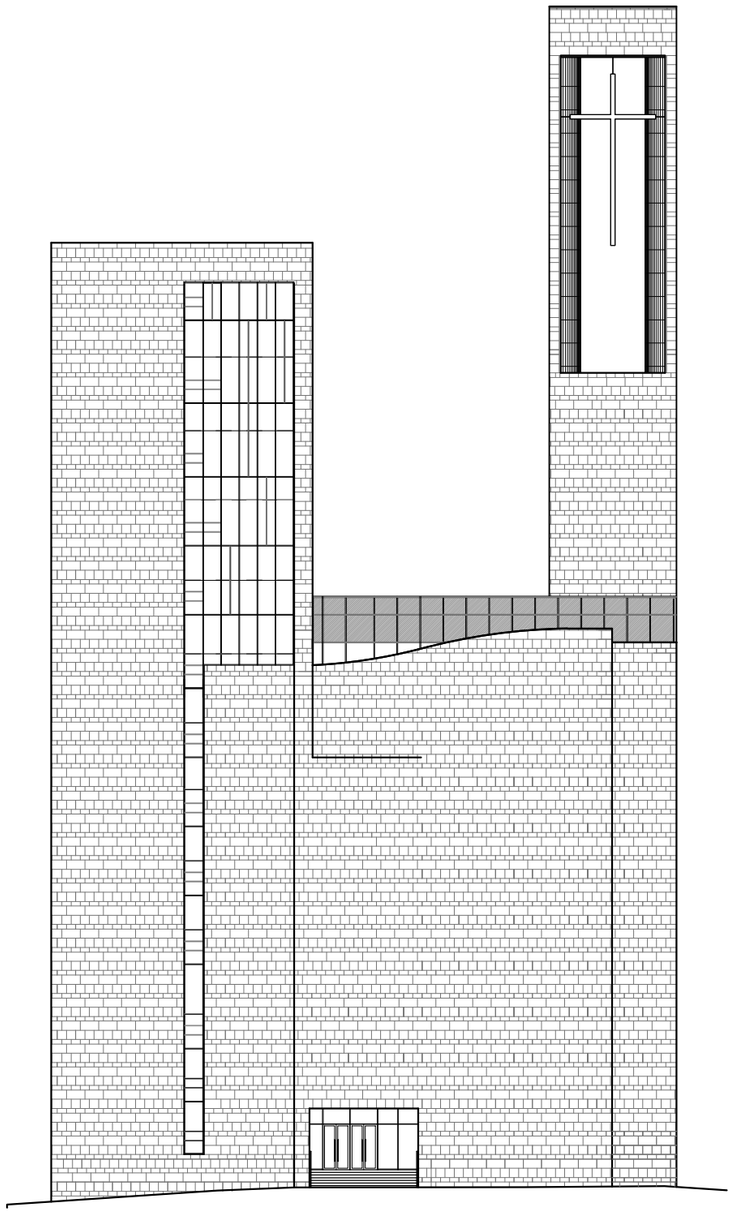

1 배 면 도
1/400

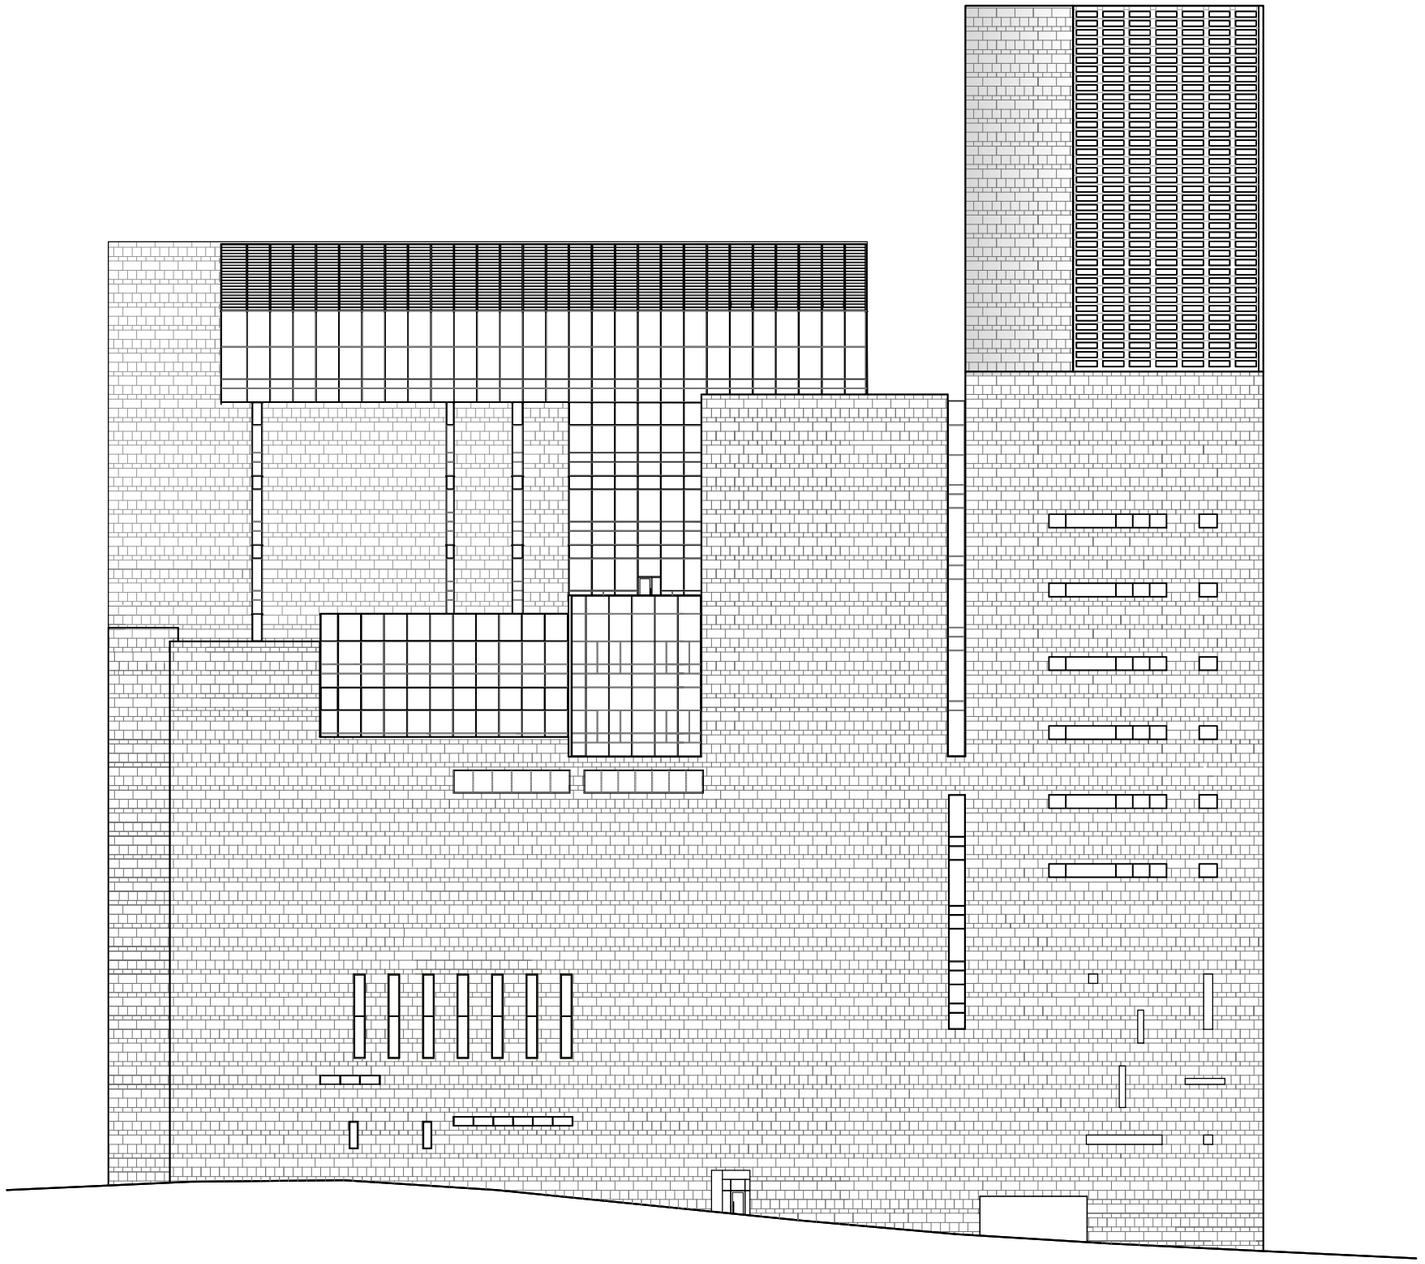

1 좌 측 면 도

1/400

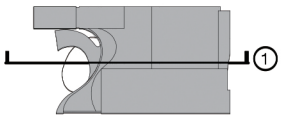

1. parking
2. facility management office
3. machine room
4. parking slope
5. storage
6. lobby
7. teacher room
8. restaurant
9. auditorium
10. children room
11. a day care room
12. outdoor memorial plaza
13. bridge
14. wind chamber
15. indoor history plaza
16. seminar hall
17. practice room
18. indoor stair
19. historical video room
20. chapel lobby
21. office
22. balcony
23. chapel
24. choral group sit
25. roof garden
26. study room

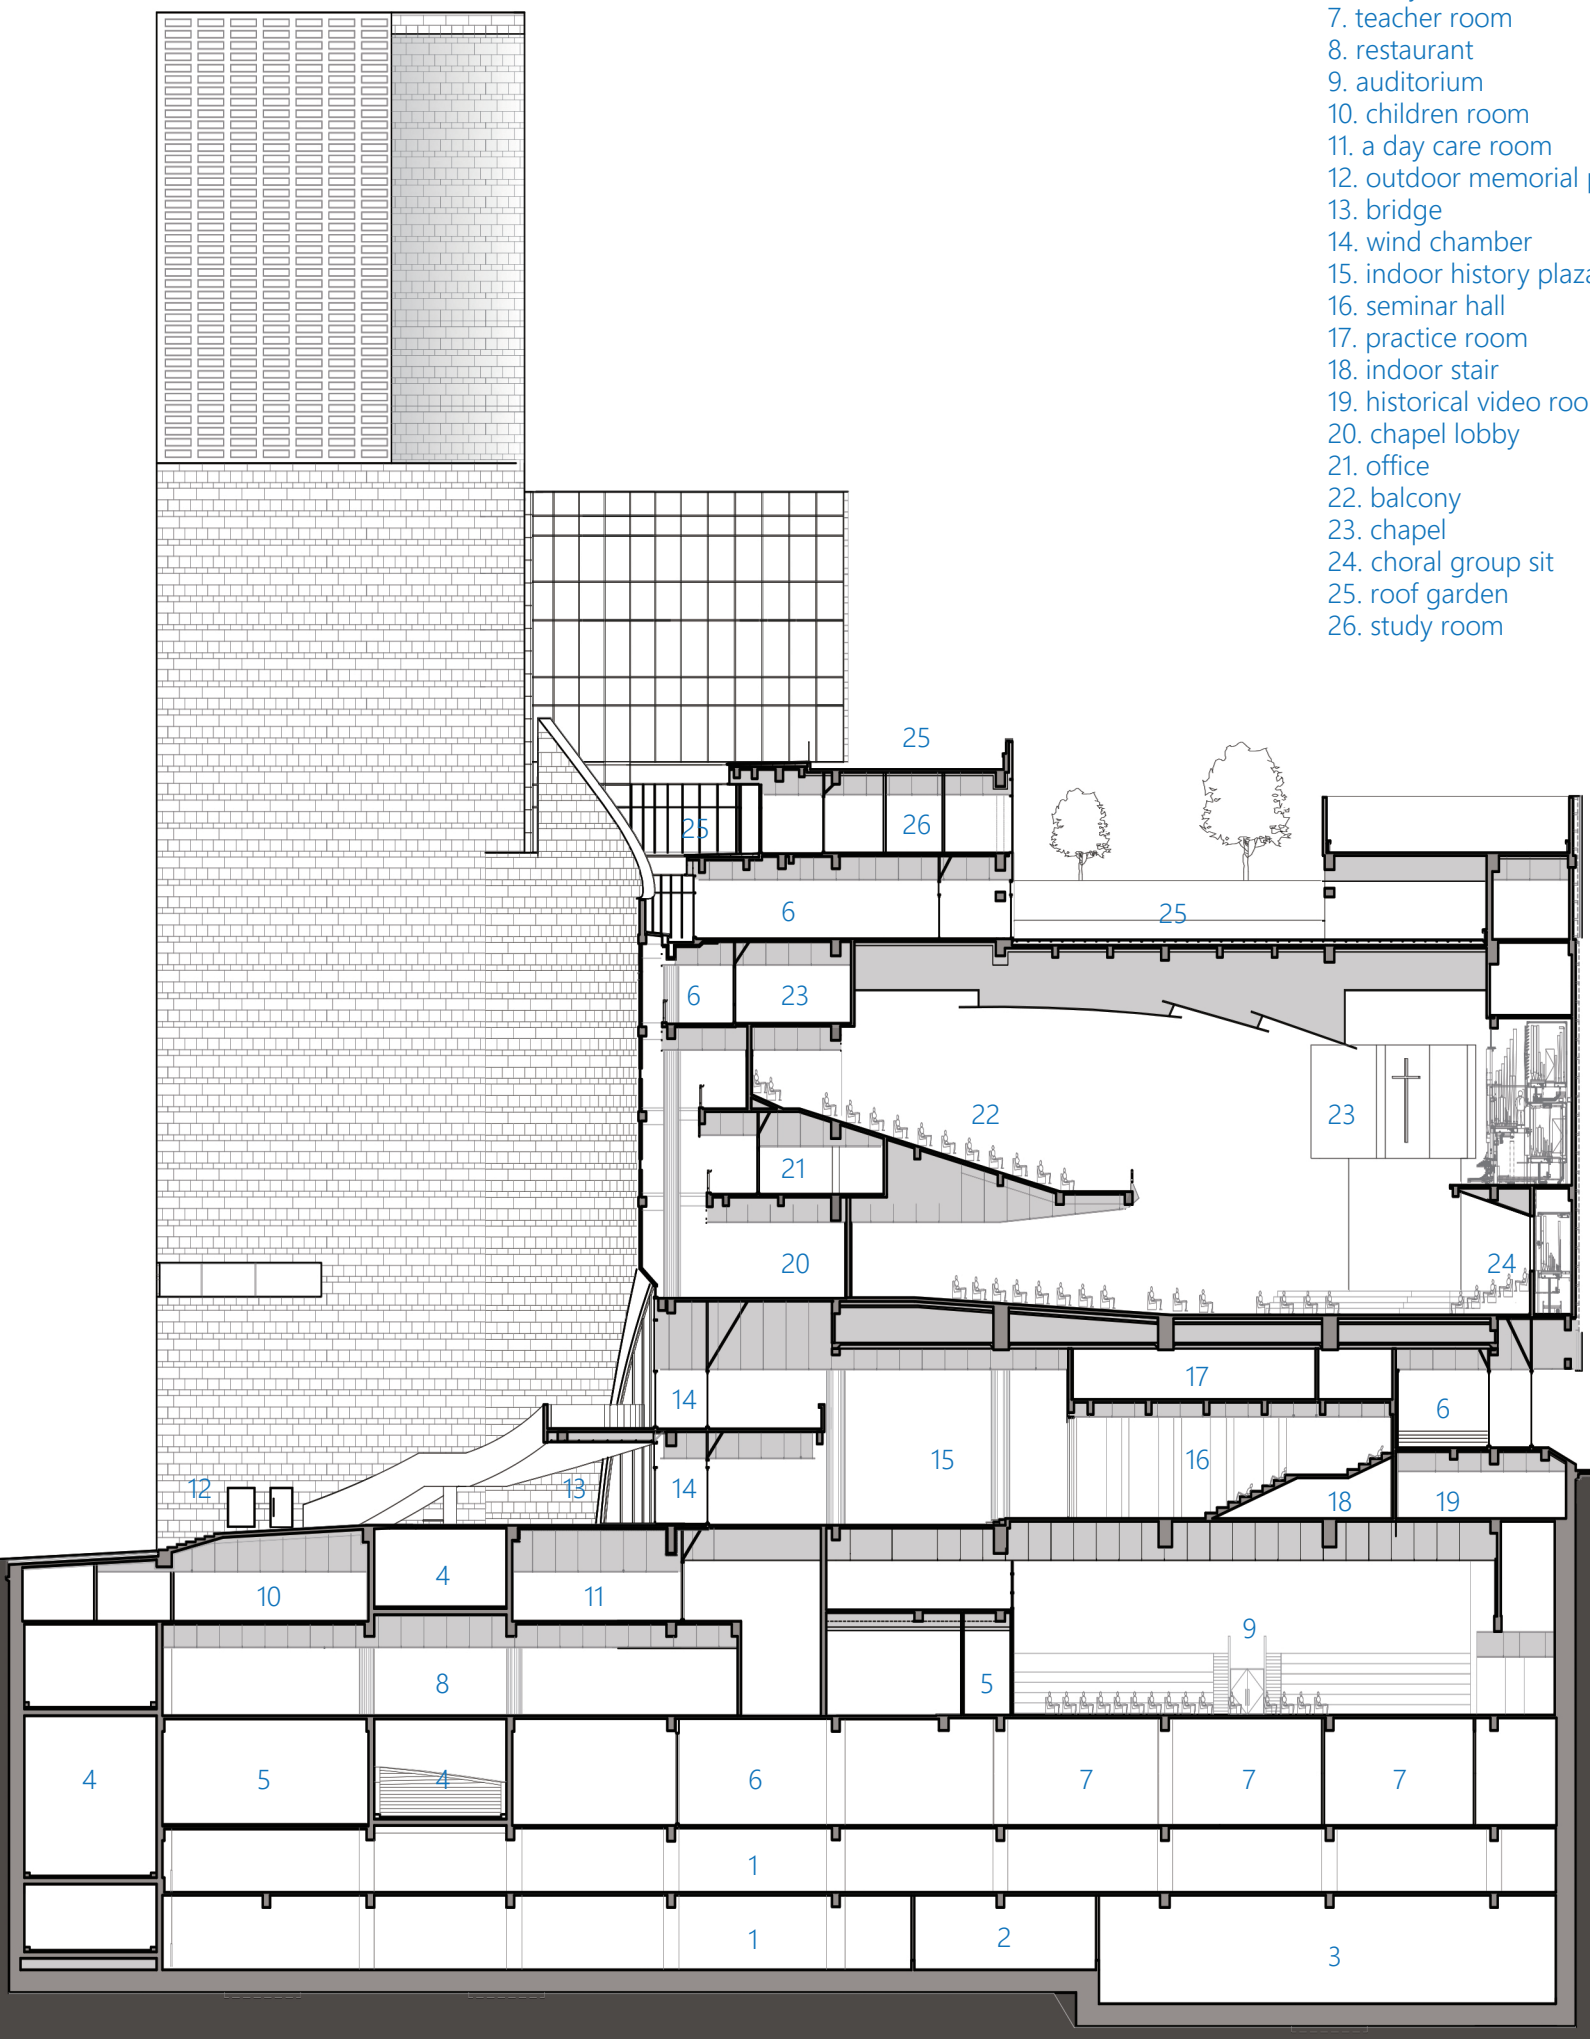

① 단 면 도 – 1
1/400