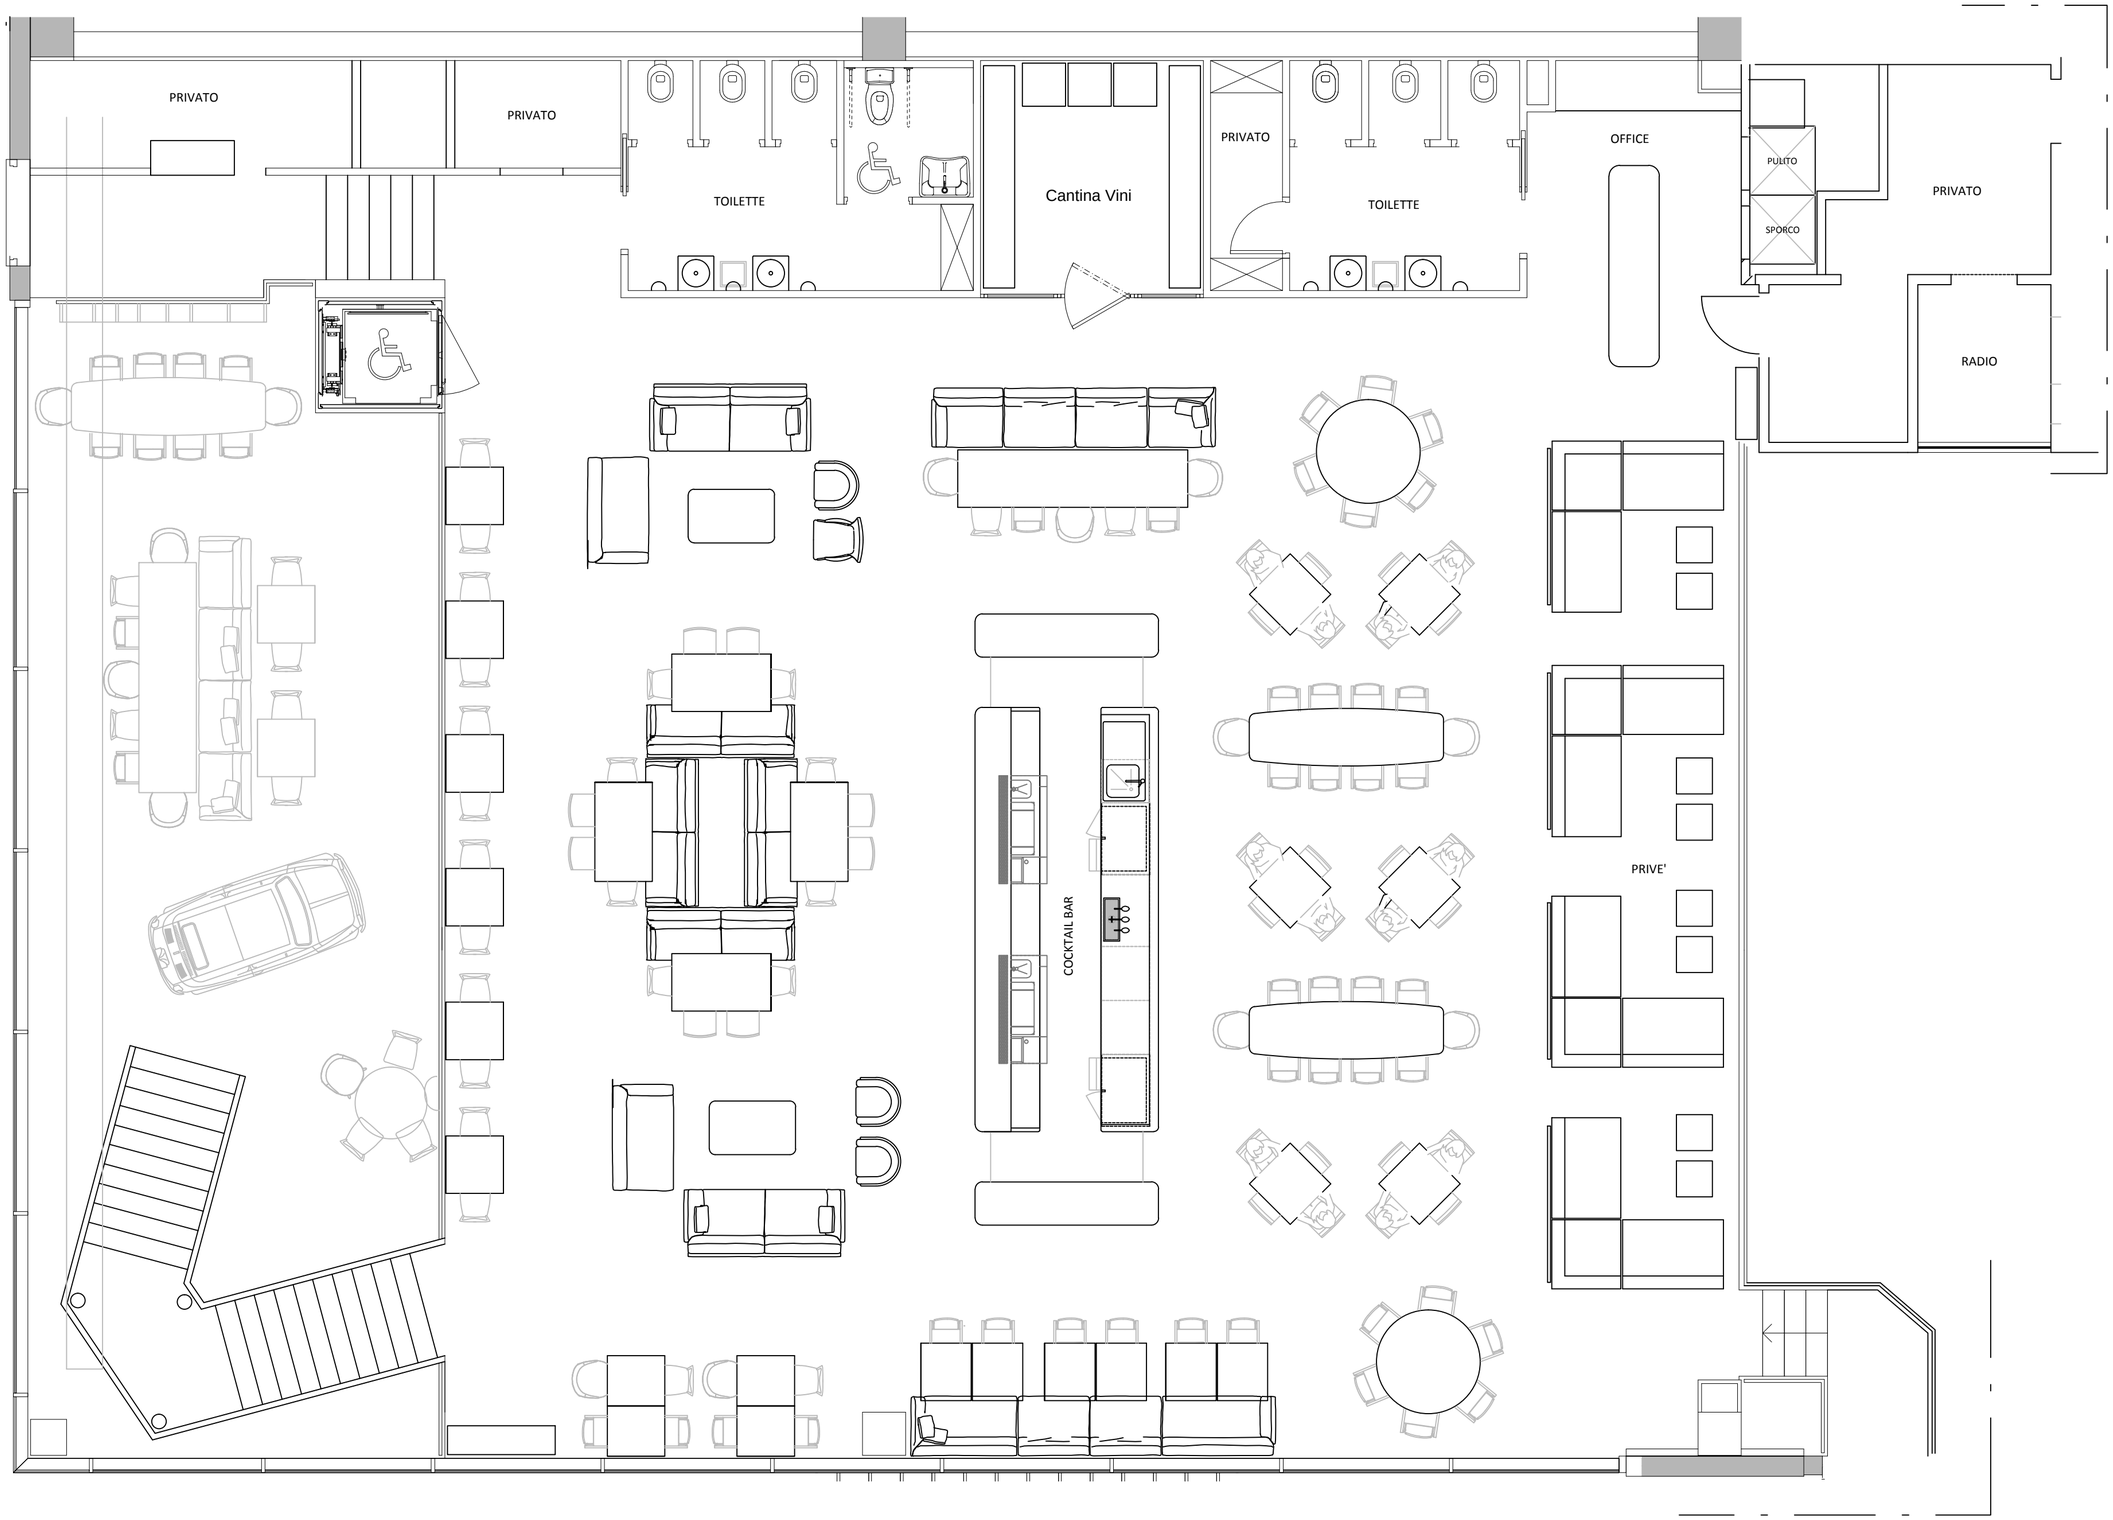FIRST FLOOR \ MEZZANINE