20
0
20
40
60
80
100
Metres

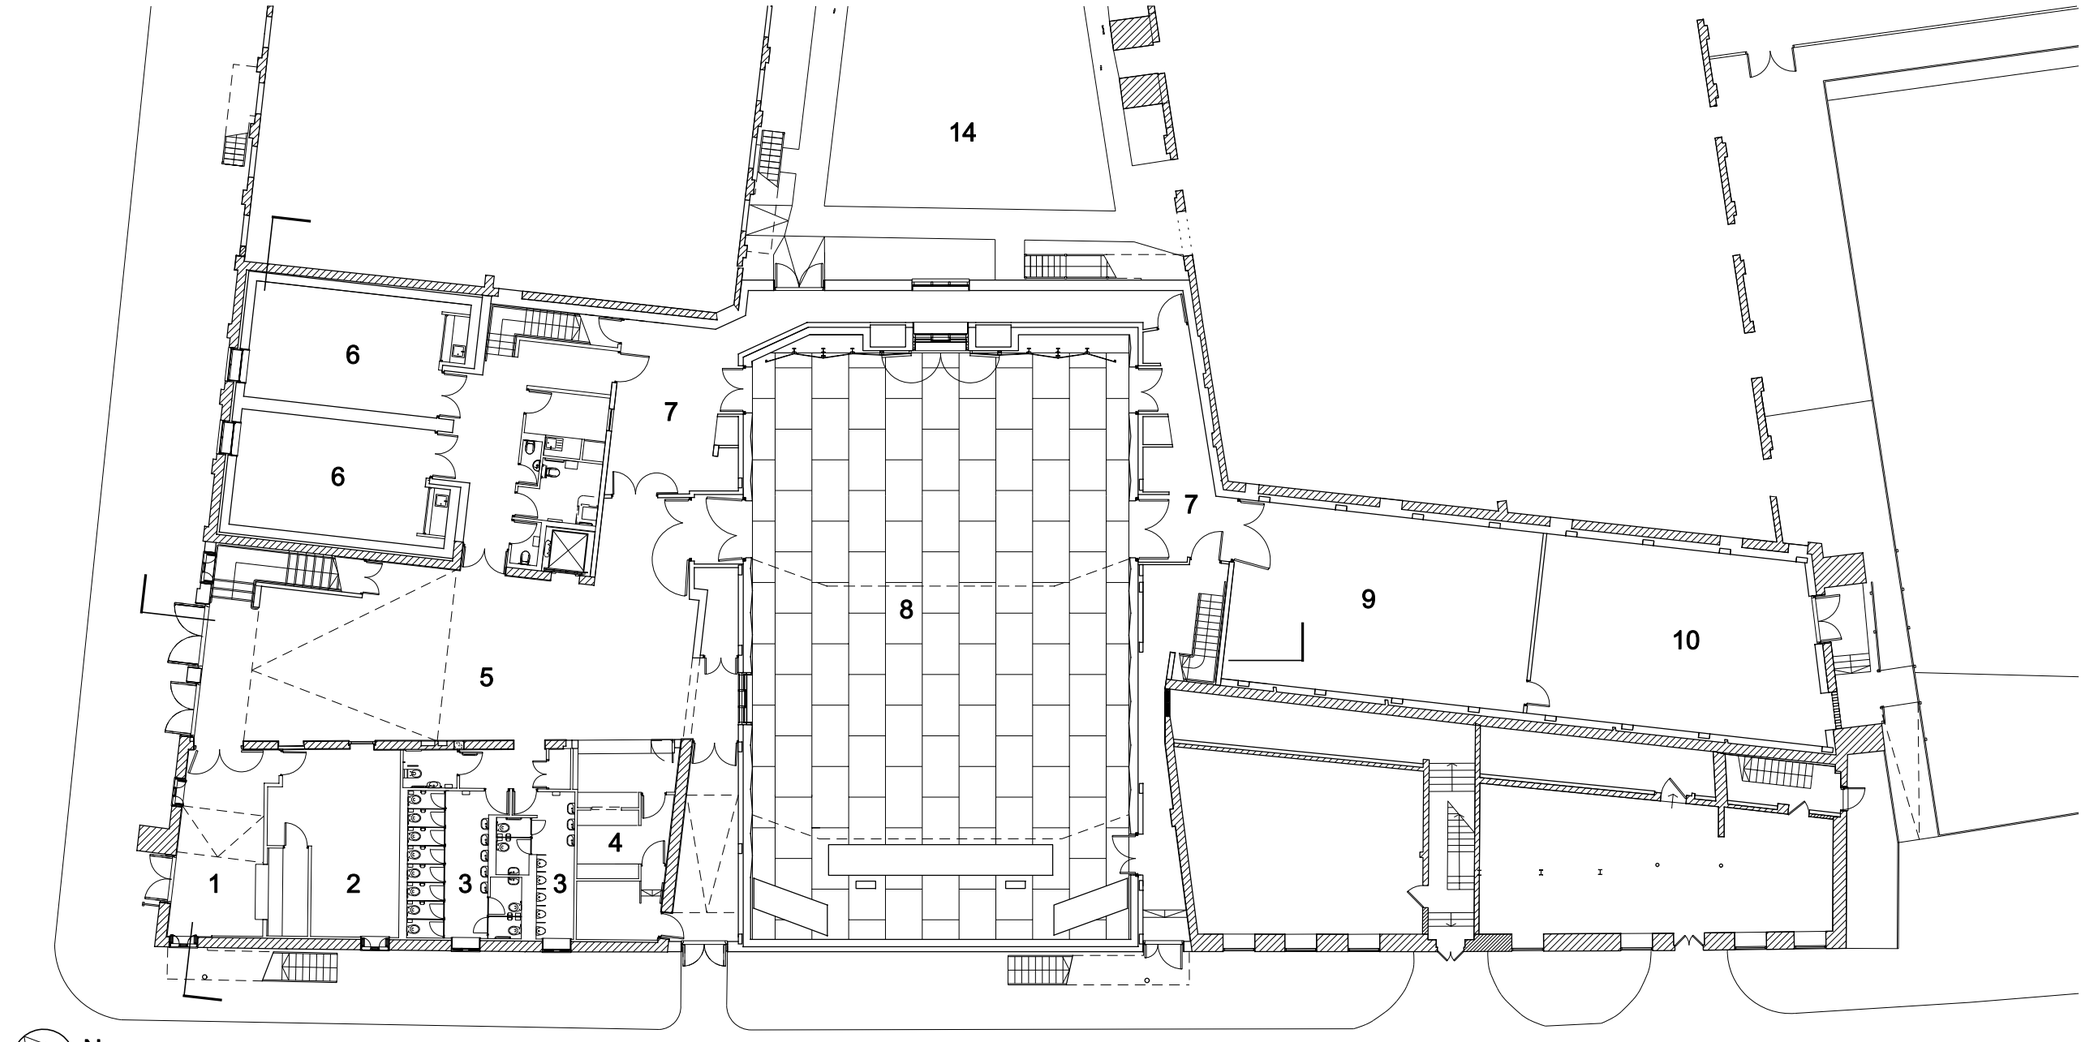

ALDEBURGH MUSIC, SNAPE MALTINGS
GROUND FLOOR PLAN

1 ENTRANCE LOBBY
2 OFFICE
3 WCs
4 KITCHEN AND SERVERY AREA
5 FOYER
6 MULTIPURPOSE ROOM
7 BACK STAGE AREA
8 BRITTEN STUDIO
9 STORE
10 PLANT
11 MEZZANINE
12 JERWOOD KILN STUDIO
13 WINCH ROOM
14 COURTYARD

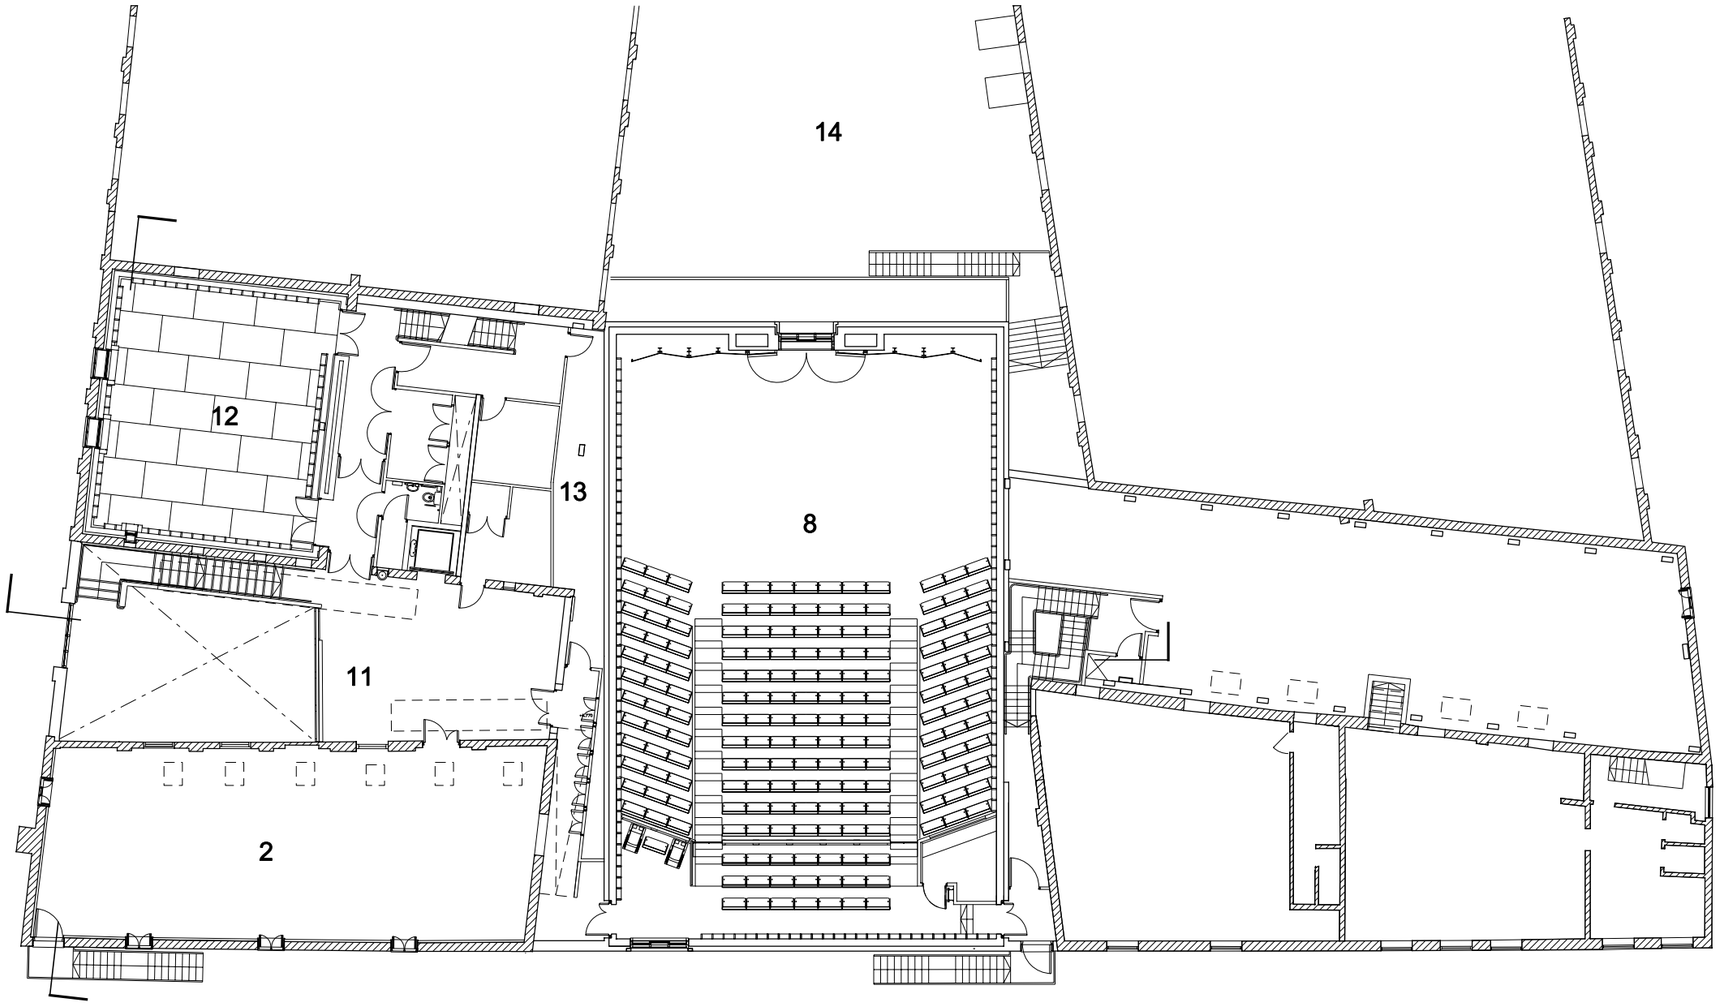

N

0 1 5m

ALDEBURGH MUSIC, SNAPE MALTINGS
FIRST FLOOR PLAN

1 ENTRANCE LOBBY
2 OFFICE
3 WCs
4 KITCHEN AND SERVERY AREA
5 FOYER
6 MULTI PURPOSE ROOM
7 BACK STAGE AREA
8 BRITTEN STUDIO
9 STORE
10 PLANT
11 MEZZANINE
12 JERWOOD KILN STUDIO
13 WINCH ROOM
14 COURTYARD

0 1 5m

ALDEBURGH MUSIC, SNAPE MALTINGS
WEST/EAST SECTION LOOKING NORTH

1 ENTRANCE LOBBY
2 OFFICE
3 WCs
4 KITCHEN AND SERVERY AREA
5 FOYER
6 MULTIPURPOSE ROOM
7 BACK STAGE AREA
8 BRITTEN STUDIO
9 STORE
10 PLANT
11 MEZZANINE
12 JERWOOD KILN STUDIO
13 WINCH ROOM
14 COURTYARD

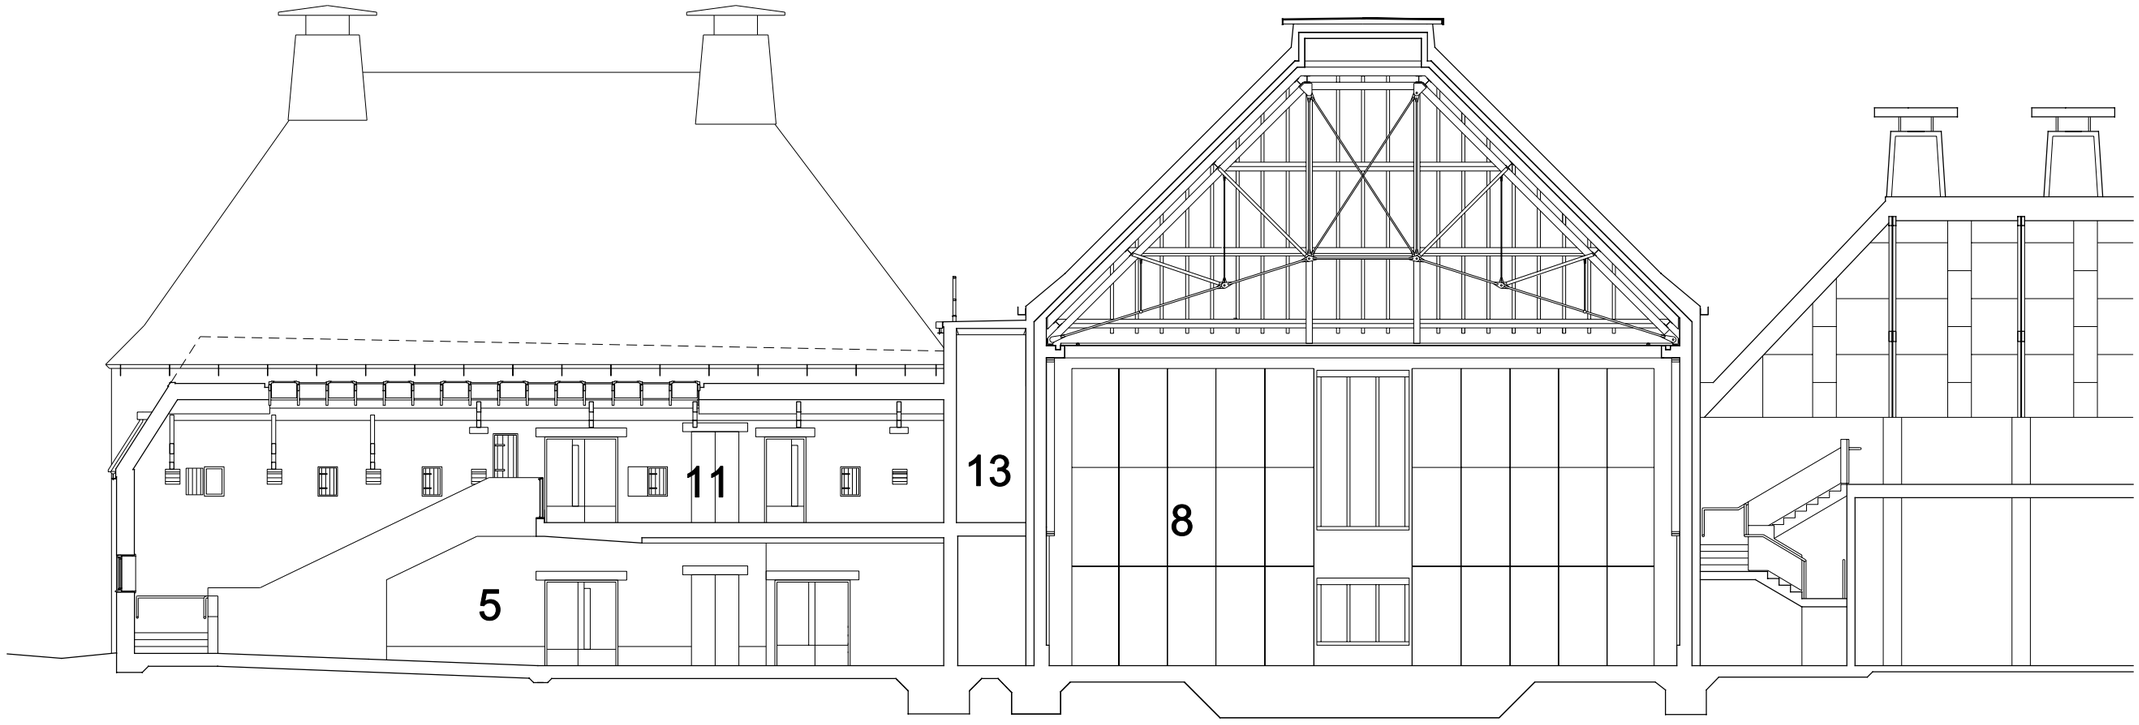

0 1 5m

ALDEBURGH MUSIC, SNAPE MALTINGS
SOUTH/NORTH SECTION LOOKING WEST

1 ENTRANCE LOBBY
2 OFFICE
3 WCs
4 KITCHEN AND SERVERY AREA
5 FOYER
6 MULTIPURPOSE ROOM
7 BACK STAGE AREA
8 BRITTEN STUDIO
9 STORE
10 PLANT
11 MEZZANINE
12 JERWOOD KILN STUDIO
13 WINCH ROOM
14 COURTYARD