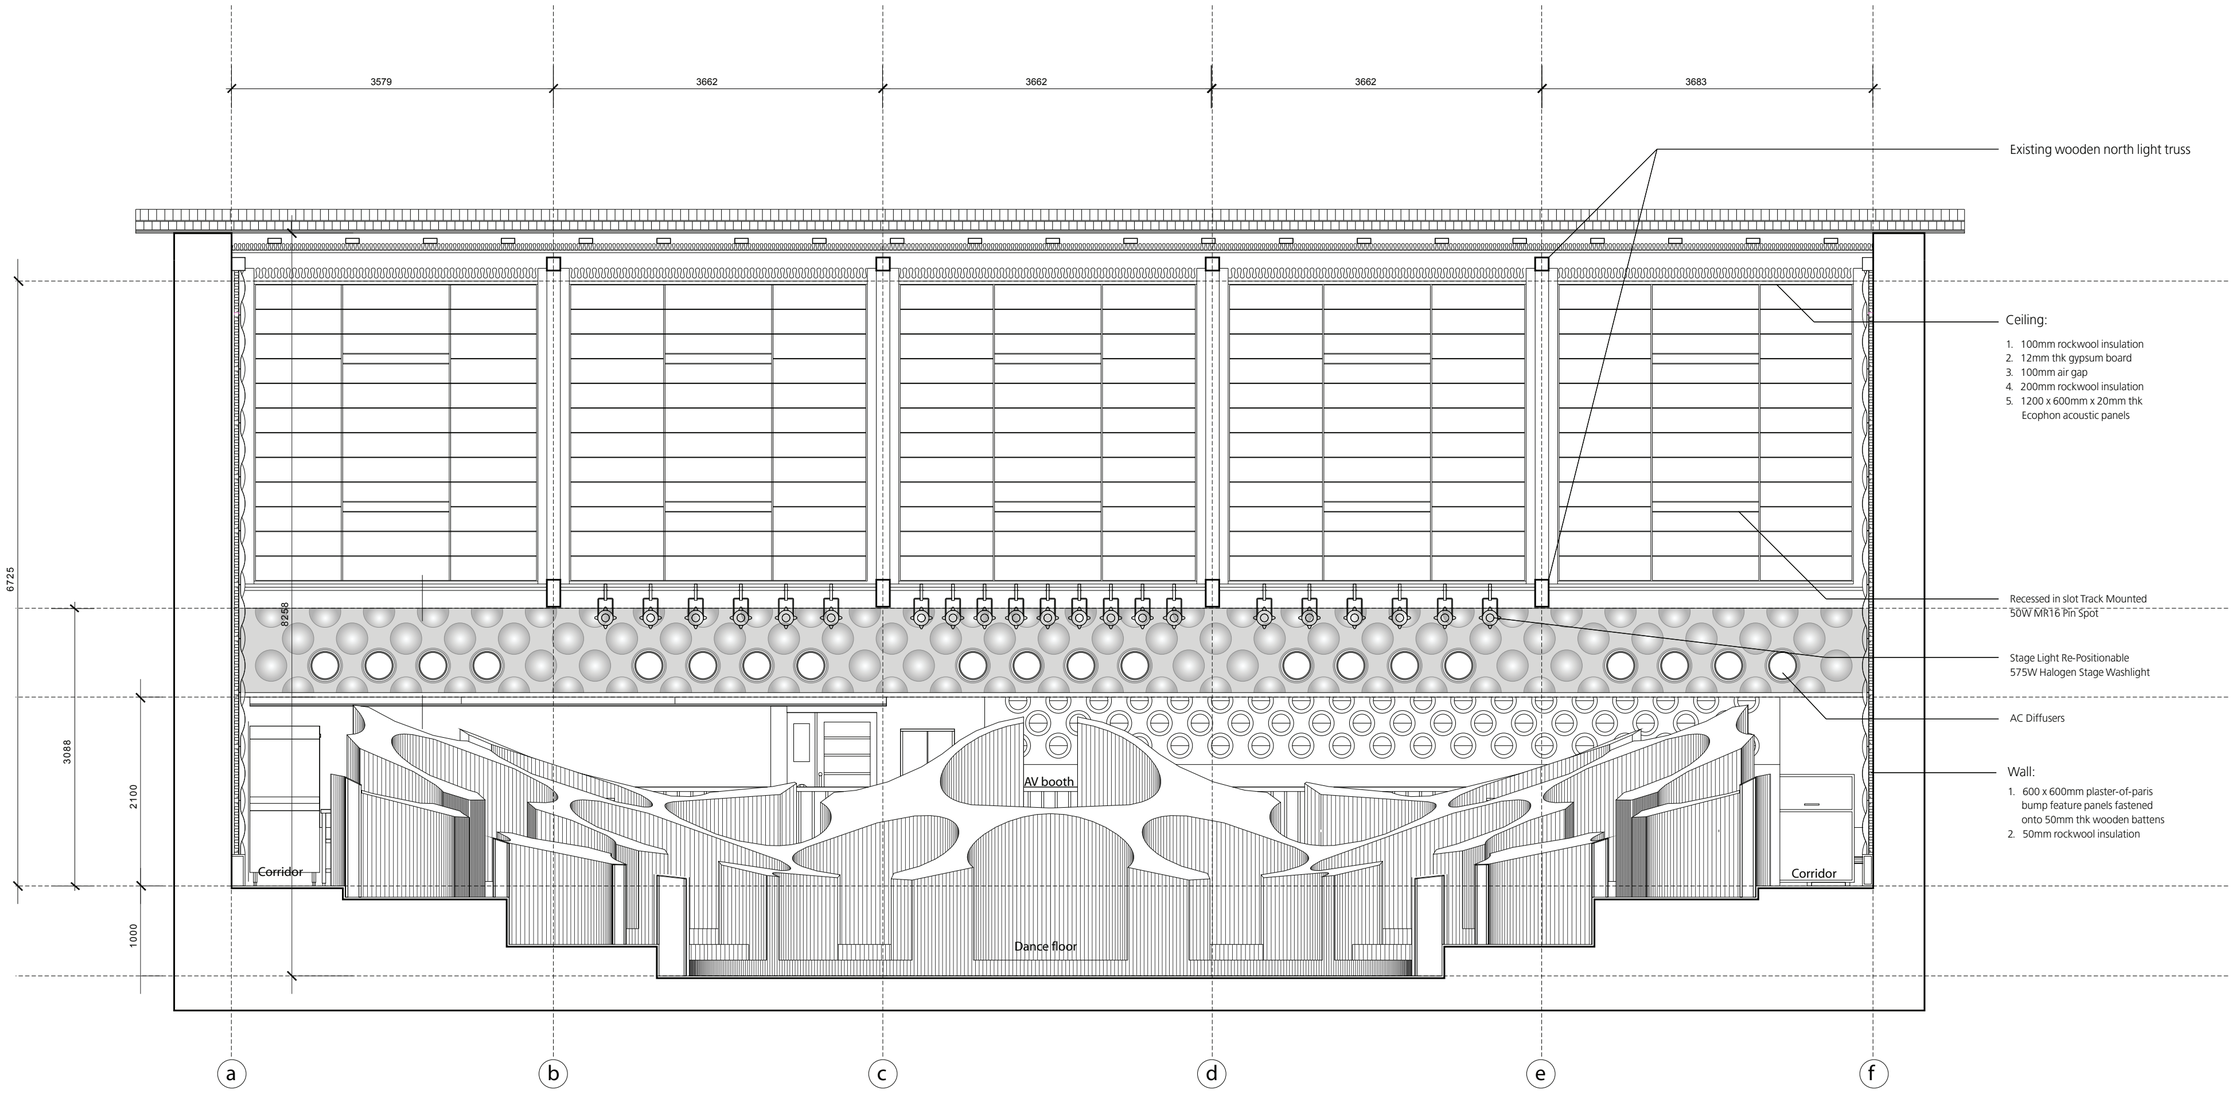

0 0.5 1 2 5m

Section Across the Dance Floor