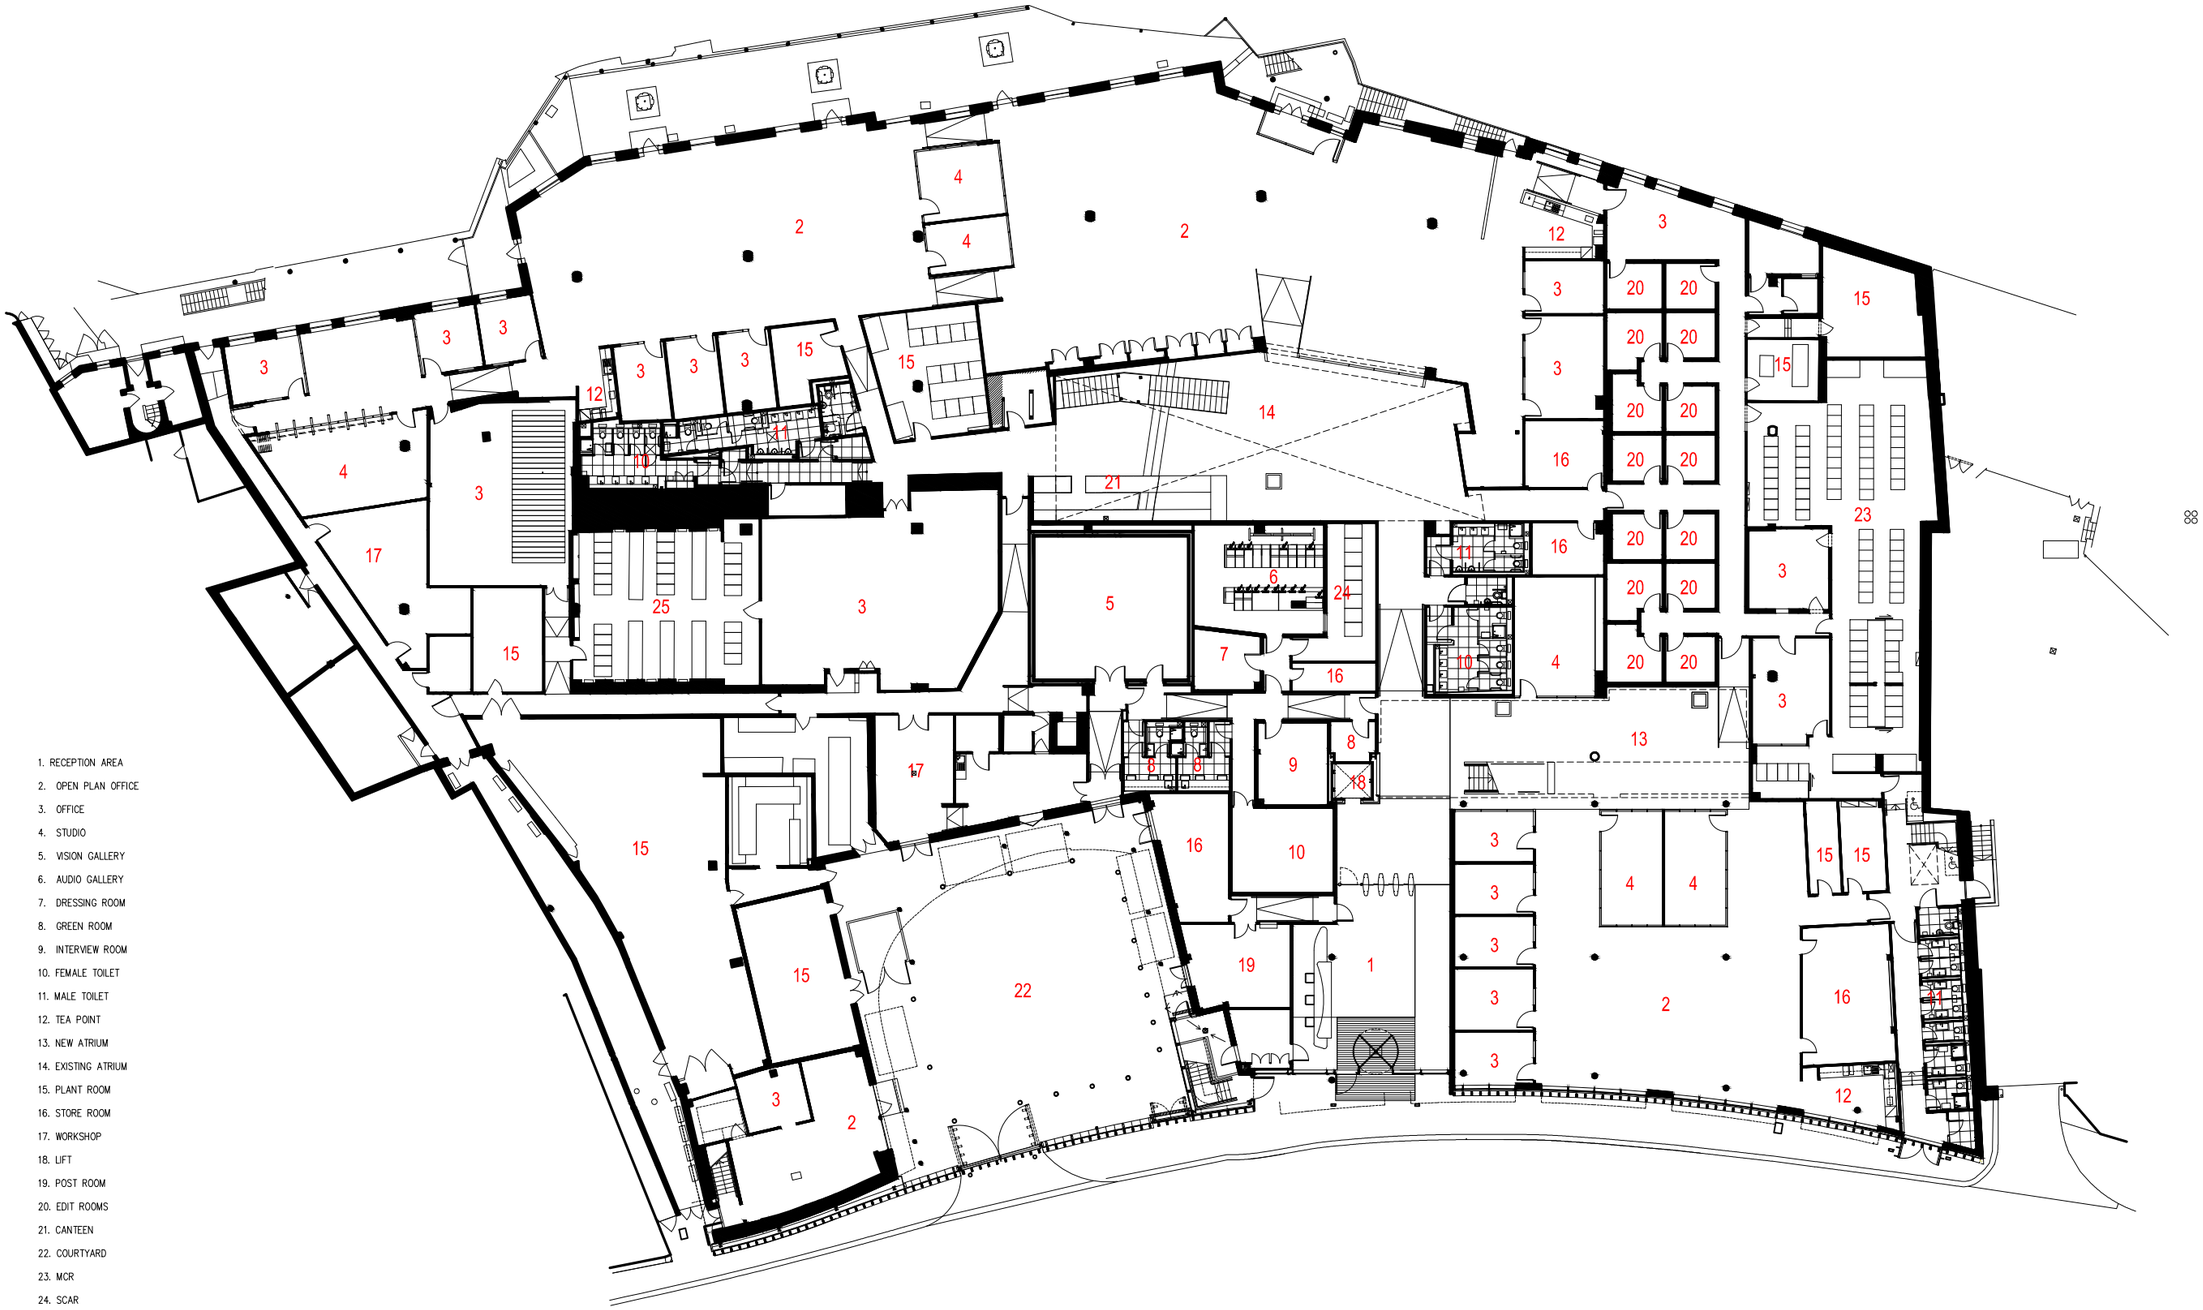

1. RECEPTION AREA
2. OPEN PLAN OFFICE
3. OFFICE
4. STUDIO
5. VISION GALLERY
6. AUDIO GALLERY
7. DRESSING ROOM
8. GREEN ROOM
9. INTERVIEW ROOM
10. FEMALE TOILET
11. MALE TOILET
12. TEA POINT
13. NEW ATRIUM
14. EXISTING ATRIUM
15. PLANT ROOM
16. STORE ROOM
17. WORKSHOP
18. LIFT
19. POST ROOM
20. EDIT ROOMS
21. CANTEEN
22. COURTYARD
23. MCR
24. SCAR
25. TAPE LIBRARY