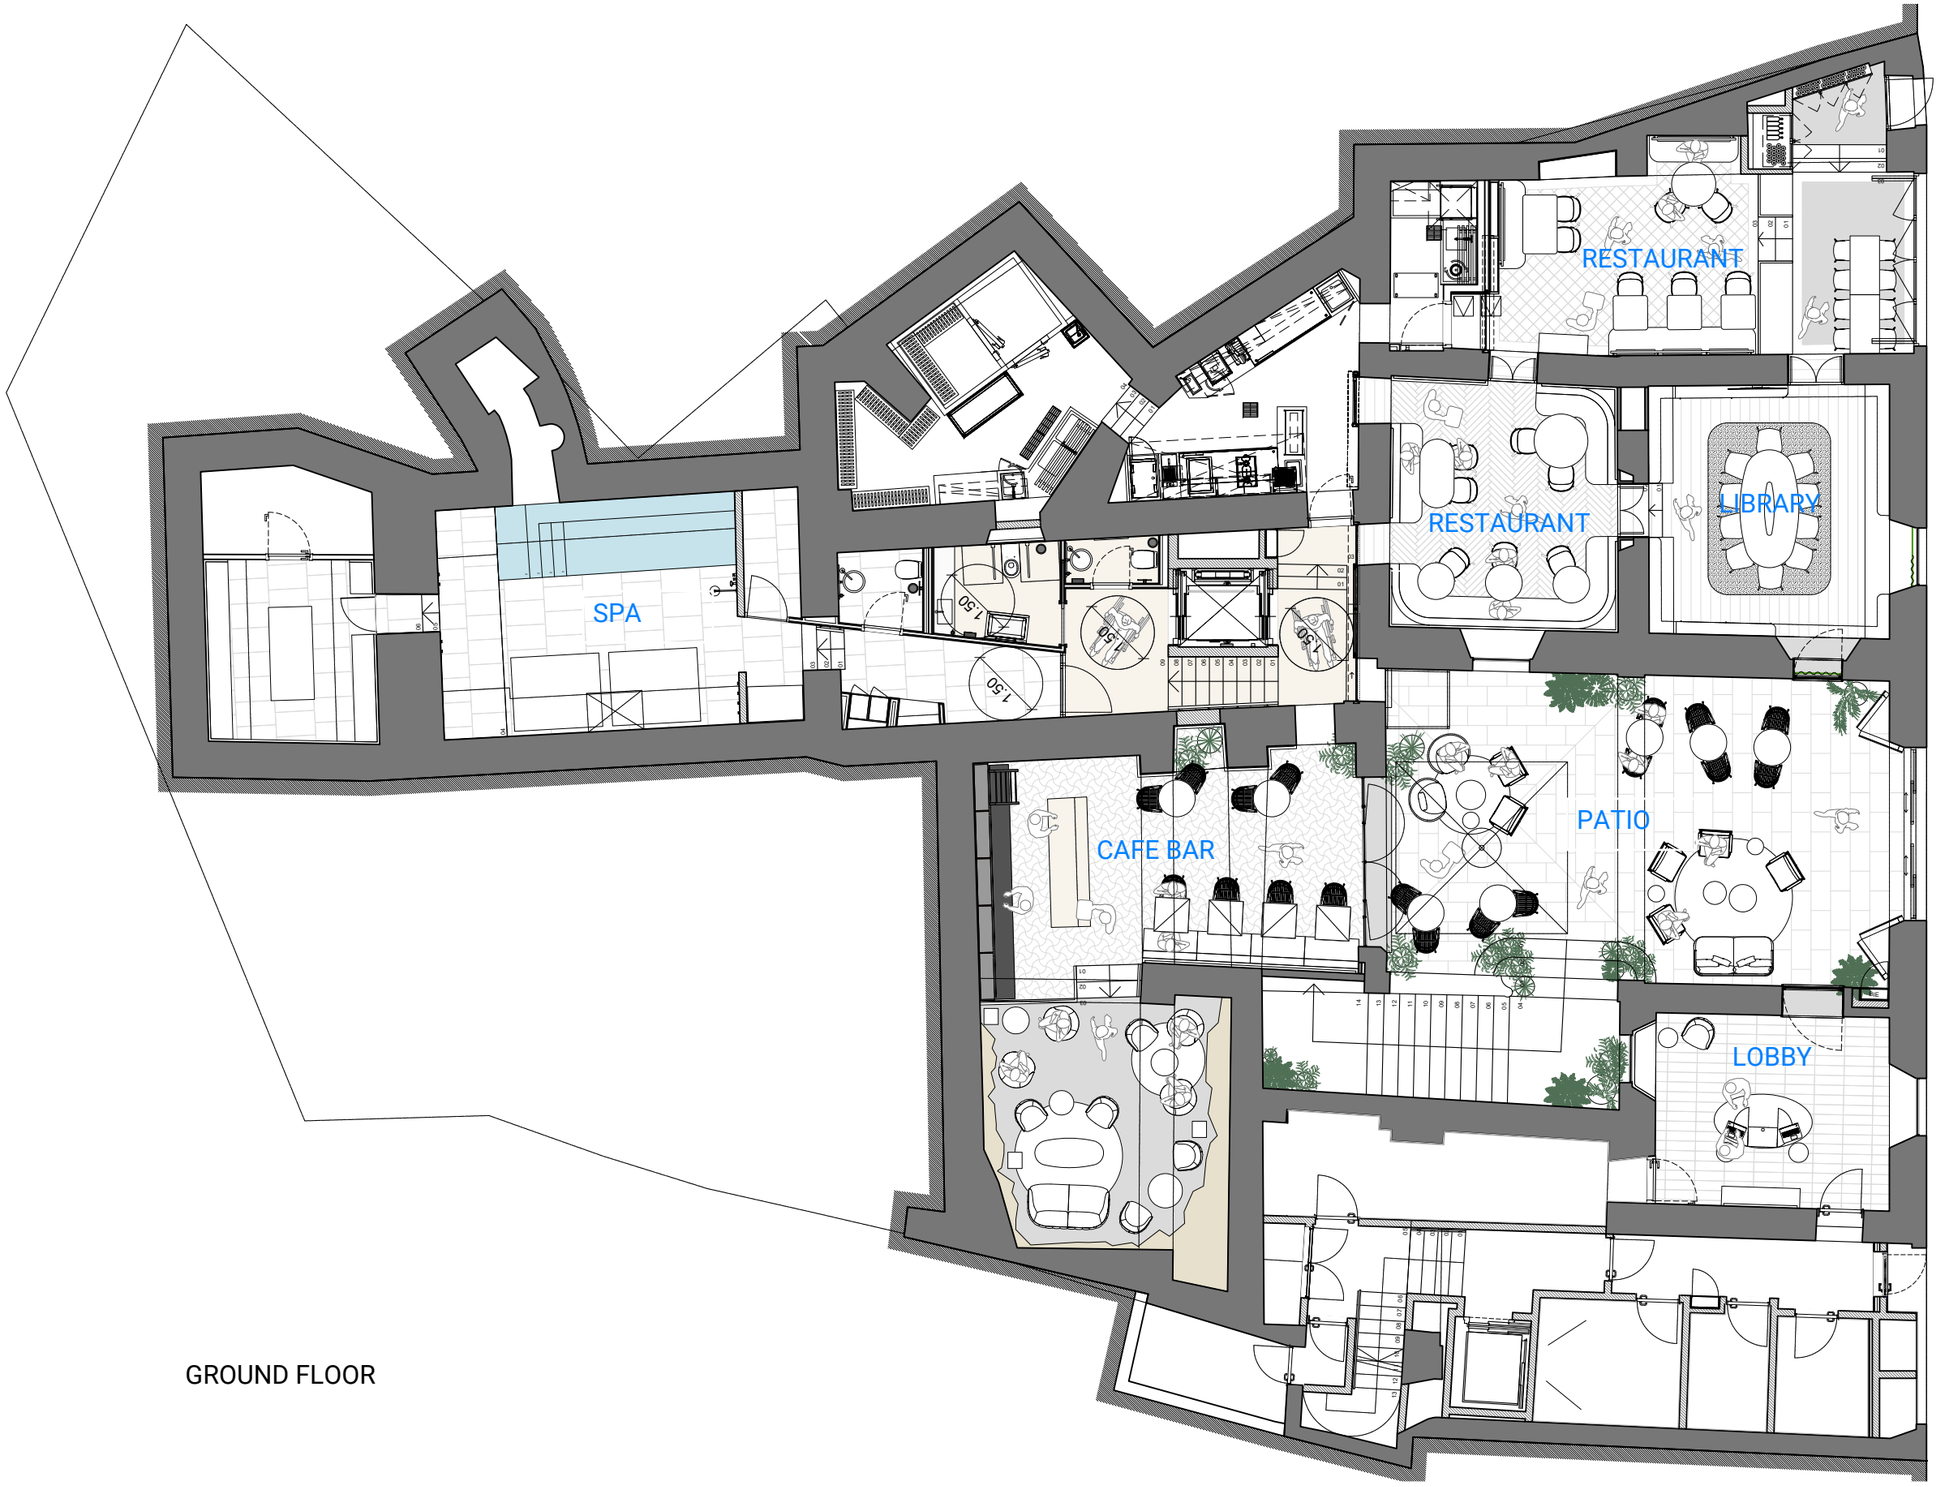

GROUND FLOOR