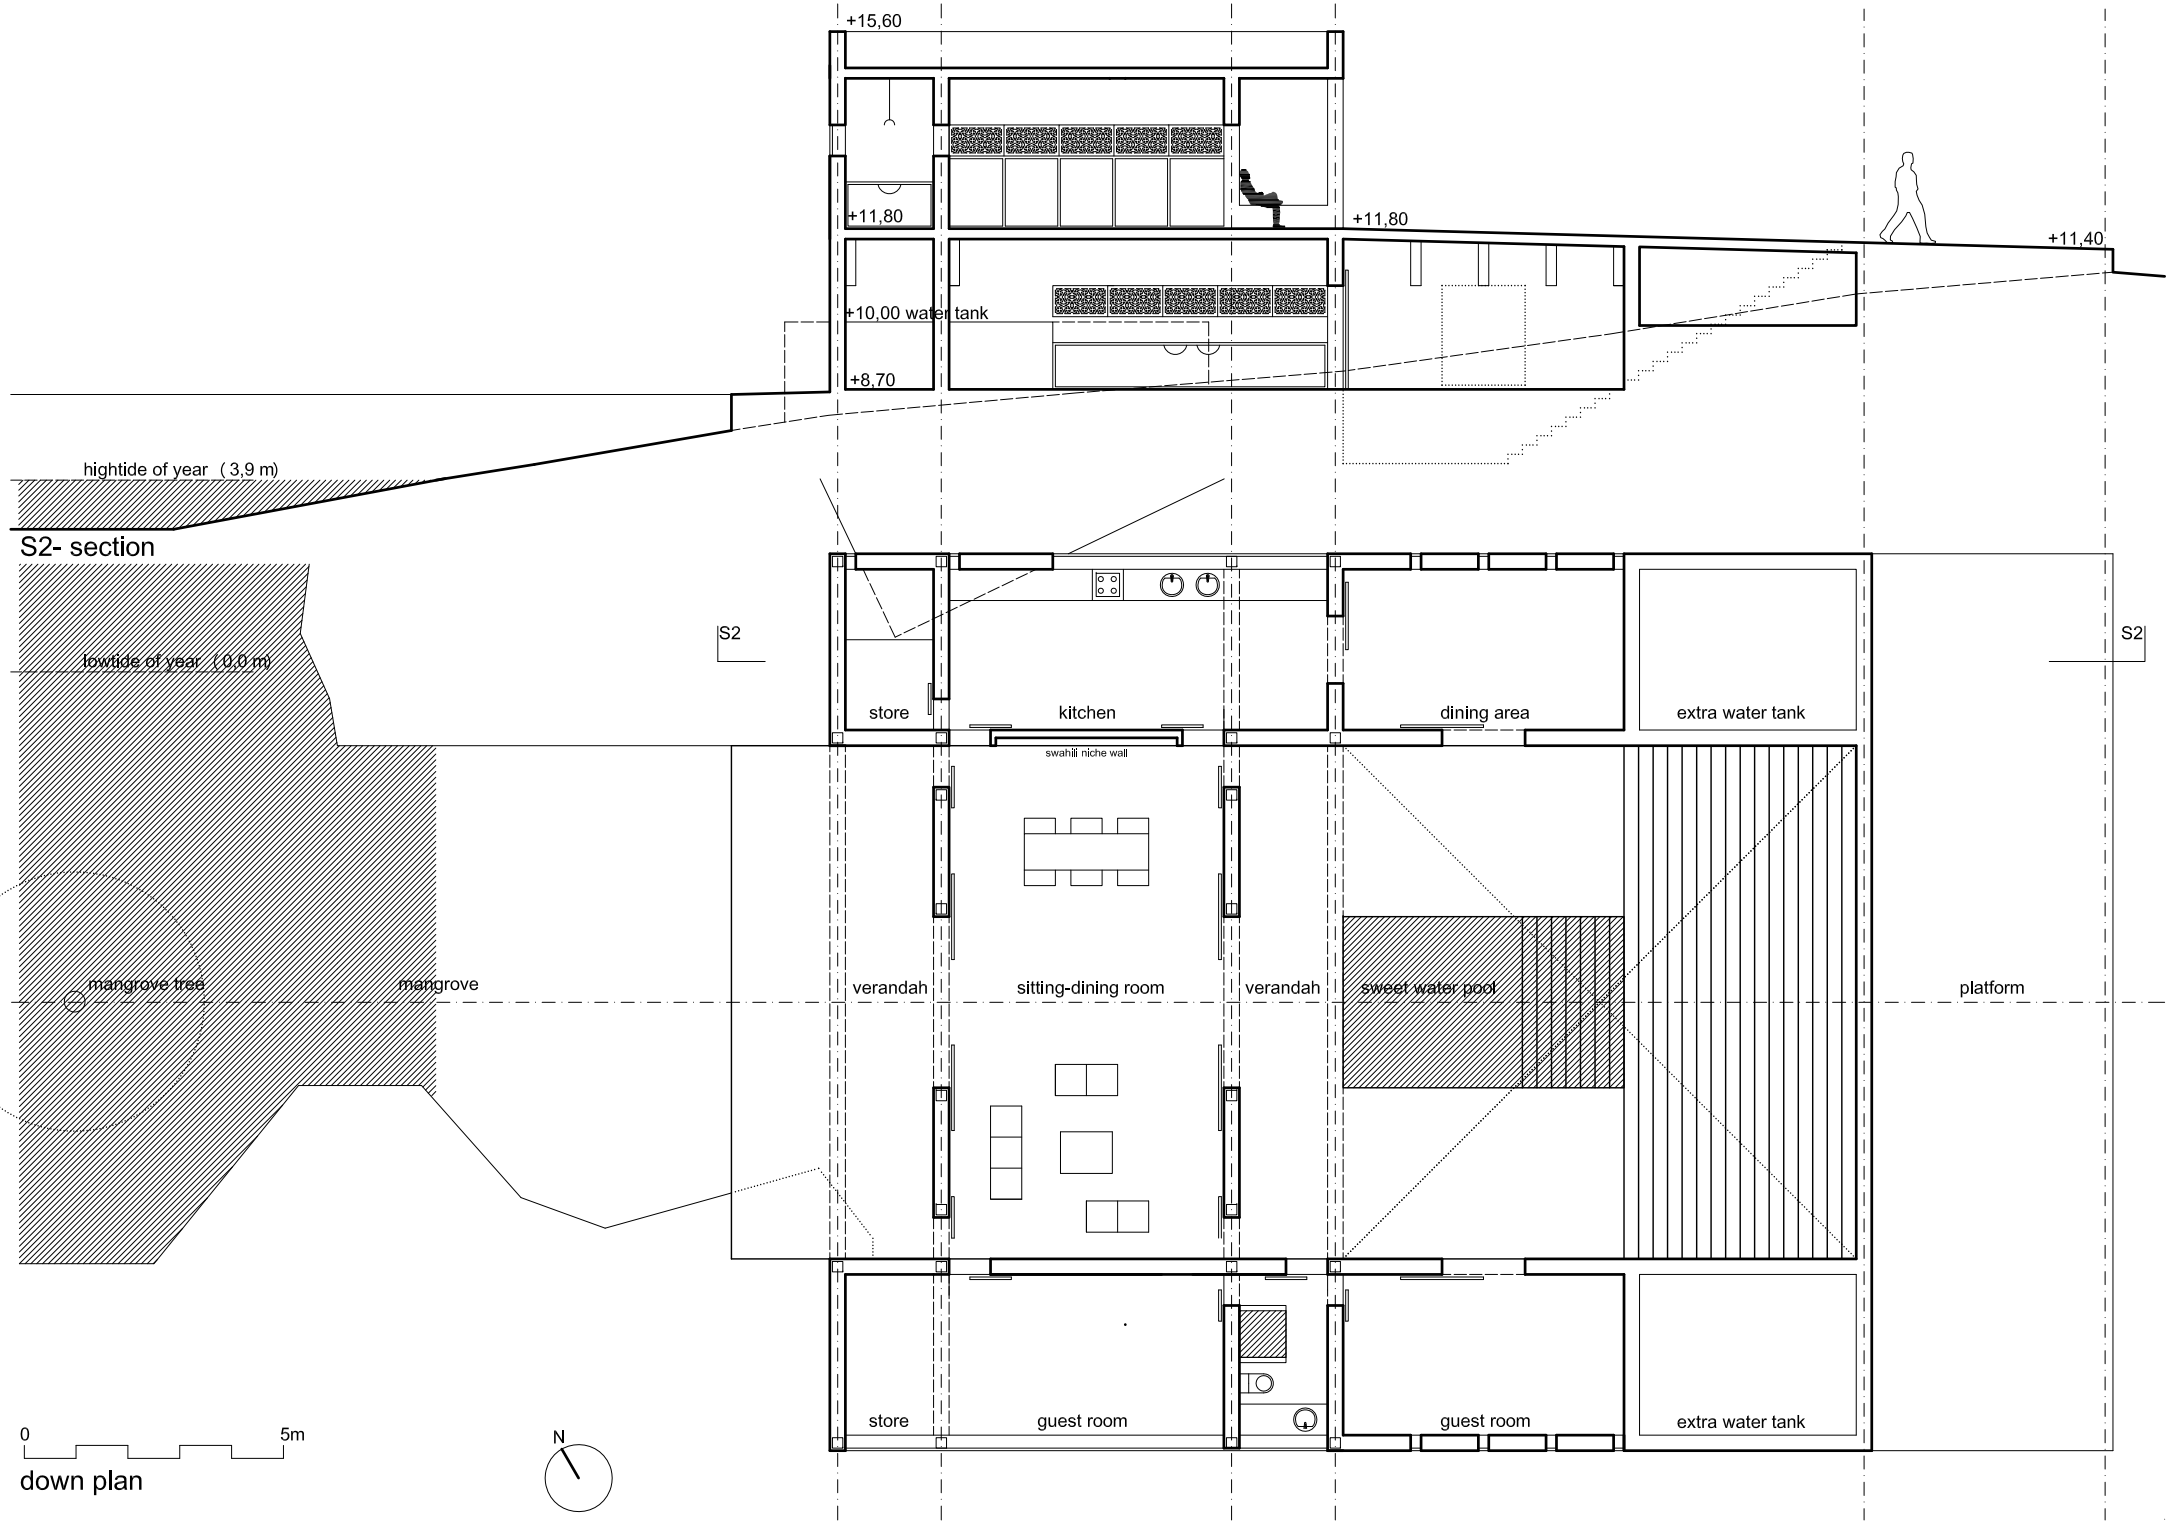
+15,60
+11,80
+11,80
+11,40
+10,00 water tank
+8,70
hightide of year (3,9 m)
S2- section
lowtide of year (0,0 m)
S2
S2
store
kitchen
dining area
extra water tank
swahili niche wall
mangrove tree
mangrove
verandah
sitting-dining room
verandah
sweet water pool
platform
store
guest room
guest room
extra water tank
0
5m
N
down plan